
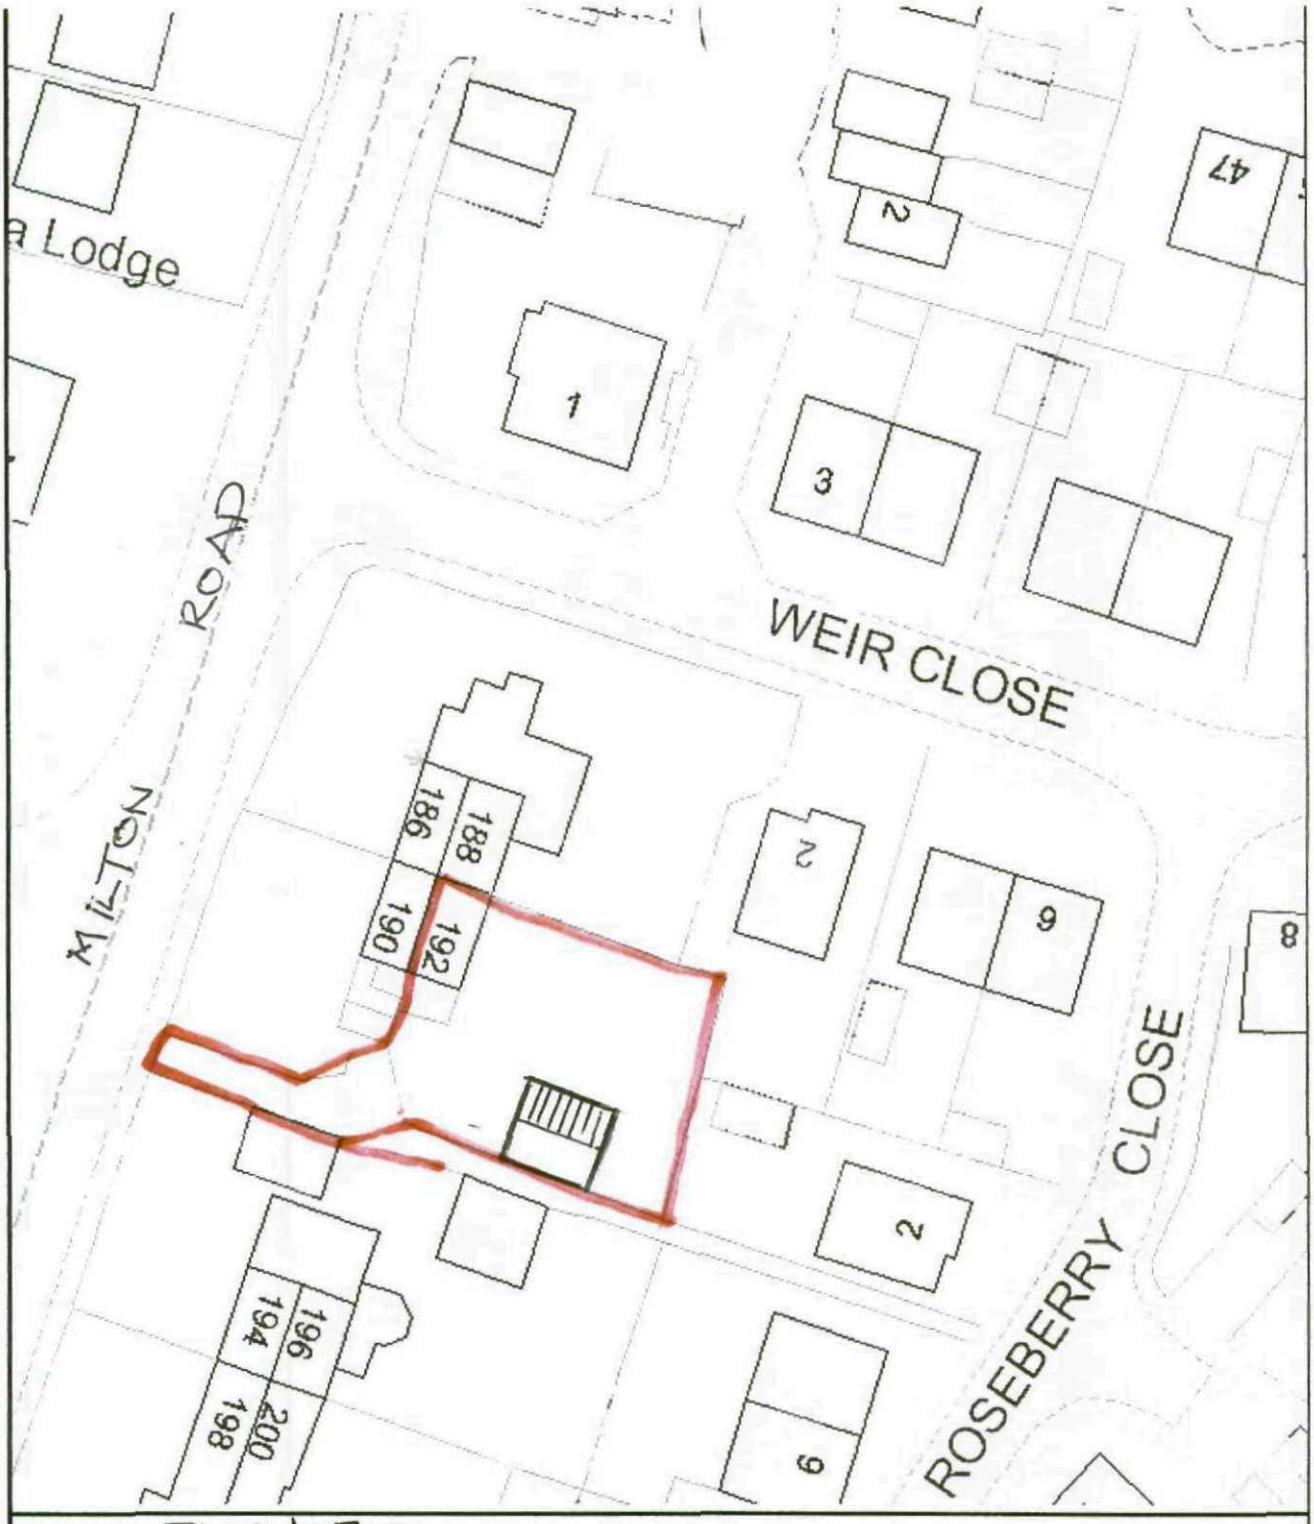


BLOCK PLAN 1:500
PROPOSED GARAGE
192 MILTON ROAD
HOYLAND

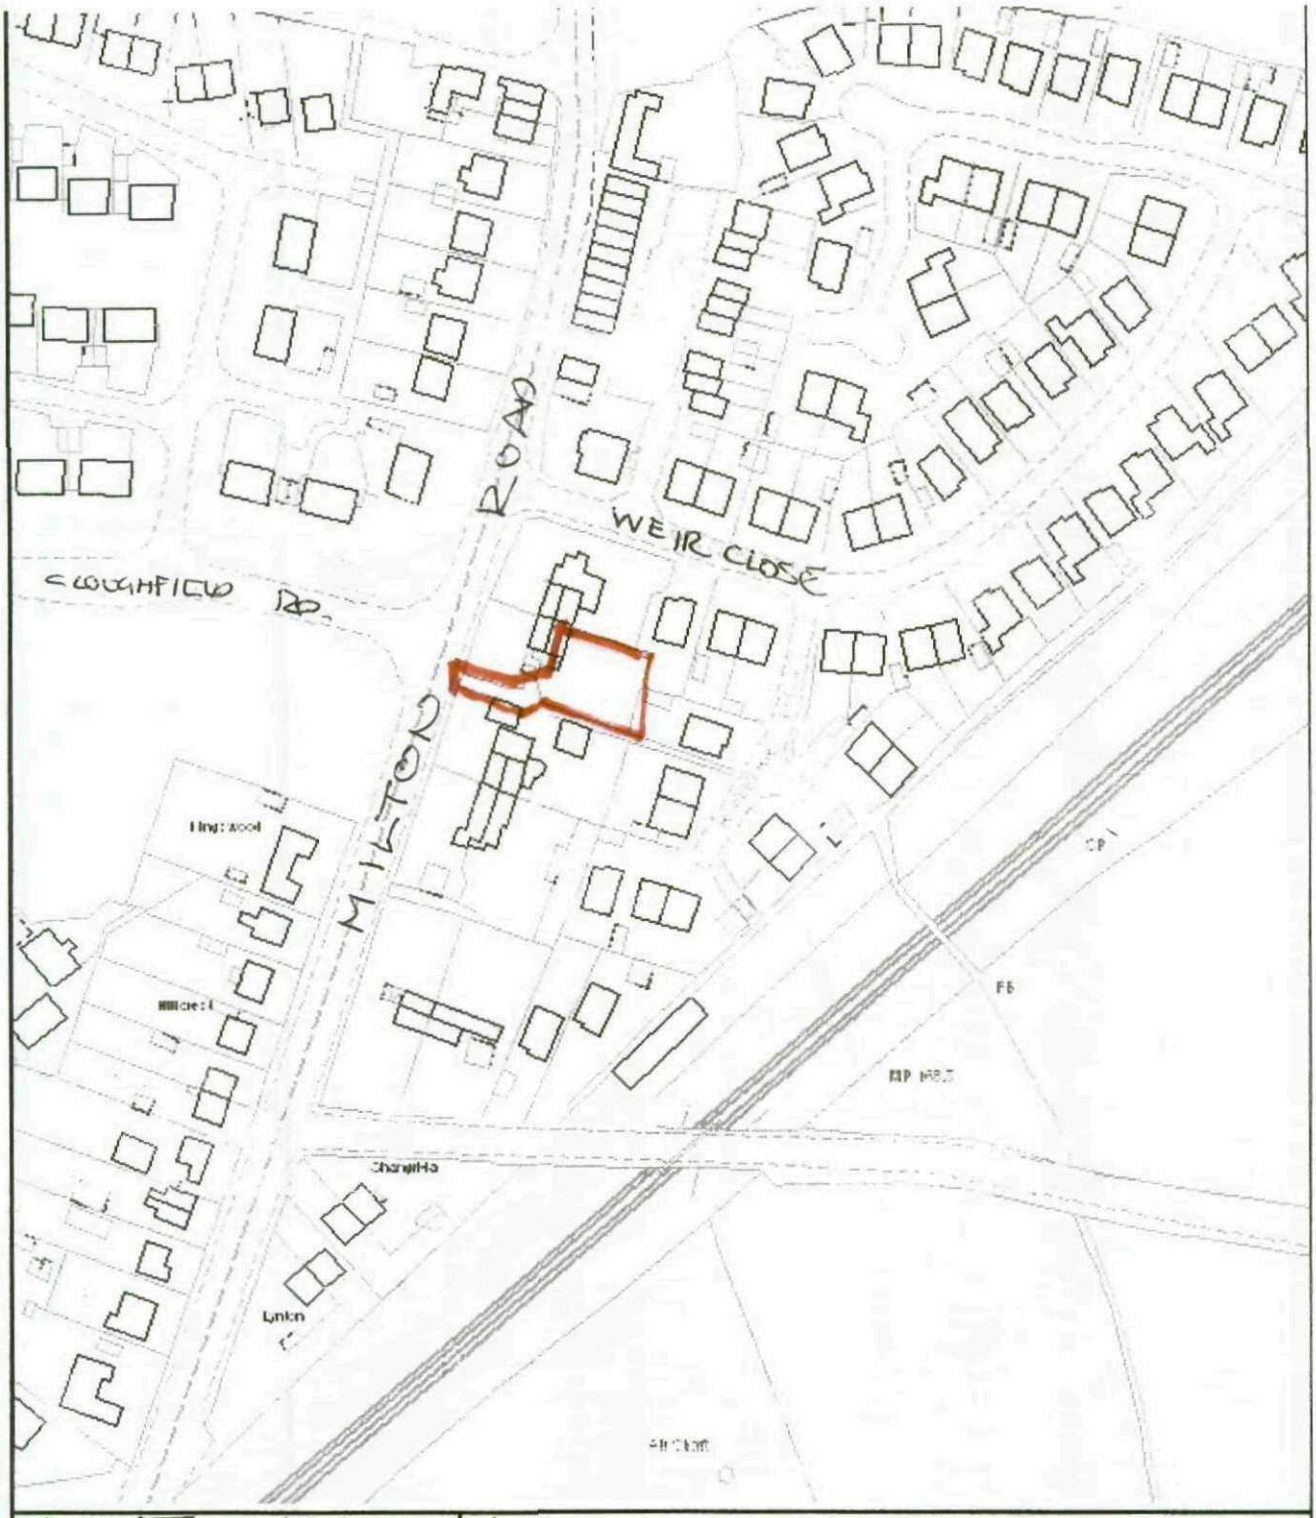

LOCATION PLAN 1:1250
PROPOSED GARAGE
192 MILTON RD
HOLAND