


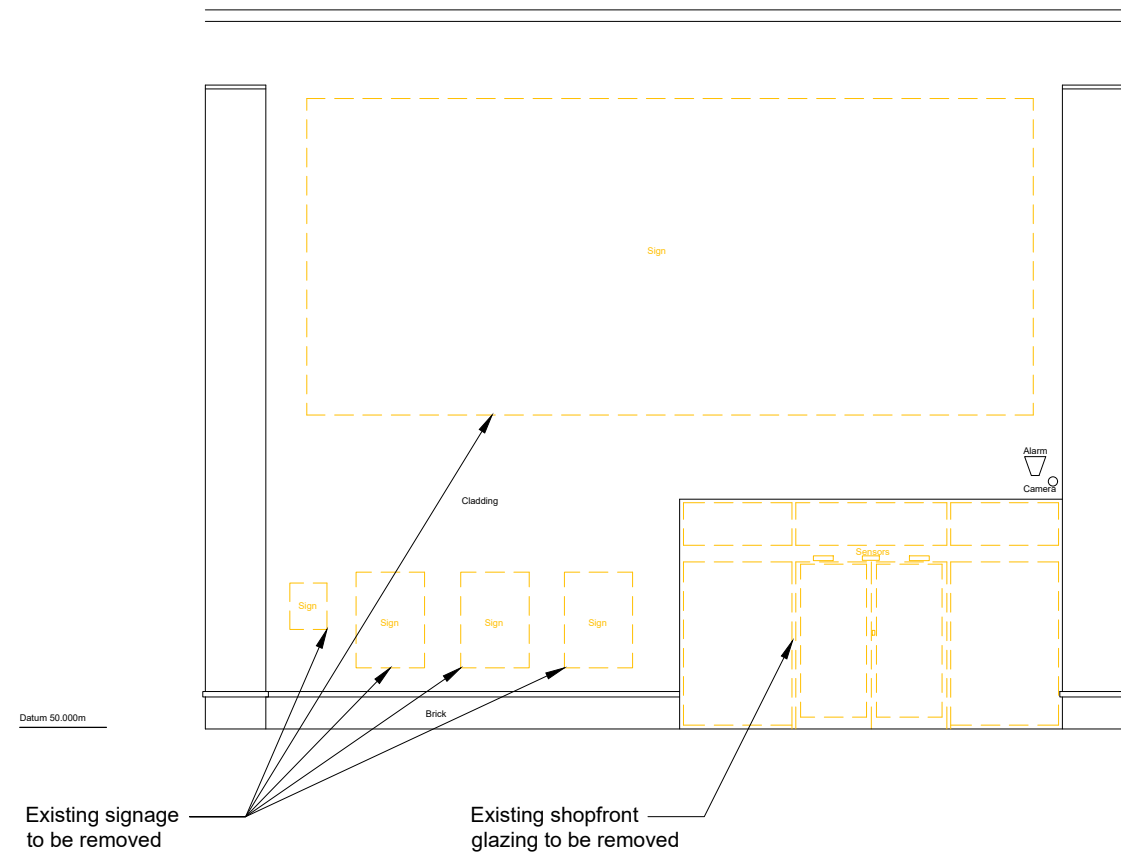


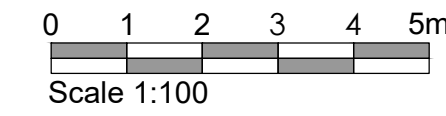


Existing Elevation A

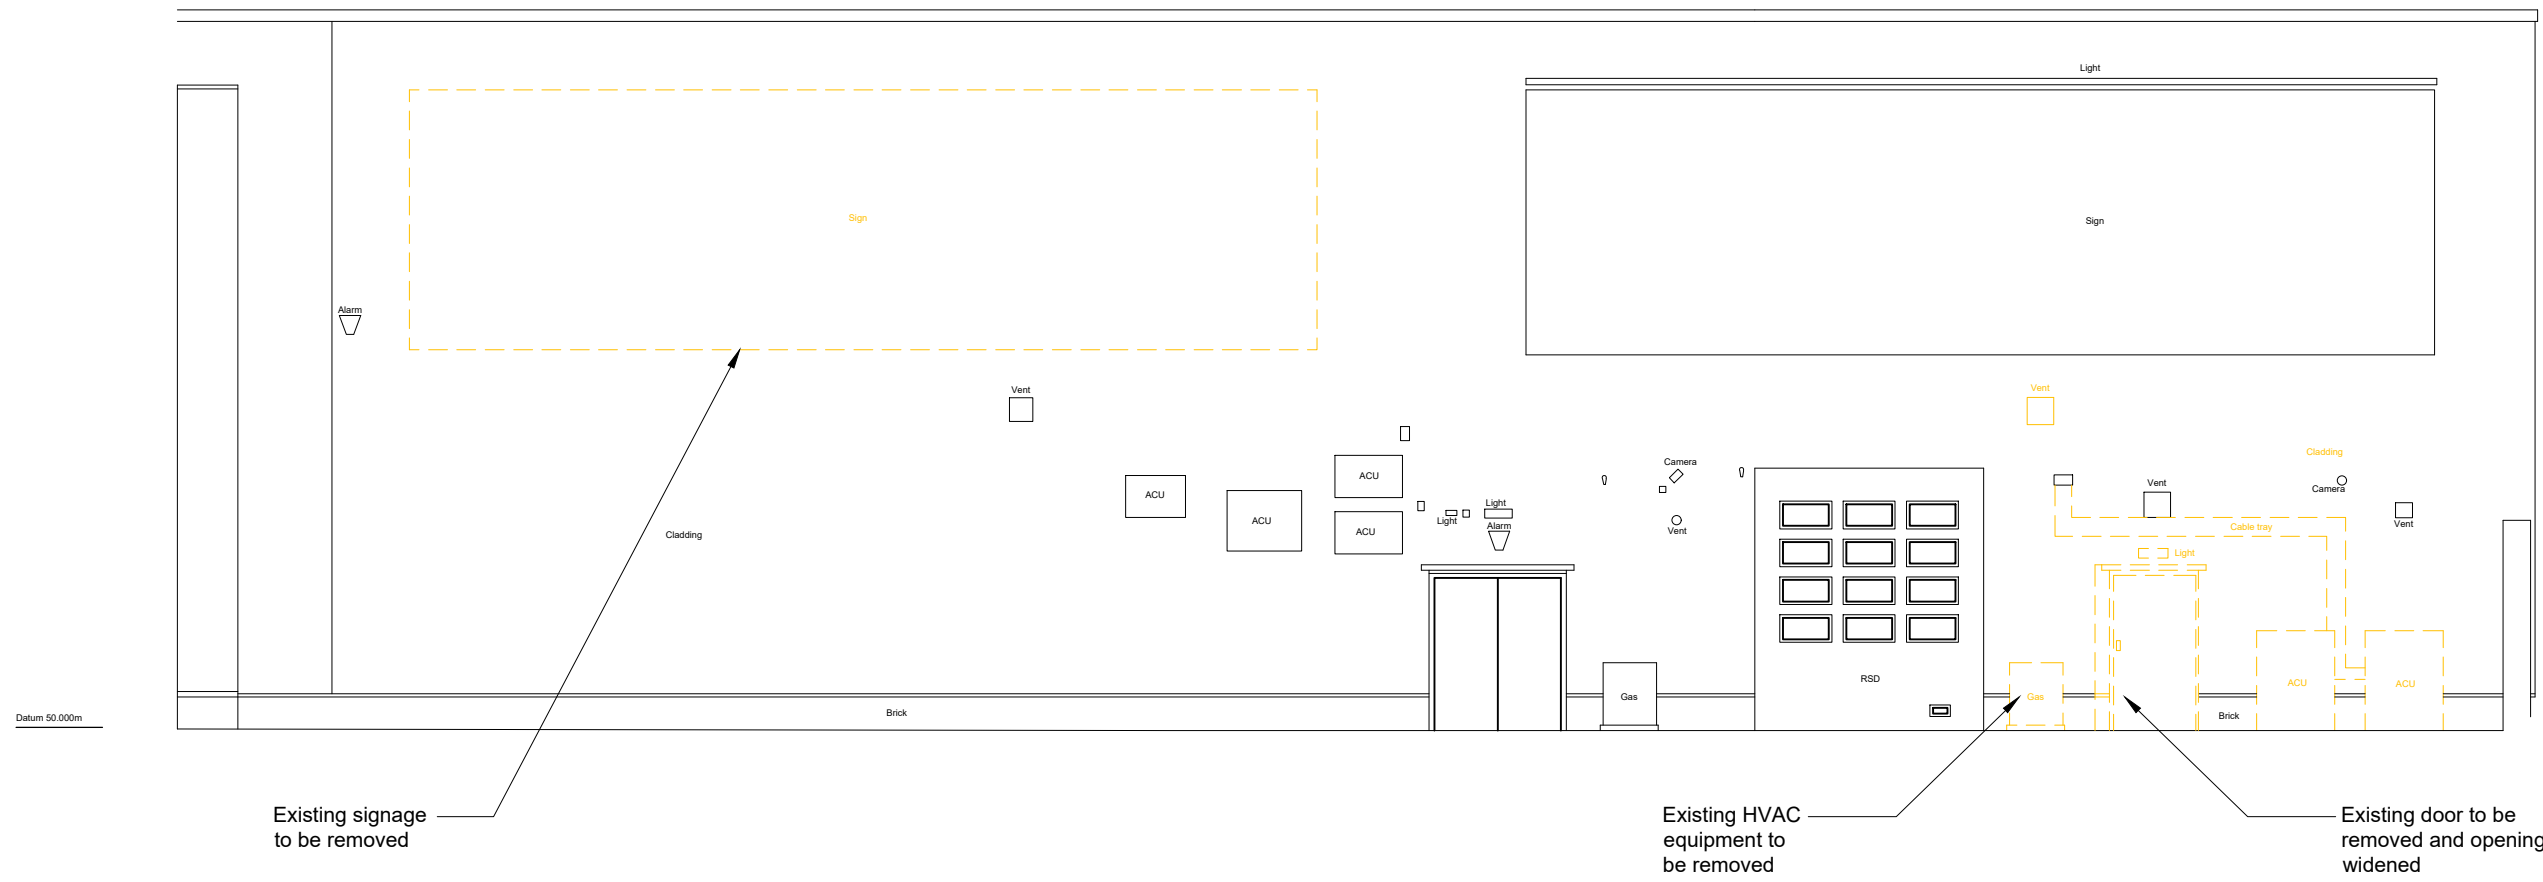


Existing Elevation B

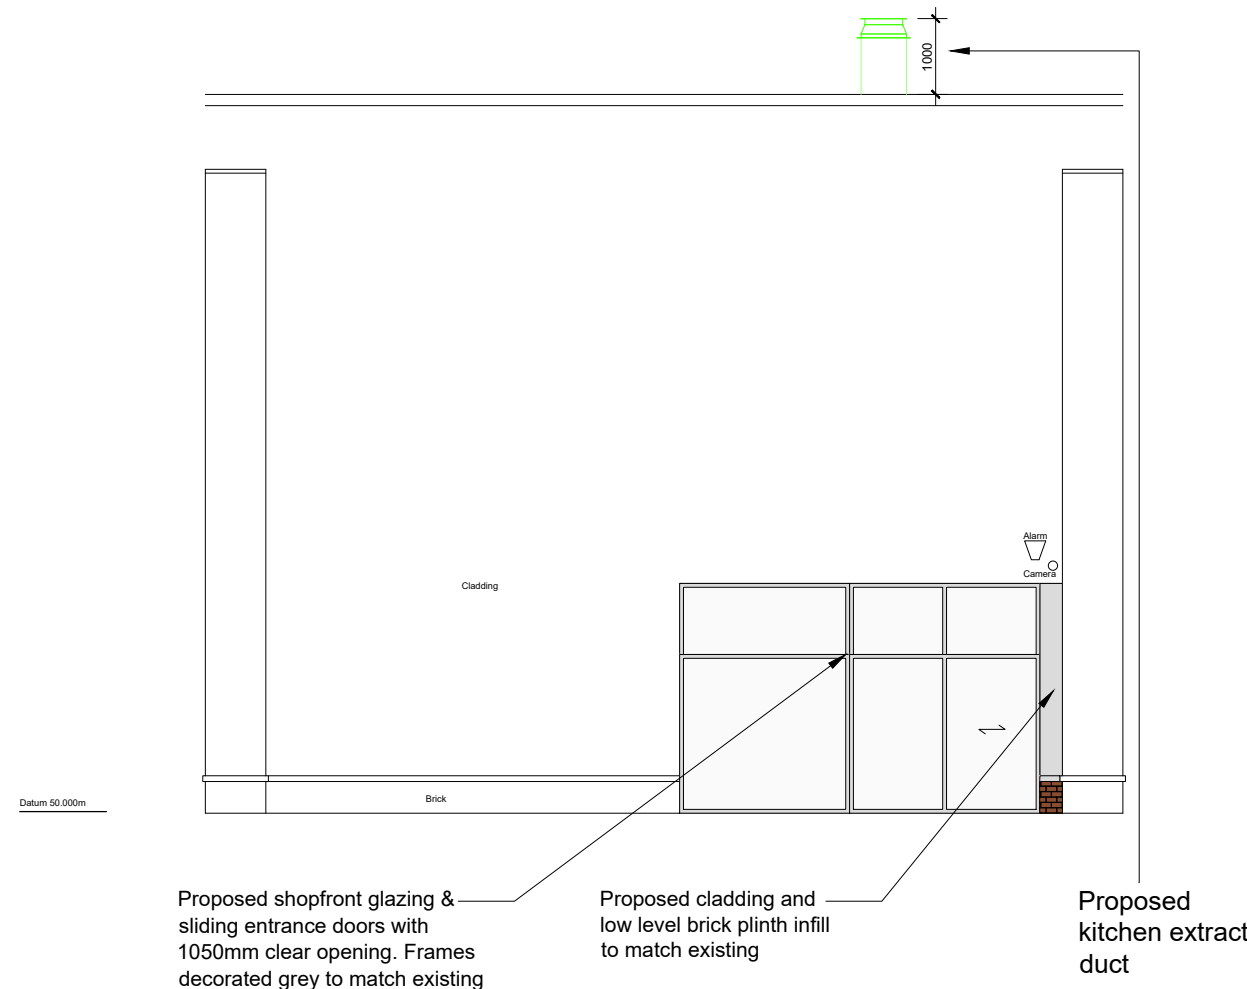

Proposed Elevation A

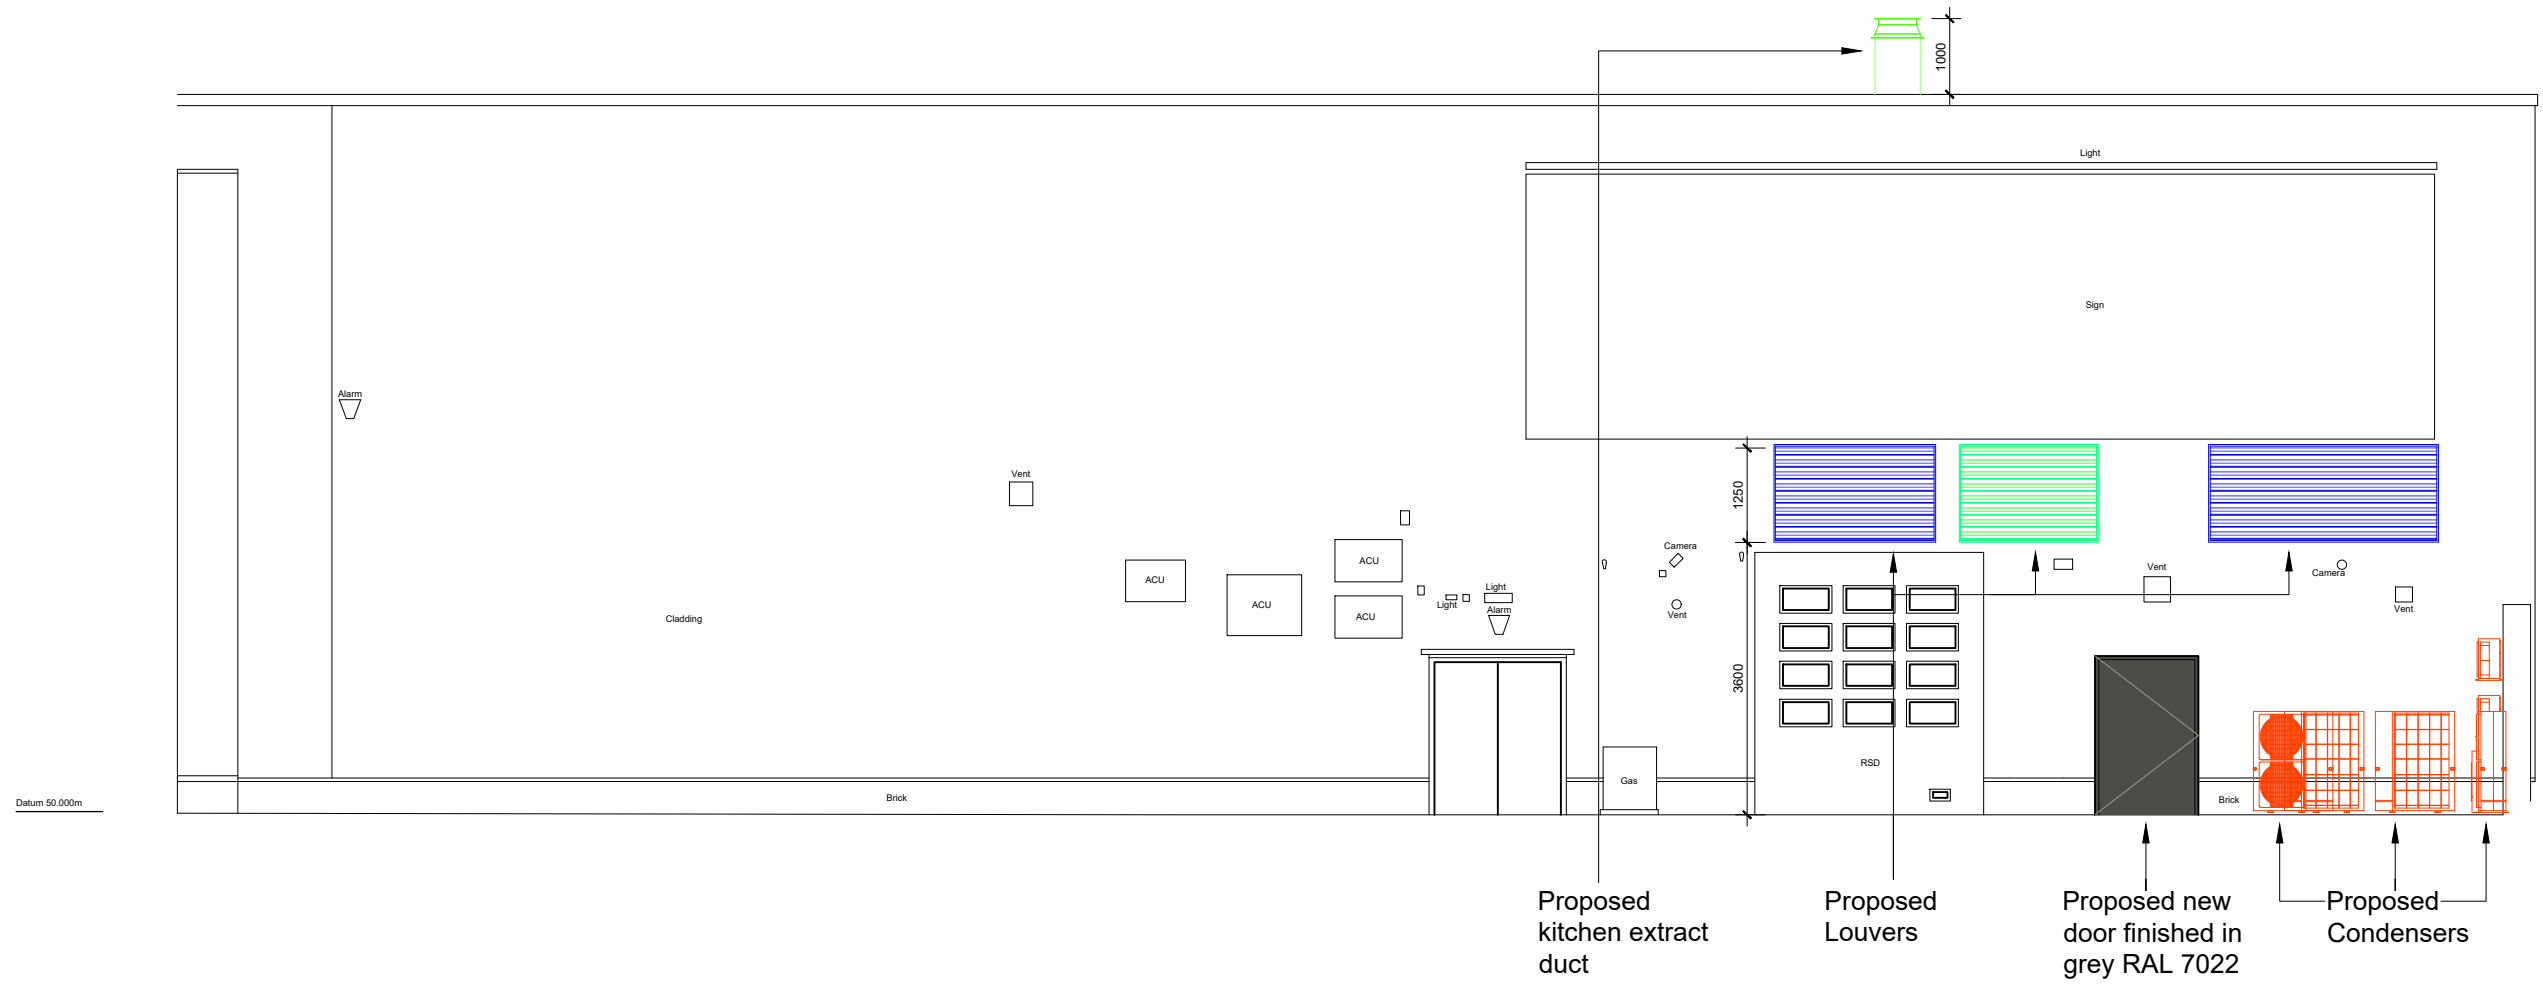

Proposed Elevation B

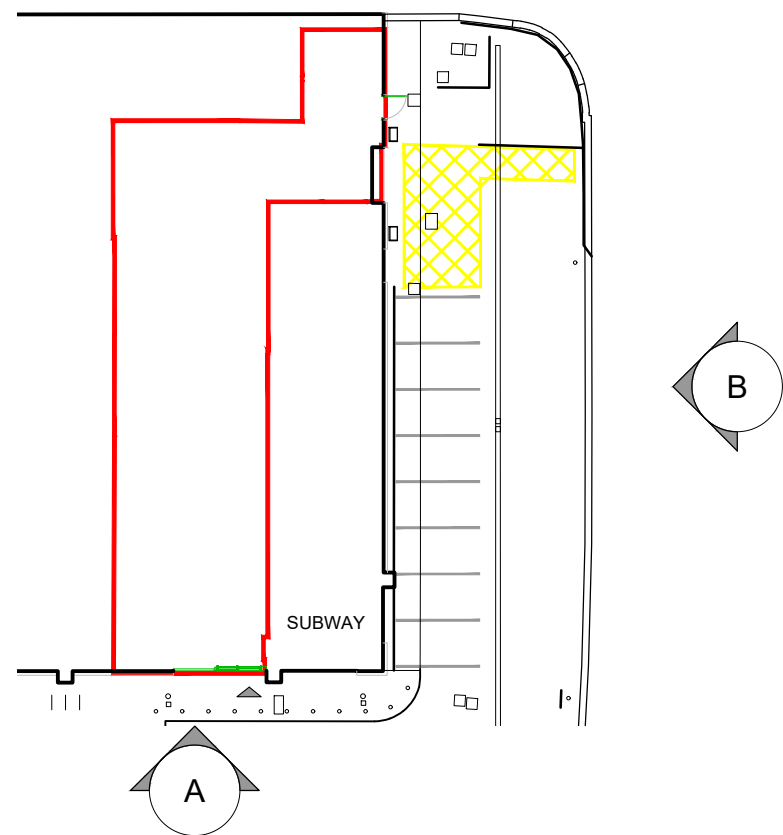

Key Plan - NTS

NOTES

- All dimensions and levels are to be checked on site.
- Any discrepancies are to be reported to the architect before any work commences.
- This drawing shall be scaled for planning purposes only.
- This drawing shall not be reproduced without express written permission from AEW.
- Title overlay drawings and ownership boundaries are produced using all reasonable endeavours. AEW cannot be responsible for the accuracy or scale discrepancy of base plans supplied to them.
- All works are to be undertaken in accordance with Building Regulations and the latest British Standards.
- All proprietary materials and products are to be used strictly in accordance with the manufacturers recommendations.

CDM 2015

Client notified of duties: **At Design Workshop**
Principal Designer: **CSS**
Unless noted below, all known hazards have been highlighted on the drawing:
Drawing Based:

- Glanville Topographical Survey Reference: 4240156 / 4301 Rev A Dated: 01/03/24
- M&E drawing Reference: 9606/ M1010A/ - Dated: MAY 2024

B	28/05/2024	HF	JJS
Drawing updated following M&E Engineer input: Louvers and condenser repositioned			
A	22/05/2024	HF	TSS
Drawing updated following input from M&E Engineer			
-	01/03/2024	LMD	JJS
Initial Issue			
REV	Date	Drawn by: -	Checked by: -
Status	Purpose of Issue		
S2	For Information		
drawing stage	Planning		
client	McDonald's Restaurants Ltd		
project	Barnsley Retail Park Harborough Hill Road S71 1JE		
store	2558		
drawing title	Existing & Proposed Building Elevations		
date	01/03/2024	drawn	LMD
scale@A1	1:100	checked	JJS