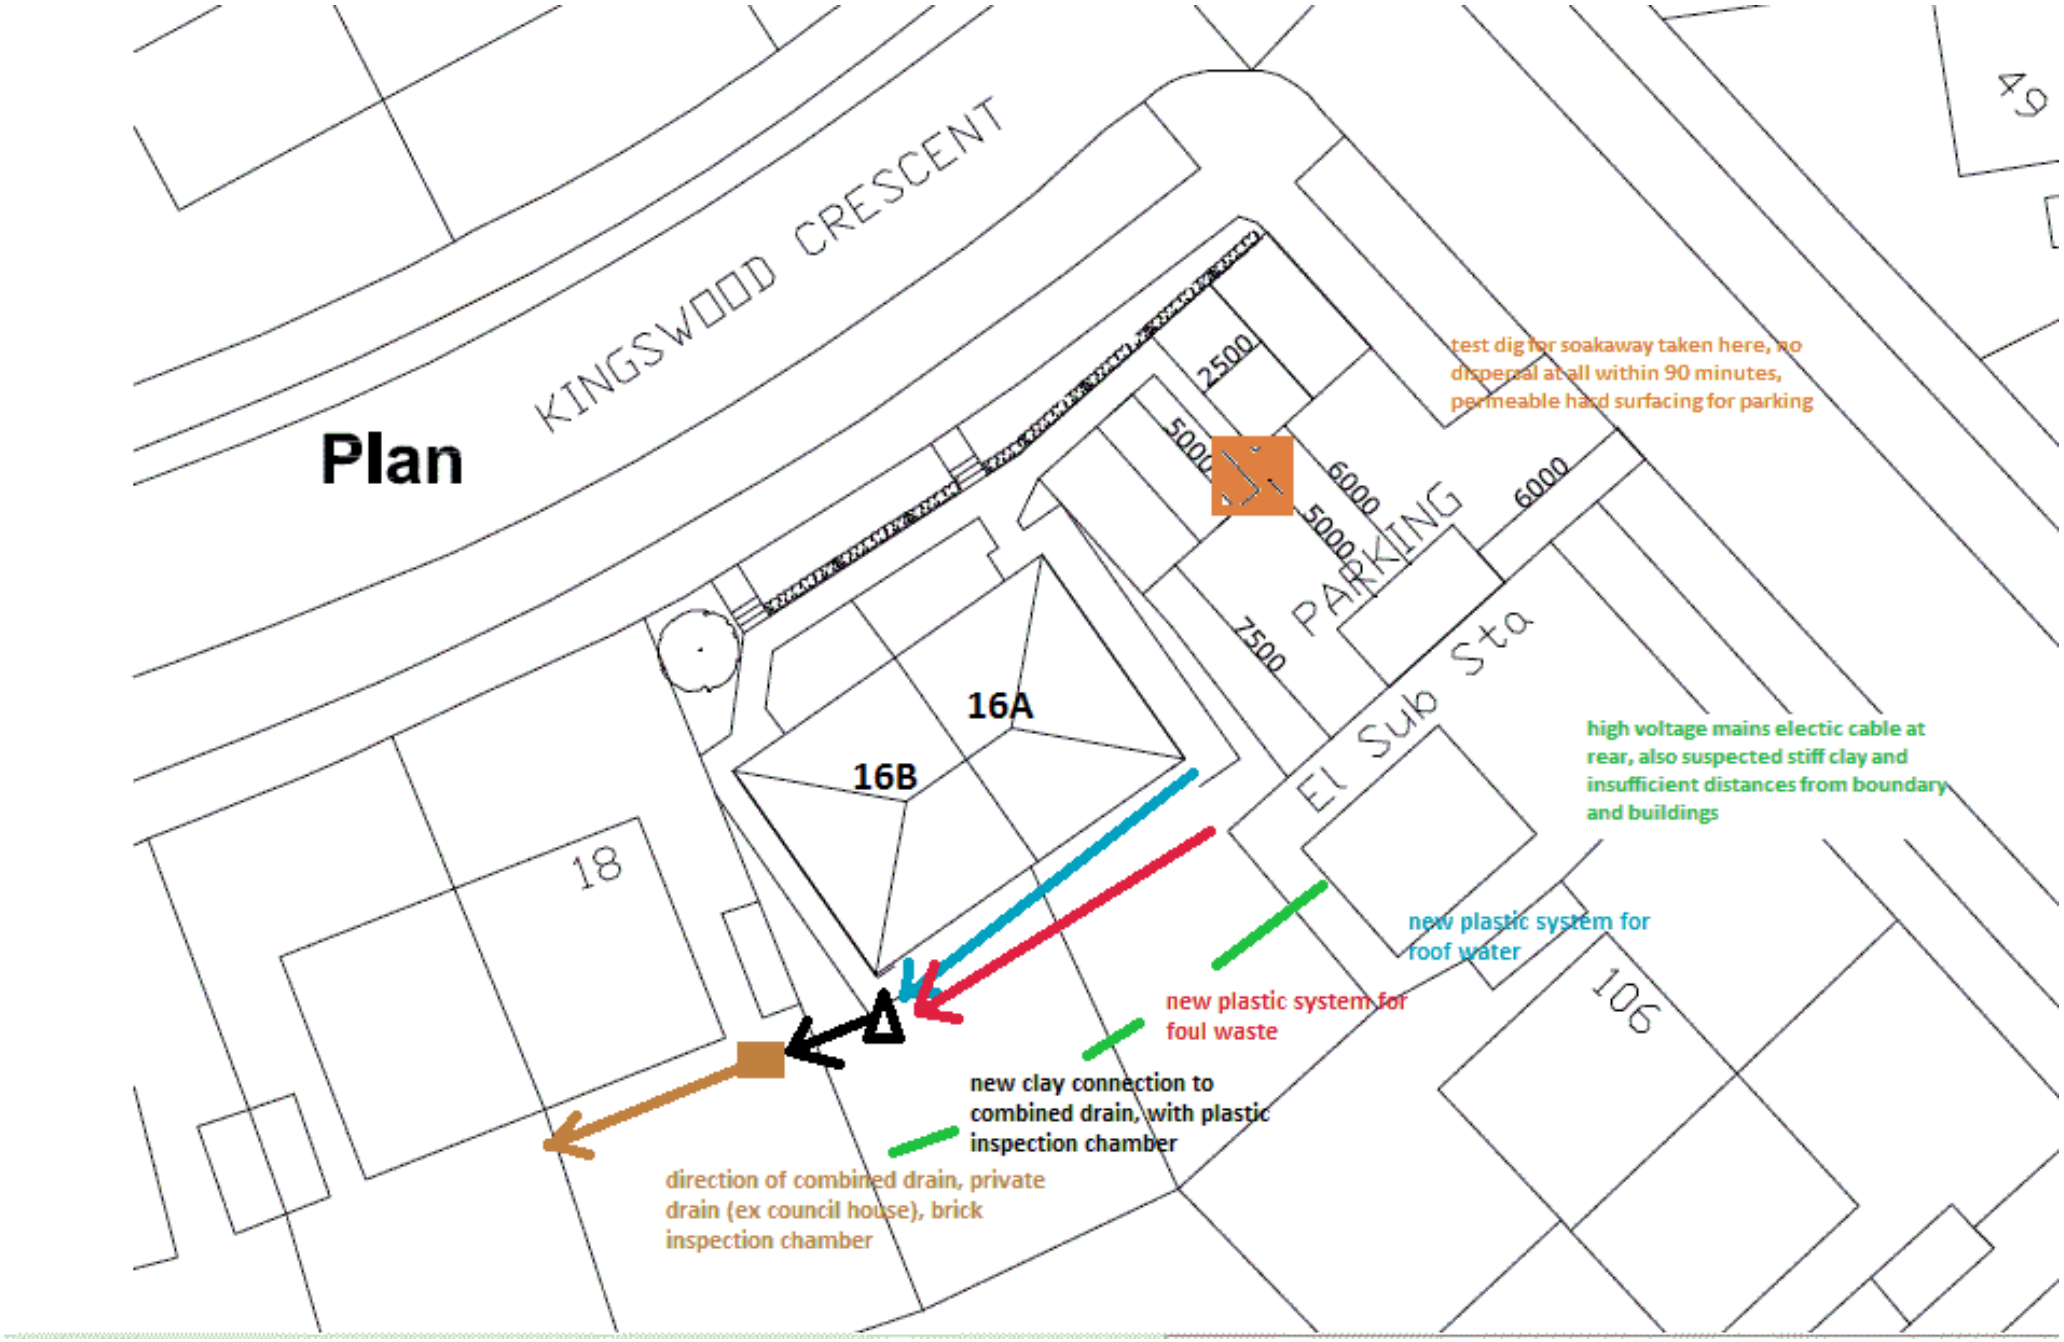

Plan
KINGSWOOD CRESCENT
16A
16B
18
2500
5000
6000
5000
6000
7500
PARKING
El Sub Sta
106
49
test dig for soakaway taken here, no dispersal at all within 90 minutes, permeable hard surfacing for parking
high voltage mains electic cable at rear, also suspected stiff clay and insufficient distances from boundary and buildings
new plastic system for roof water
new plastic system for foul waste
new clay connection to combined drain, with plastic inspection chamber
direction of combined drain, private drain (ex council house), brick inspection chamber