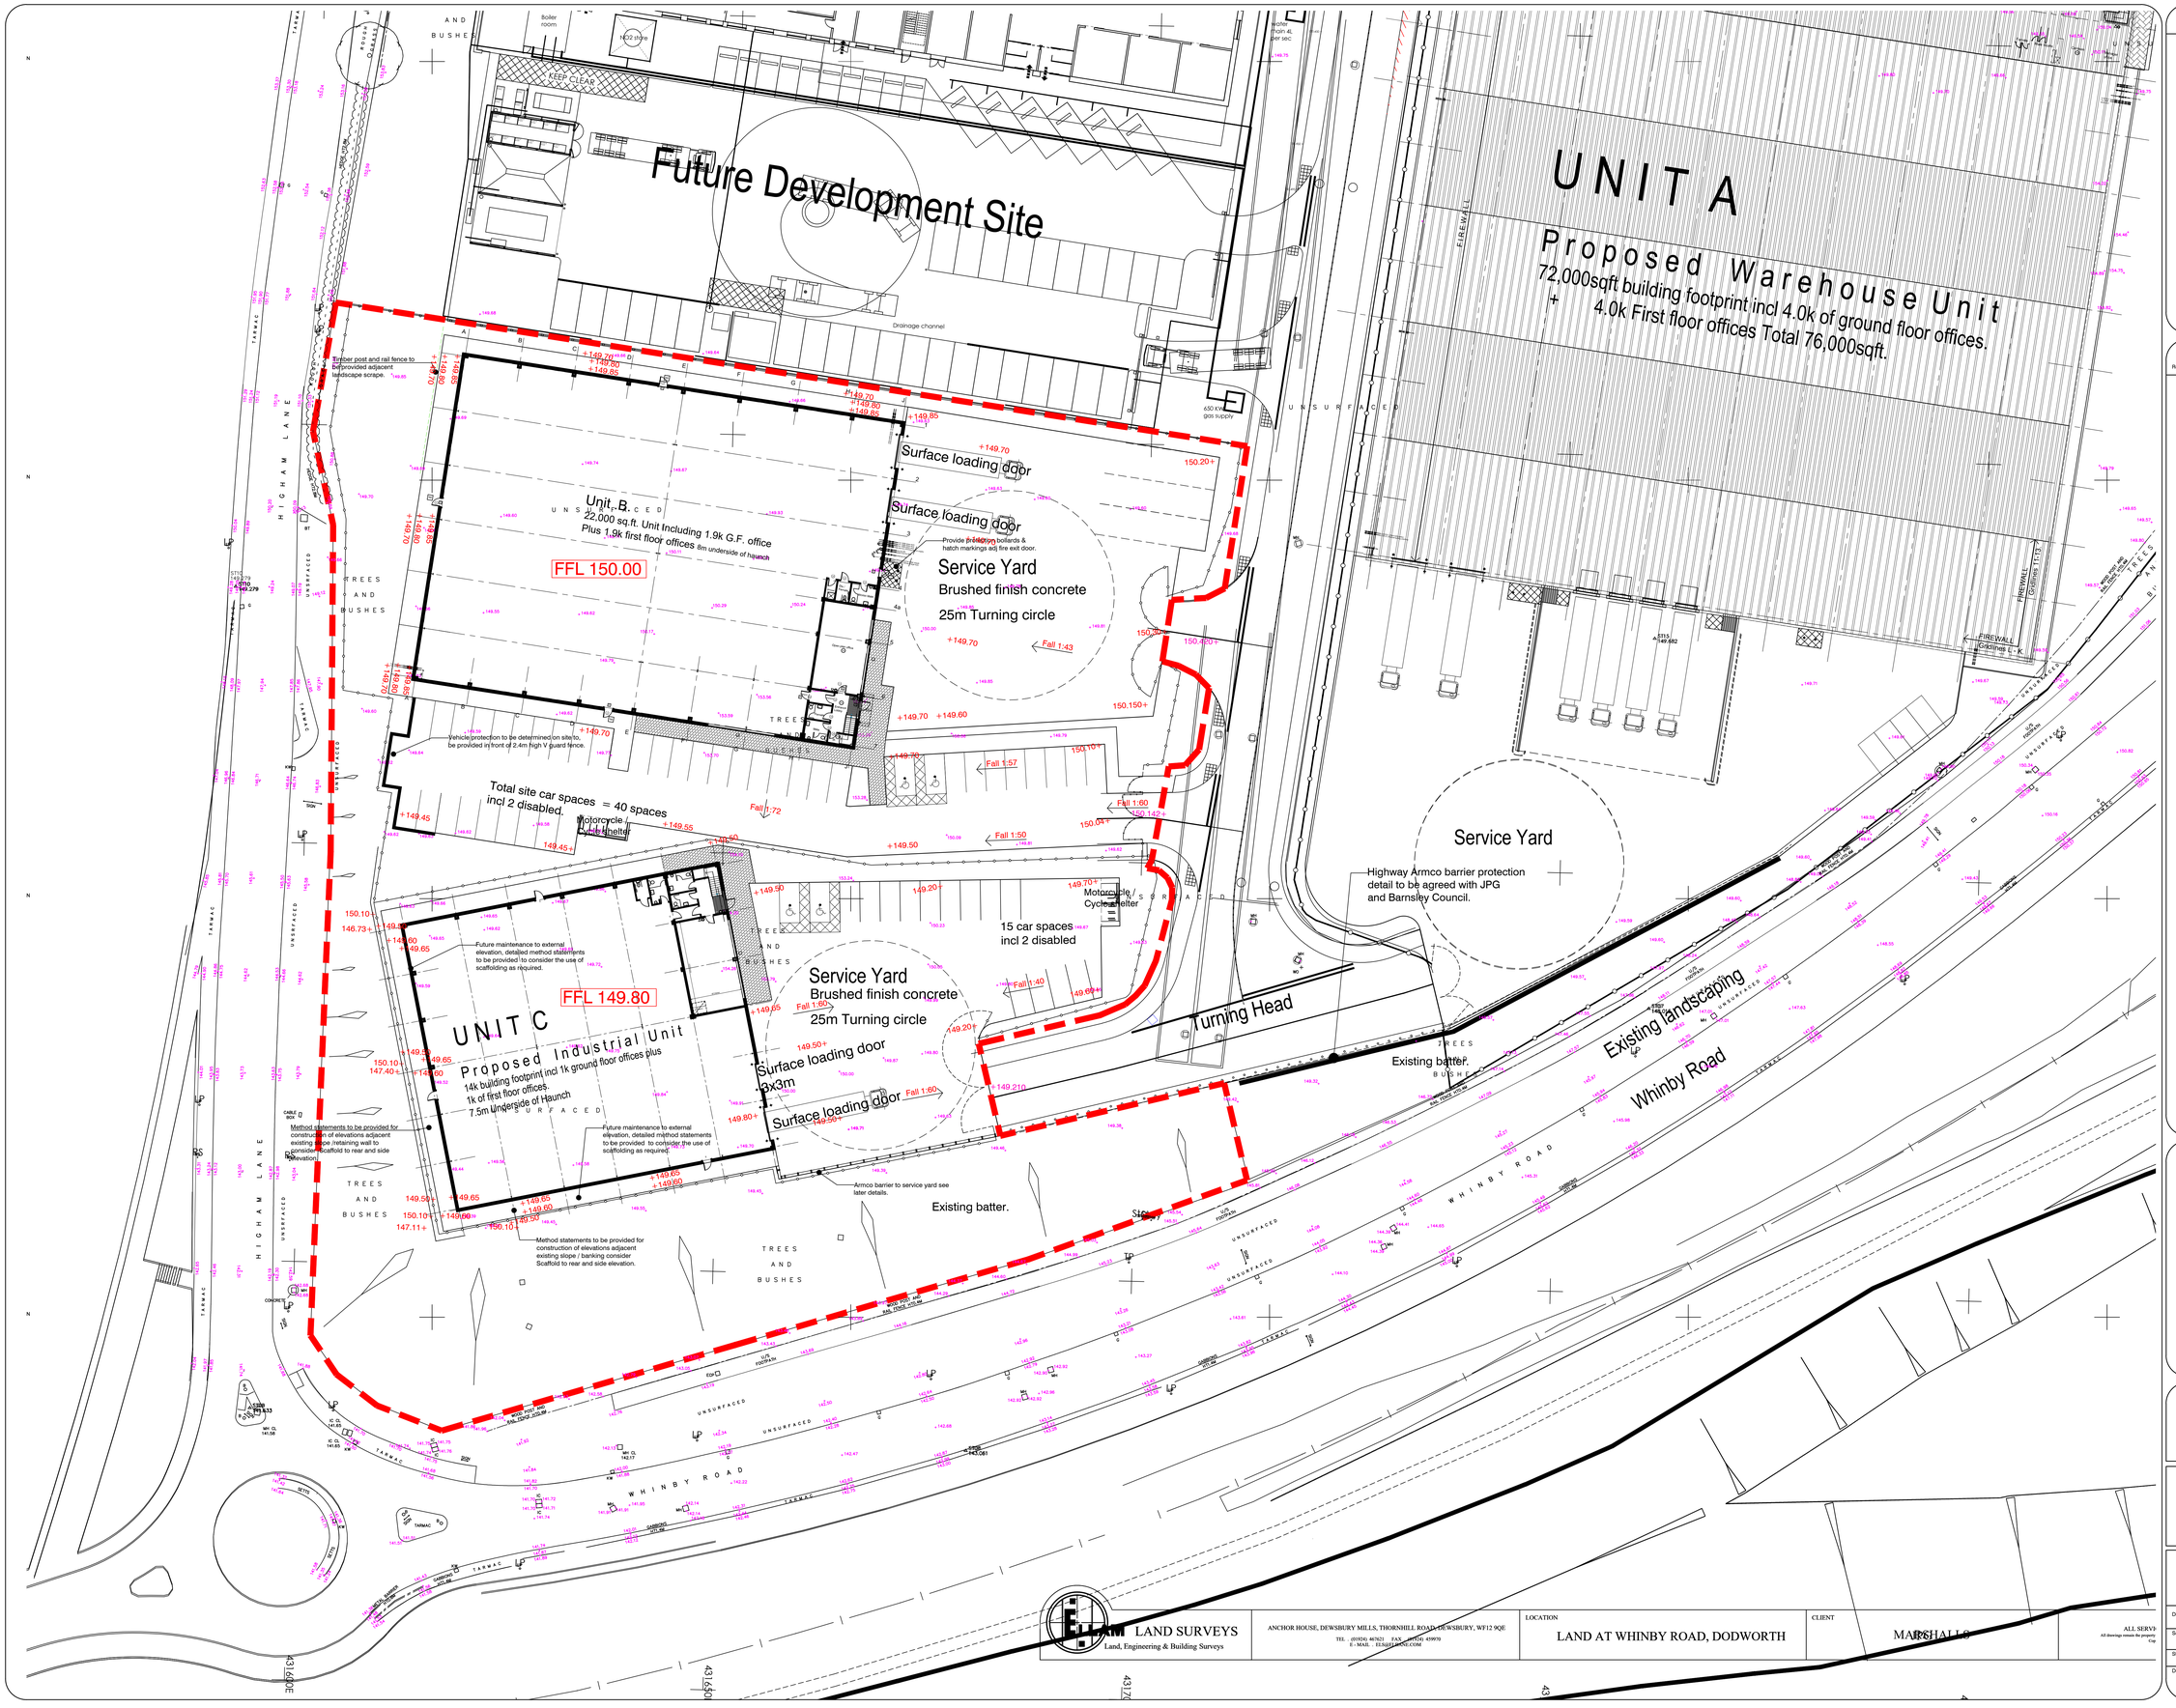


COPYRIGHT RESERVED

Notes

Proposed levels

Existing levels

Revisions

Rev.	Date	Description

BUILDING MANAGEMENT SERVICES LTD

Huddersfield Road
Elland, West Yorkshire
HX5 9BW
TELEPHONE : ELLAND (01422) 371616
FAX No : (01422) 376717
email : mail@bmselland.com

Building Management Services

Client

Commercial Development Projects Limited

Project

Proposed Industrial Development
Phase 2 Capitol Park, Capitol Close,
Barnsley.

Sheet

Proposed floor levels - Units B & C.

Drawn	Date
DCH	Feb 18

Scale: 1:250 @ A0

Status:

Drawing No.: M3035-WD-07

Revision:

LAND SURVEYS
Land, Engineering & Building Surveys

ANCHOR HOUSE, DEWSBURY MILLS, THORNHILL ROAD, DEWSBURY, WF12 9QE
TEL (01924) 467621 FAX (01924) 459970
E-MAIL : TEAM@LSWY.COM

LOCATION: LAND AT WHINBY ROAD, DODWORTH

CLIENT: MARSHALLS

ALL SERVICES
All drawings remain the property of LSW