

NOTES :
Figured dimensions only are to be taken from this drawing. All dimensions are to be checked on site before any work is put in hand.

The Copyright of this drawing is owned by SALT Architects

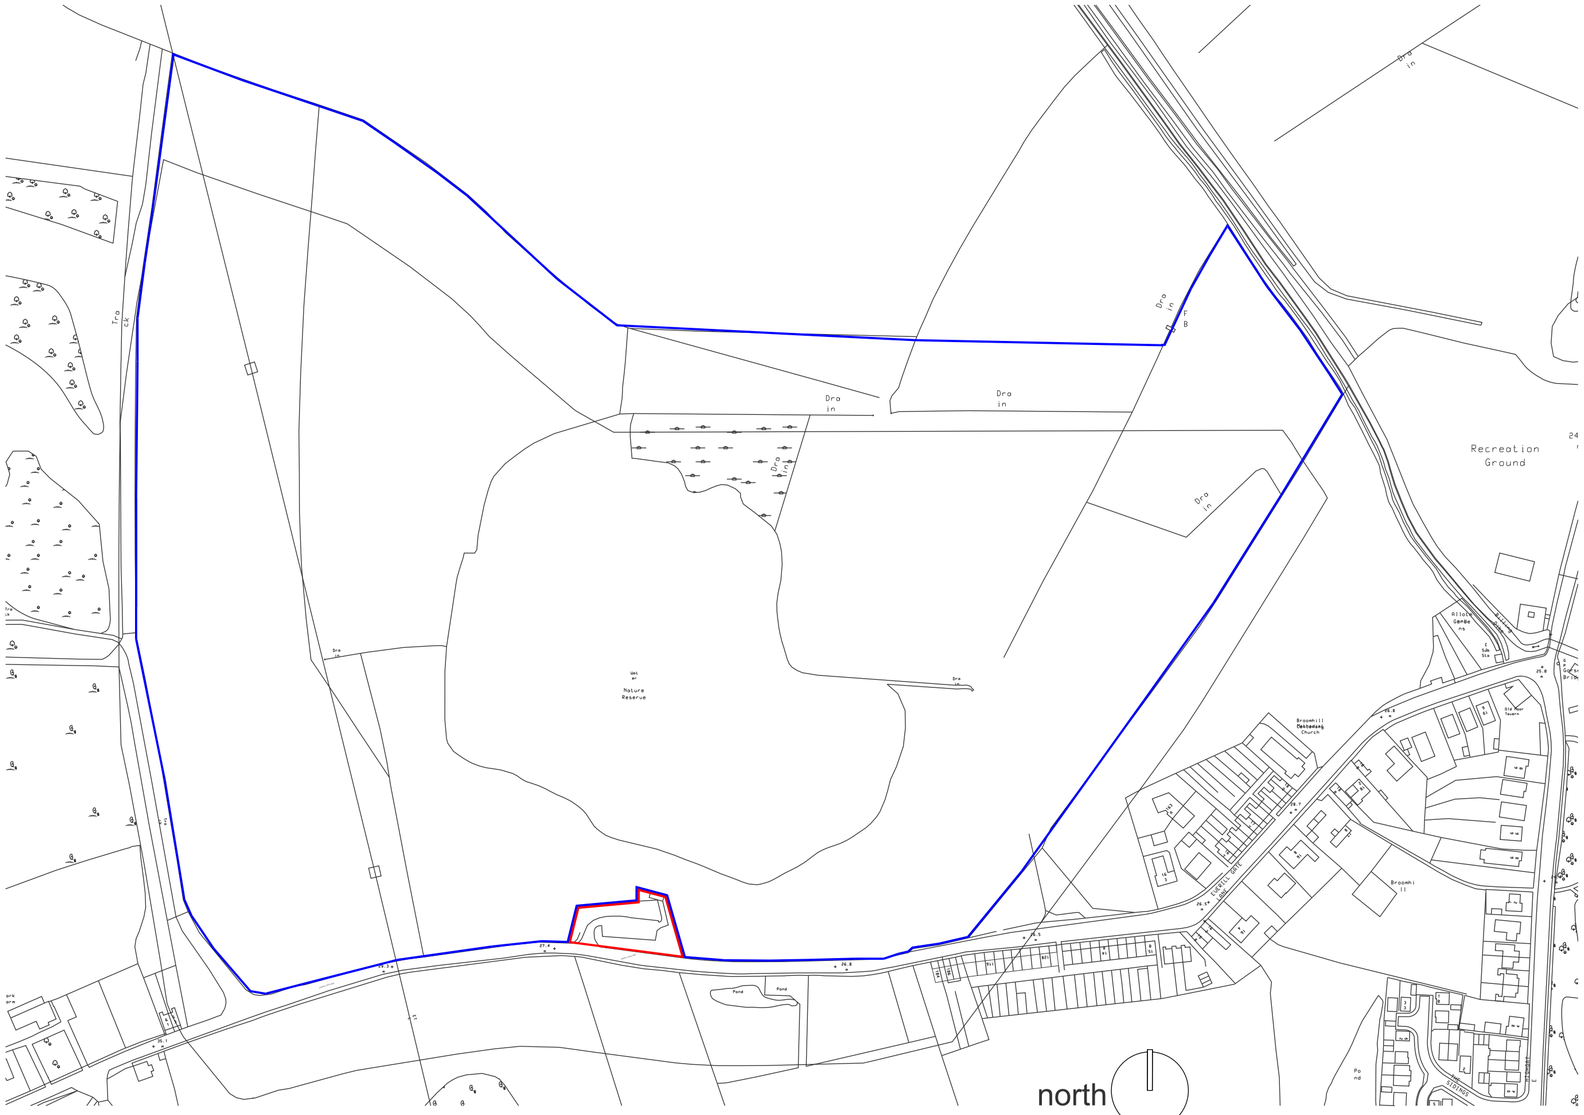


Location Plan 1:2500



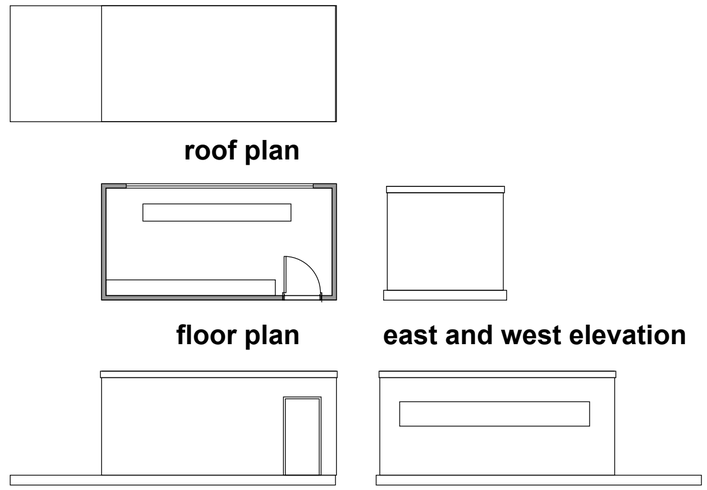

Existing Hide

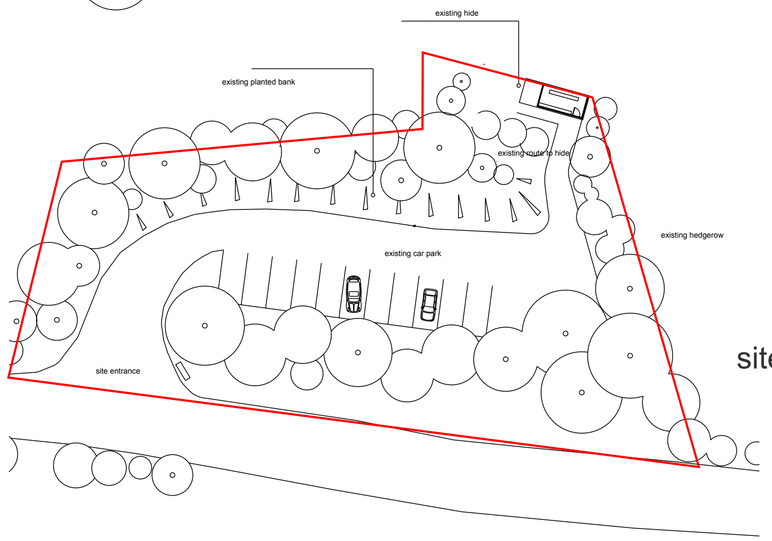

site 1:500

Rev	Revision Details	Drawn	Date
Mark	Revision	Drawn	Date Checked

SALT architects
54 Lairgate, Beverley,
East Yorkshire
HU17 8EU
telephone 01482 888102
fax 01482 888621

Client's name
Garganey Trust

Job title
New Bird Hide

Drawing title
Location Plan and Existing Survey

Scale
1:2500/1:500/1:100

Drawn	Checked	Date
BH		22/06/2011

Job No	Drawing No.	Rev
2471	01	-

Status
Planning

P:\2471 BIRD HIDE - BROOMHILL FLASH RESERVE\1_DRAWINGS\1.4_PRINTS\2471 01 Location Plan.MAN