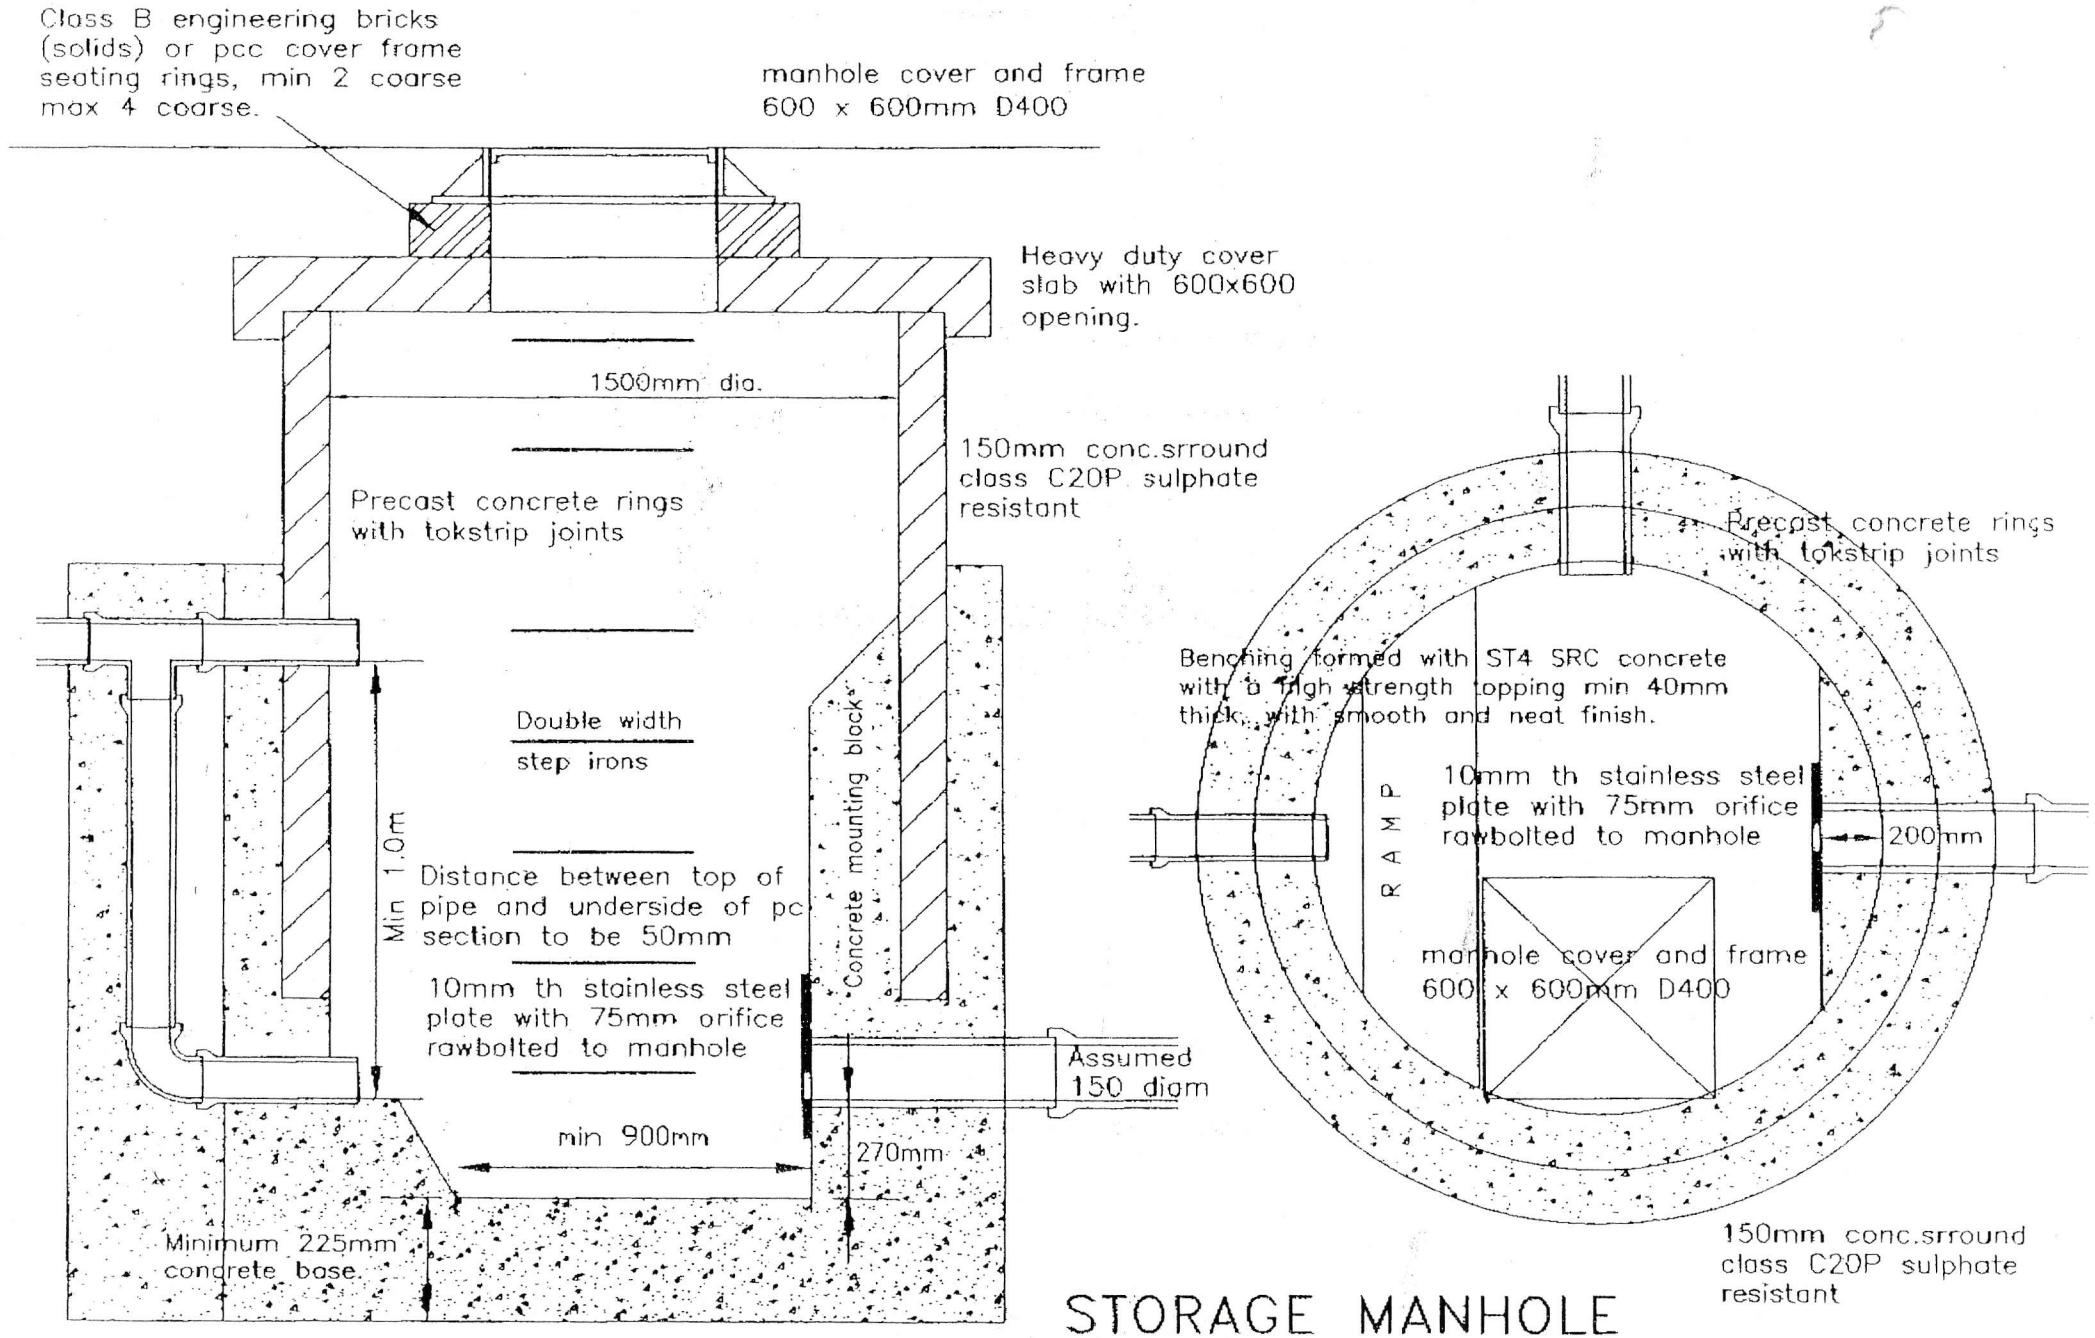

STORAGE MANHOLE

S.D. 07