
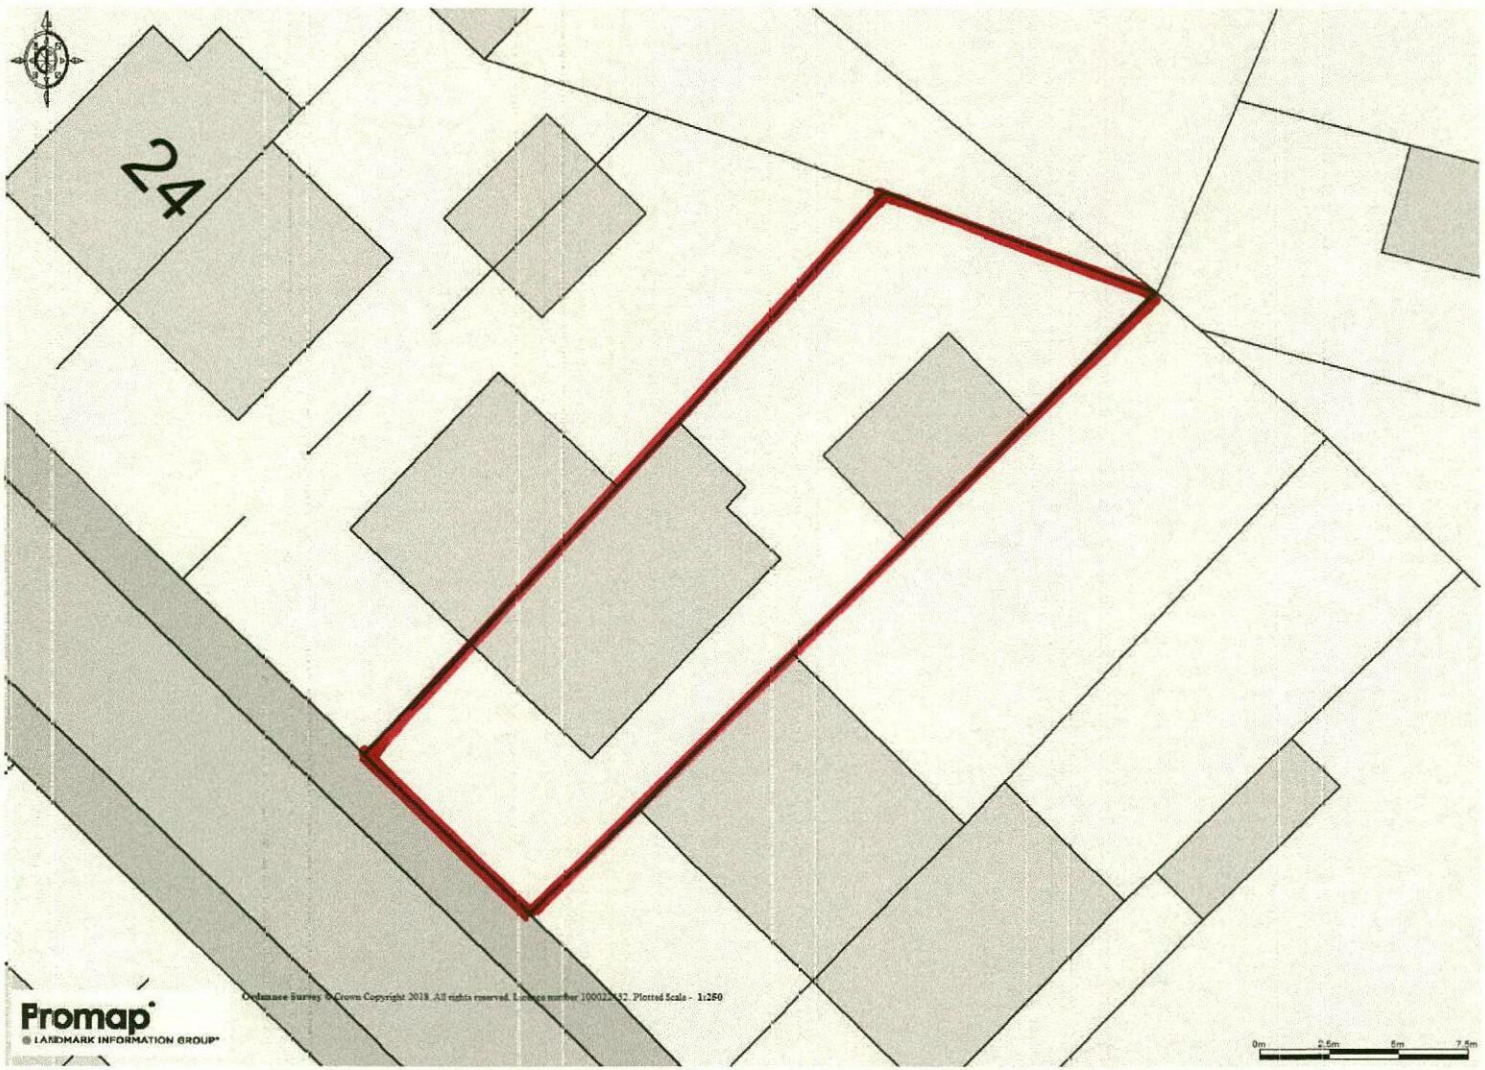


Client:	Mr and Mrs Higgs
Project:	18 New Chapel Avenue, Penistone
Title:	Site Block Plan
Scale:	1:250 @ A4
Date:	21.02.2018
Author:	LF

Roman Ridge, Main Street, Aberford, Leeds LS25 3AW

t: 0113 281 4981
e: info@airedon.co.uk
w: www.airedon.co.uk

AIREDON
PLANNING & DESIGN

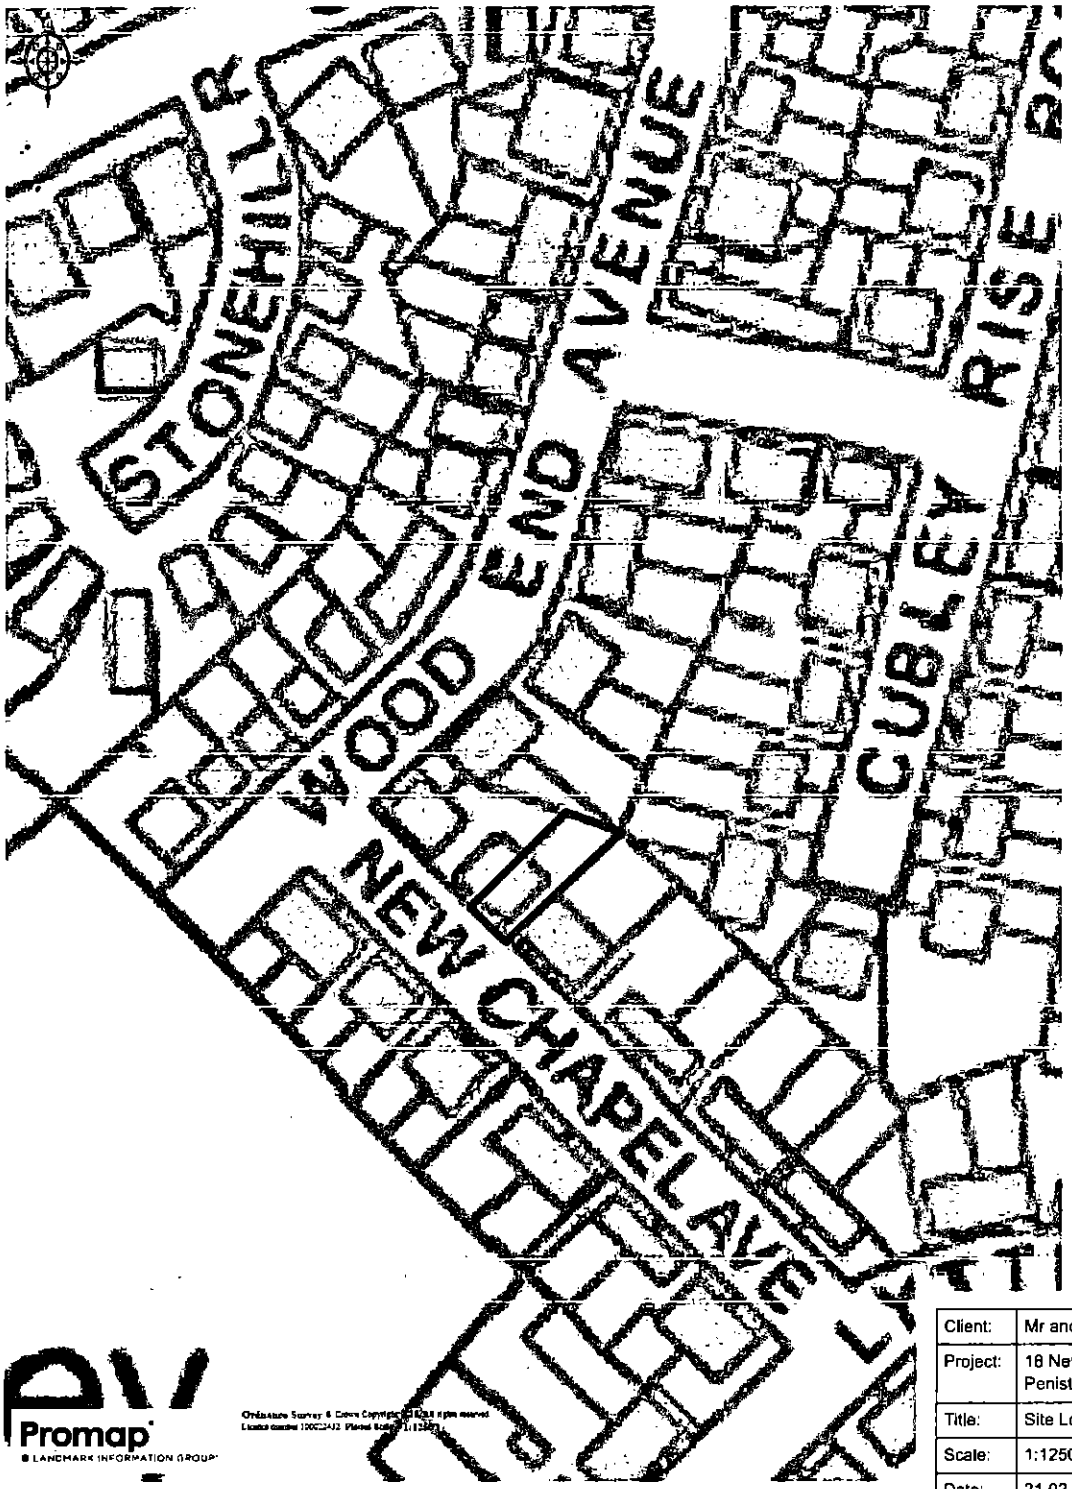

Promap
LANDMARK INFORMATION GROUP

Ordnance Survey © Crown Copyright 2018. All rights reserved.
Licence number 100020449. Plotted Scale - 1:1250.

Client:	Mr and Mrs Higgs
Project:	18 New Chapel Avenue, Penistone
Title:	Site Location Plan
Scale:	1:1250 @ A4
Date:	21.02.2018
Author:	LF

Roman Ridge, Main Street, Aberford, Leeds LS25 3AW

t: 0113 281 4981
e: info@airedon.co.uk
w: www.airedon.co.uk

AIREDON
PLANNING & DESIGN