


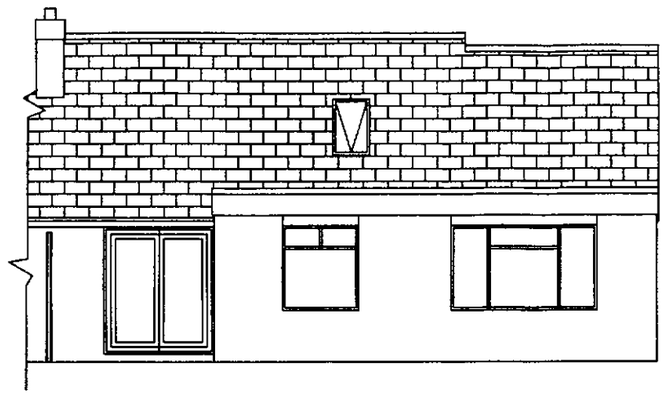


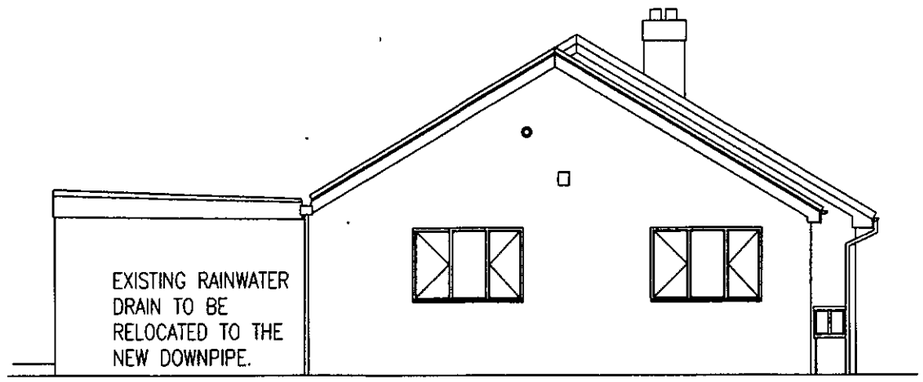


Scale 1-100
Dwg 001-13

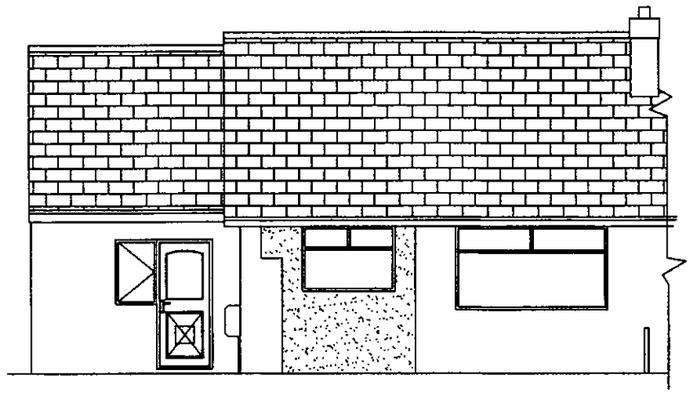


EXISTING REAR ELEVATION

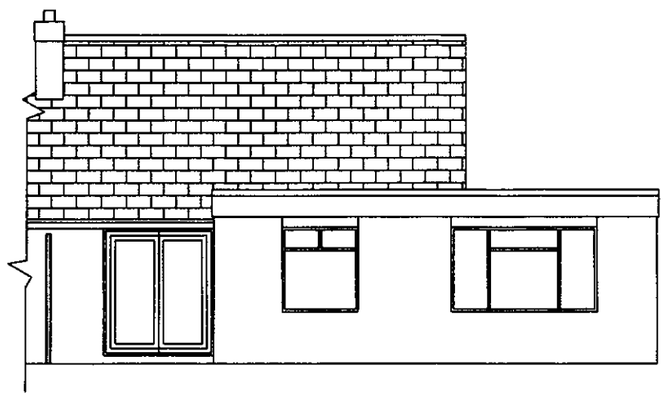

EXISTING SIDE ELEVATION

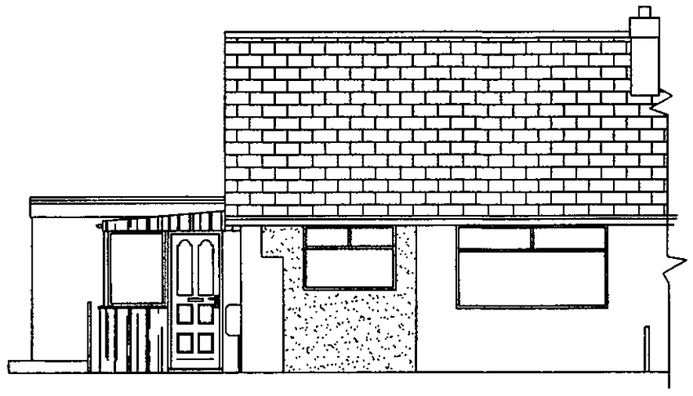


EXISTING FRONT ELEVATION

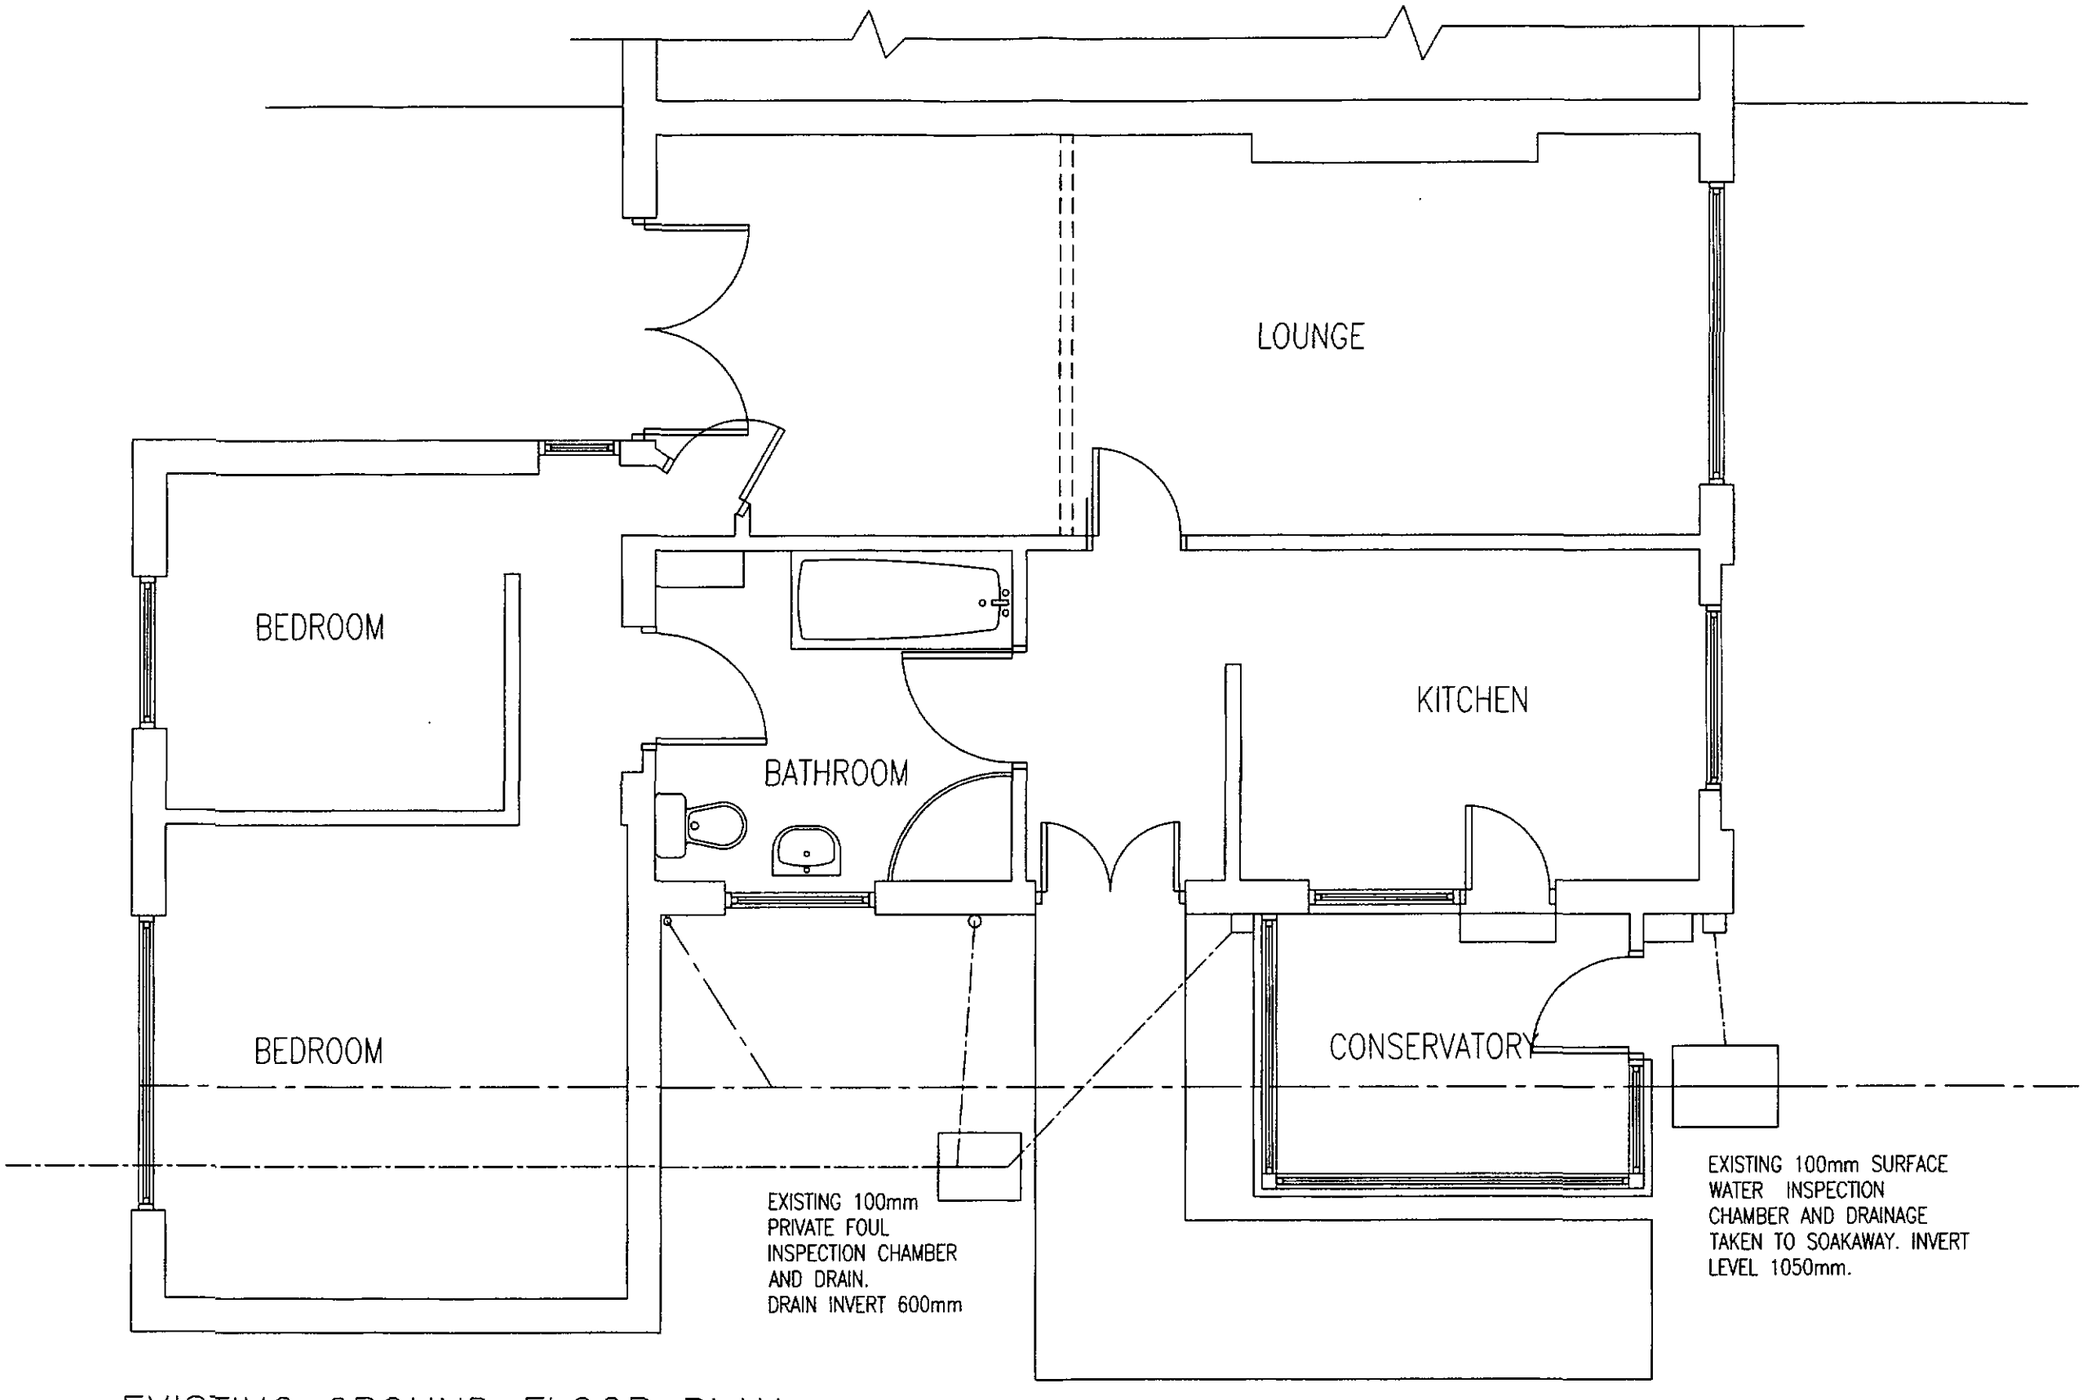


EXISTING GROUND FLOOR PLAN

Scale 1-50


Dwg 002-13

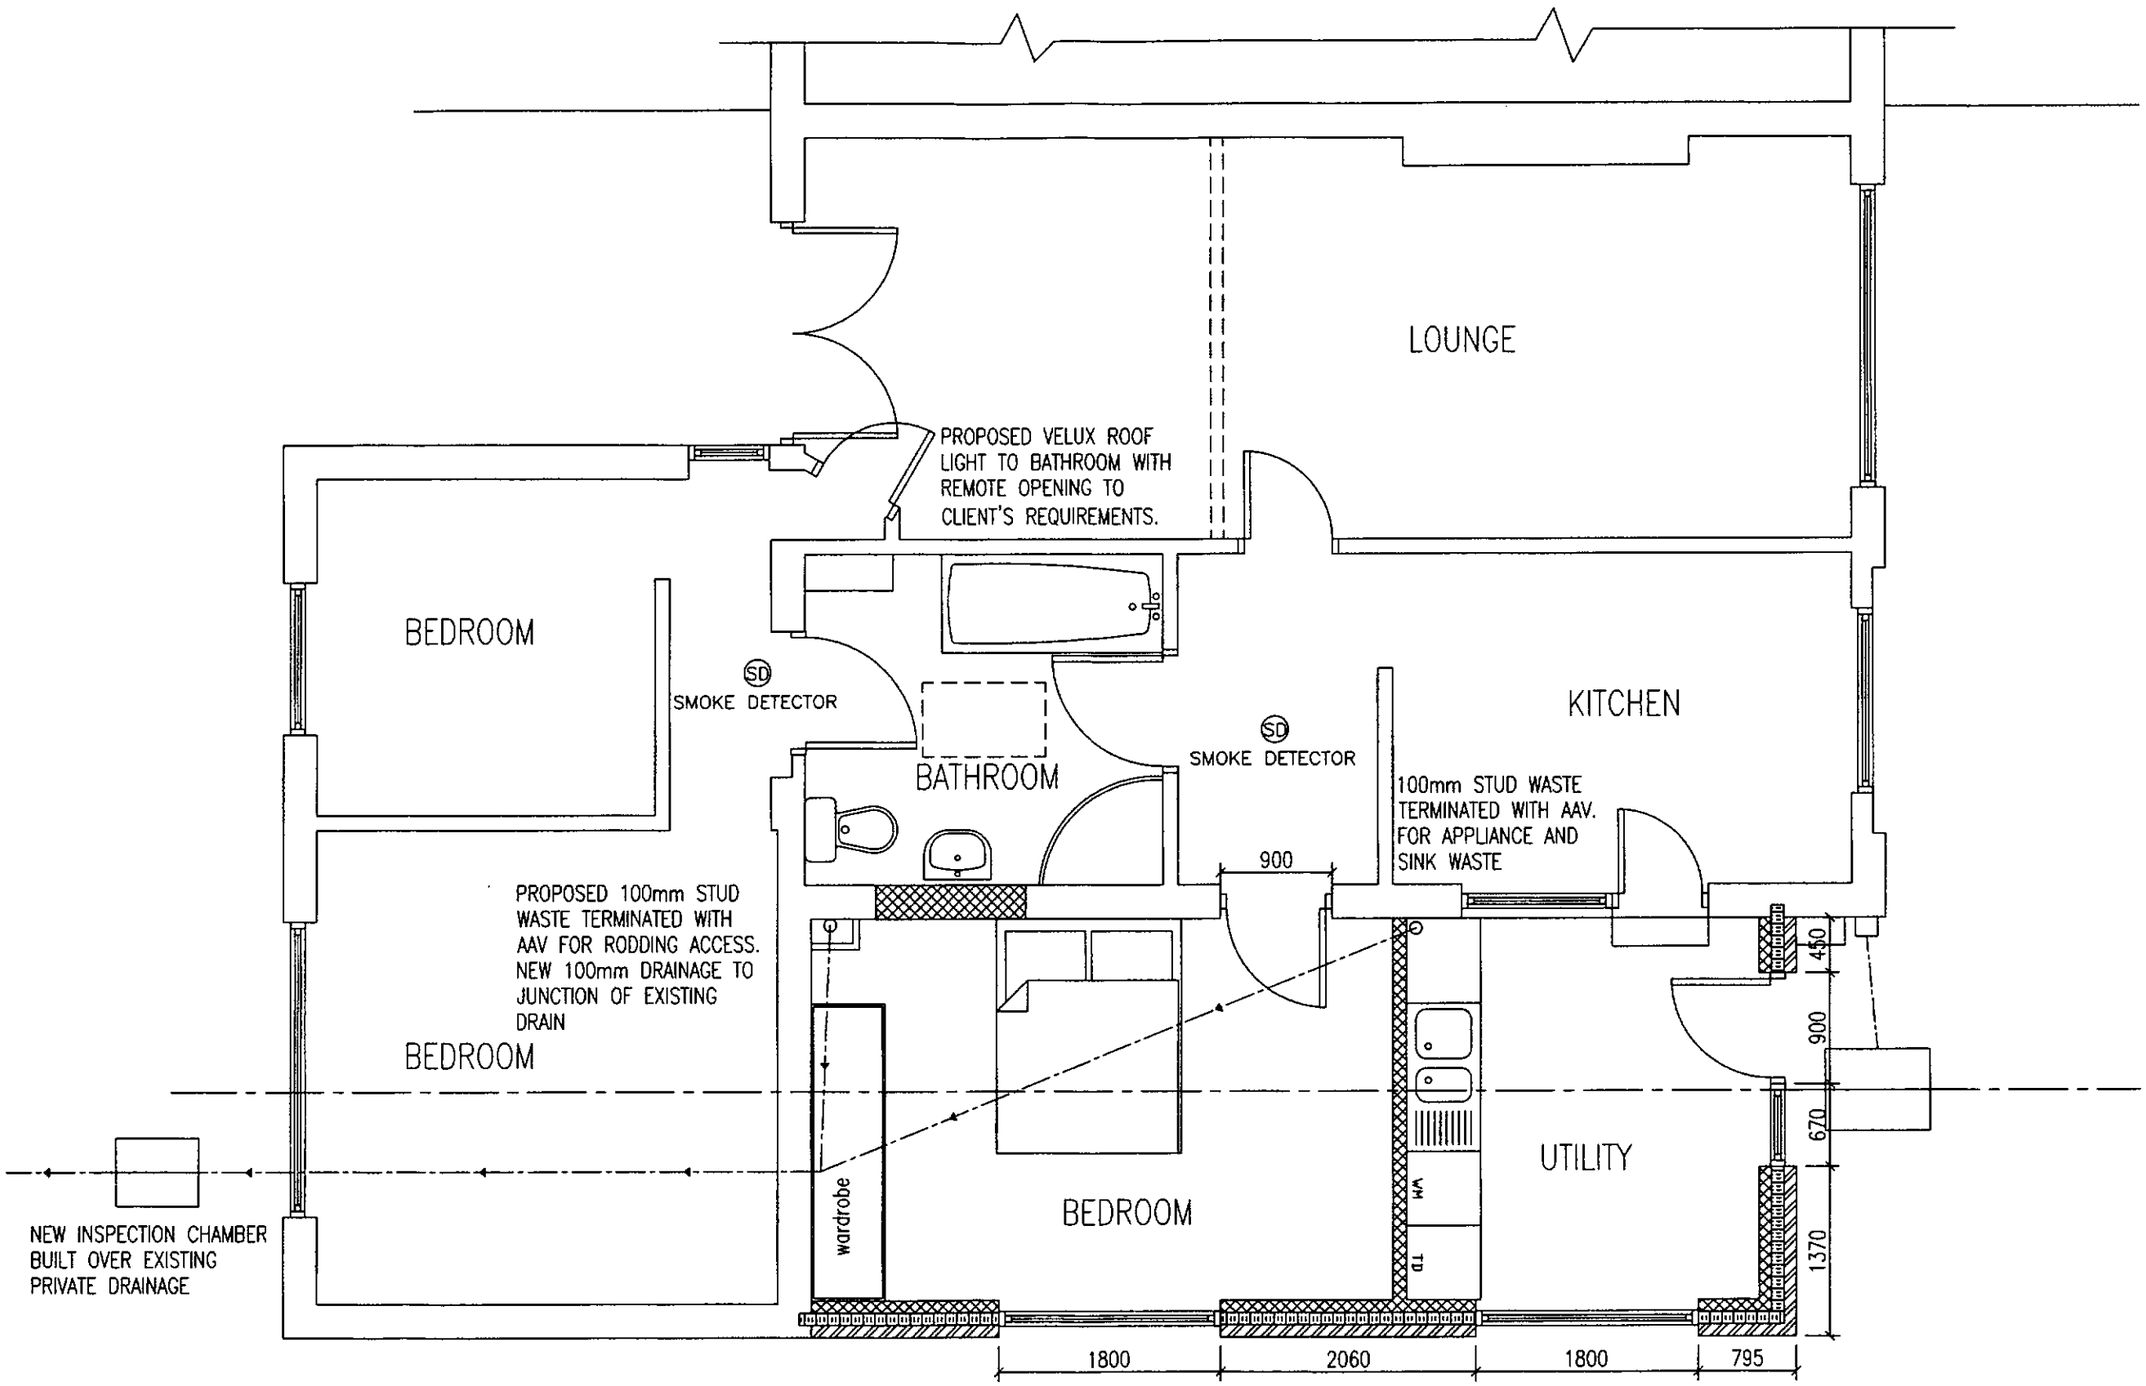


# EXISTING GROUND FLOOR PLAN

Scale 1–50

Dwg 003–13

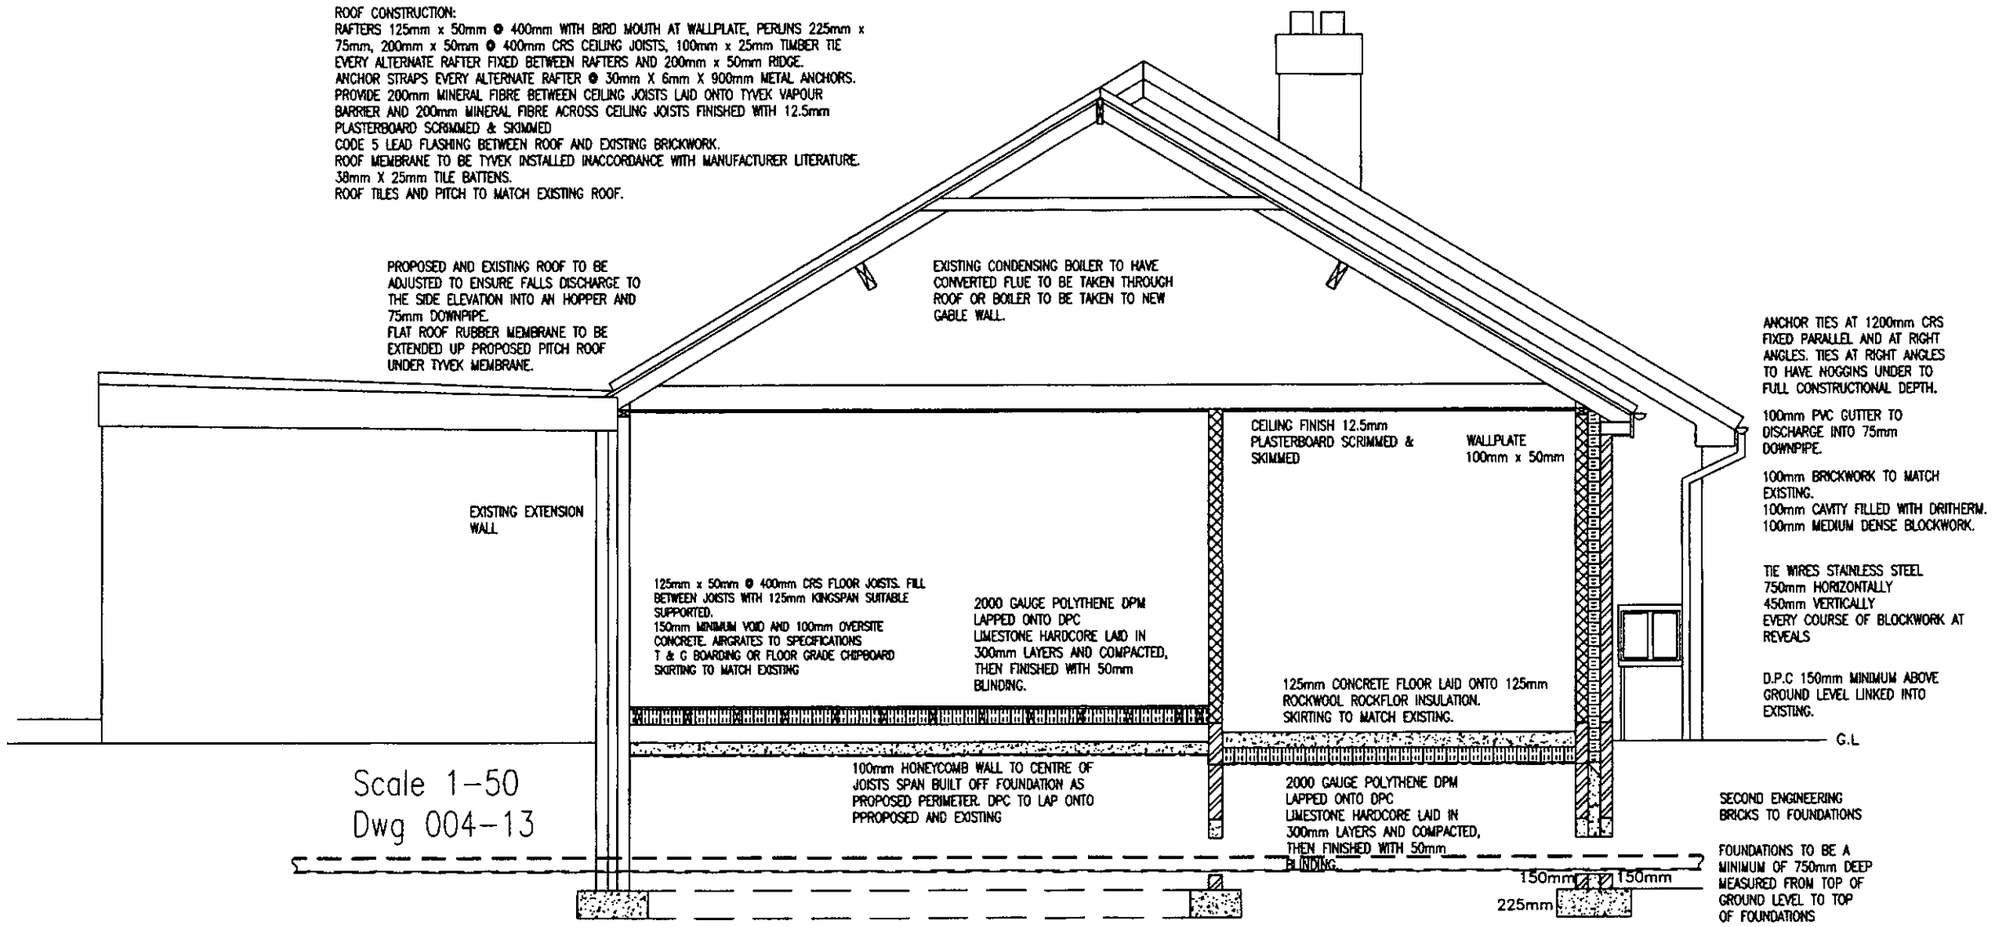


Scale 1-50
Dwg 004-13

# SECTION A – A