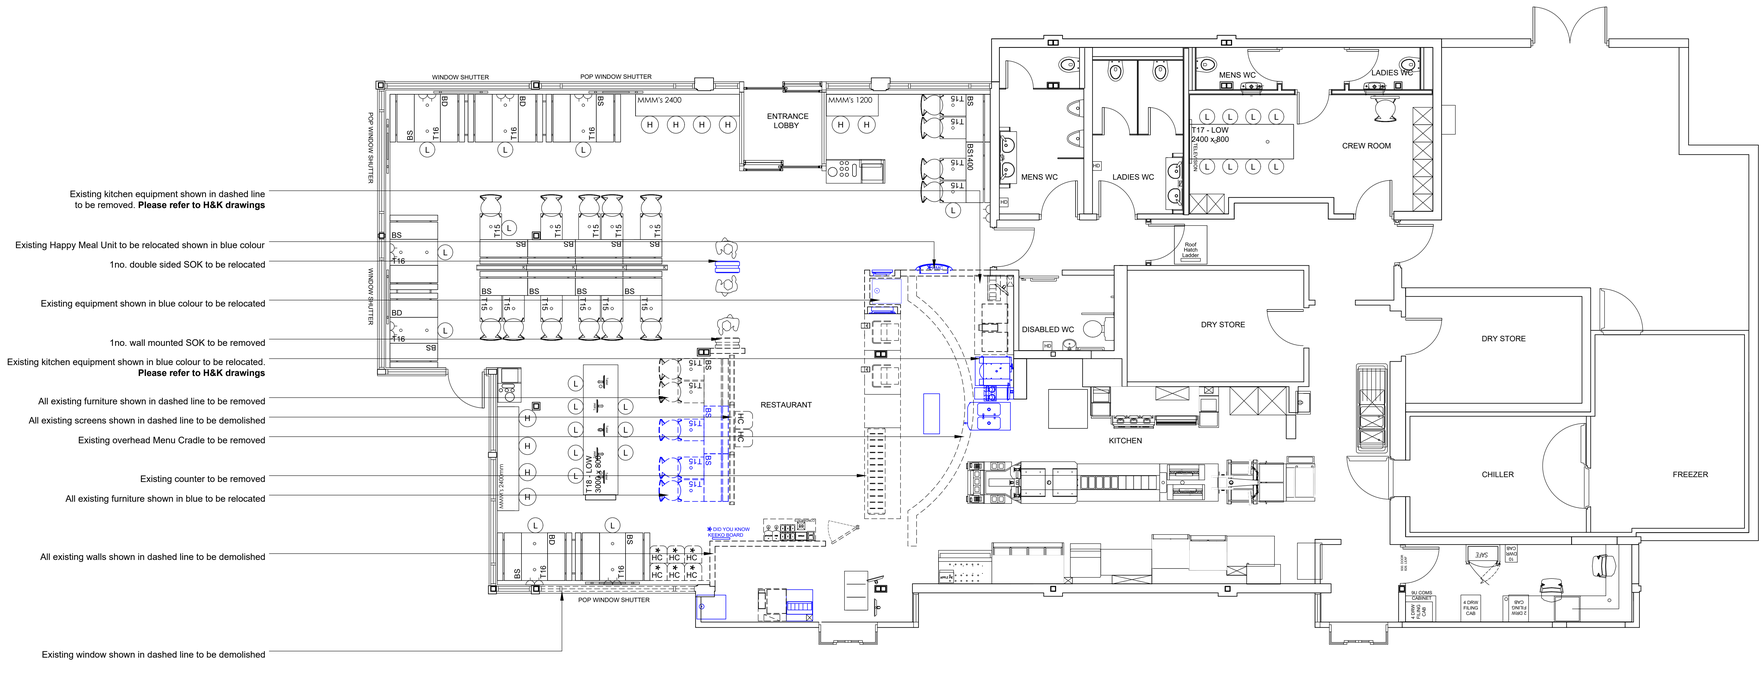


01 EXISTING GA
Scale: 1/50

0 5 10M

ISSUED FOR BARISTA WORKING GROUP APPROVAL

AREAS SCHEDULE	
Description	**Existing**
Total Covers	97
Queue - Width	3.00 m
Path - Width	2.88 m
Approx. Dining Area (M²)	115.68 m²

SUNDRIES SCHEDULE	
Description	**Existing**
Happy Meal Chair	8
Tablets	5

McCAFE BARISTA TEST - N/A

Note: This drawing is the property of Four-by-Two Consultants Limited. Copyright is reserved by them and the drawing is issued on the condition that it is not copied, reproduced or disclosed to any unauthorised person, wholly or in part, without the written consent of Four-by-Two Consultants Limited. Four-by-Two Consultants Limited will not accept responsibility for errors made by others in scaling from this drawing. All construction information should be taken from figured dimensions only.

Revision	Date

FOUR BY TWO
Four-by-Two Consultants Limited
De Beauvoir Block | Unit 4 |
92-96 De Beauvoir Road
London N1 4EN

T: UK (0)20 7253 9898
E: info@four-by-two.com
www.four-by-two.com

Client
MCDONALD'S RESTAURANT LTD

Project
TANKERSLEY, WENTWORTH RETAIL PARK, BARNSLEY, S75 3AX

Store no.
0584

Existing concept
LIM FOOD

New concept
N/A

Drawing title
EXISTING GA
OPTION 3

Drawing stage
STAGE 1

Issue date	Drawing number	Rev
13.08.18	18041_0584_45.3	-

Scale	Drawn by	Checked by
1/50 @A0	AT	BdF

© copyright of Four-by-Two Consultants Limited