


Church lane Worsbrough

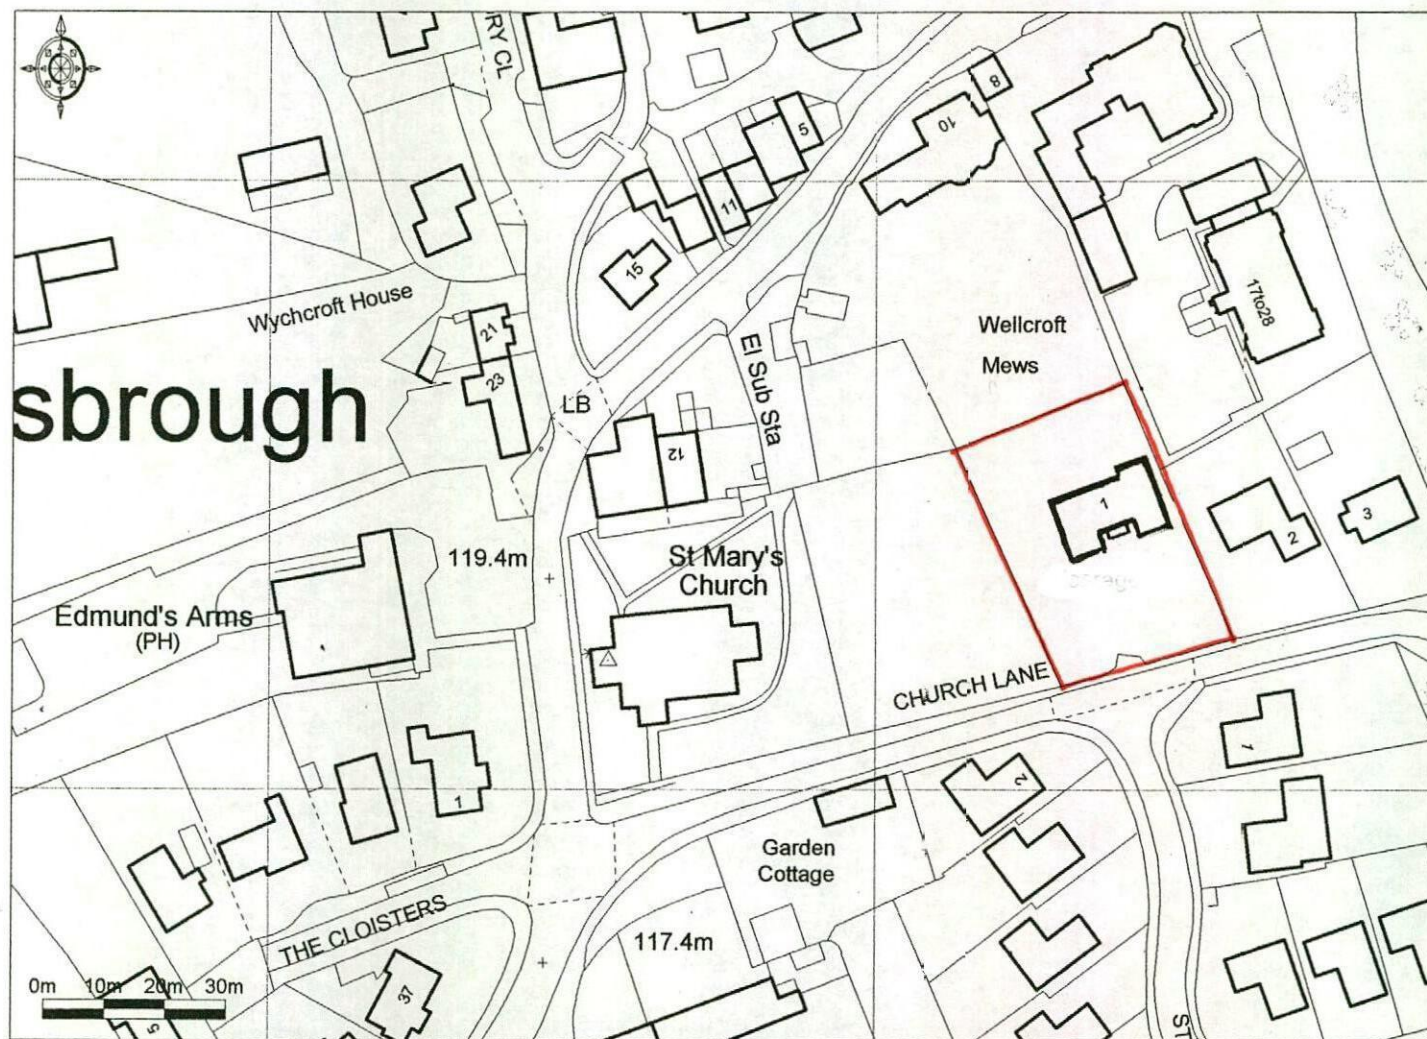

**Promap**

Ordnance Survey © Crown Copyright 2016. All rights reserved. Licence number 100022432. Plotted Scale - 1:1250

Peter Dimberline RIBA