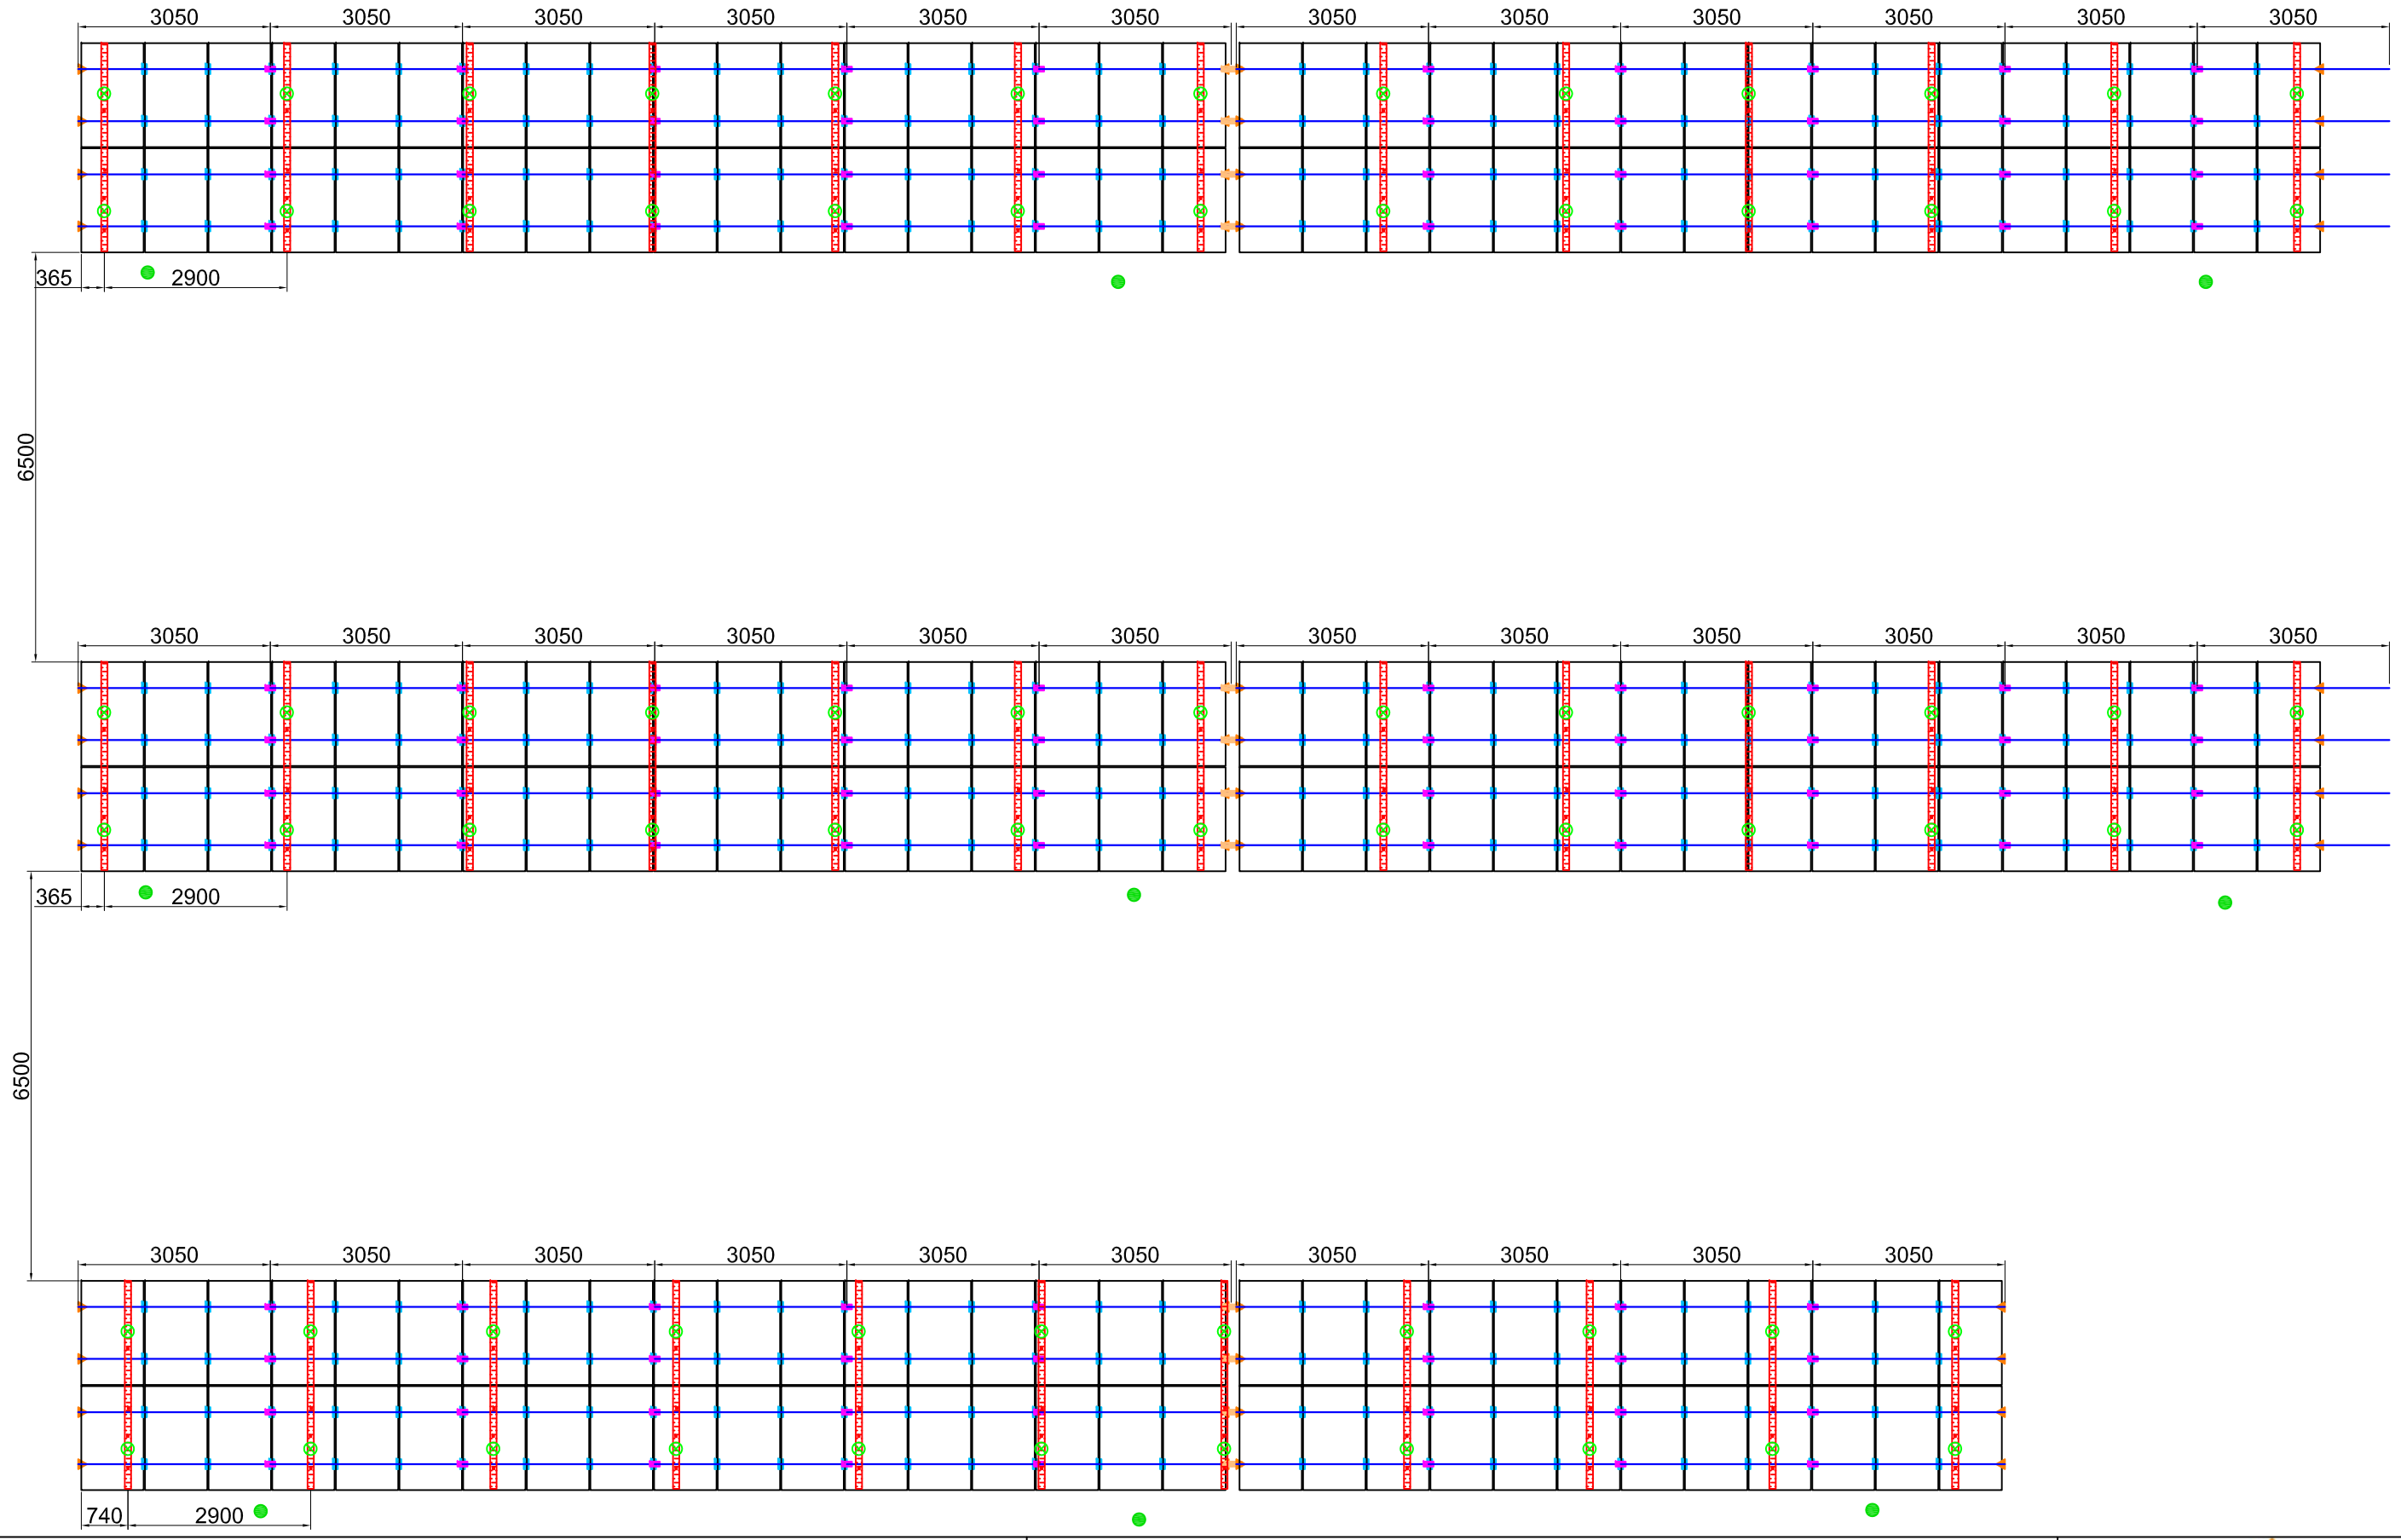


Project Name:	DAS - EB Equipment
Drawn By:	Carpenter
Date:	25/10/2013
System:	Park Tegra GA
Base Rail:	\
Module Rail:	80x40
Revision:	-

Notes:
Subject to ground conditions.

Legend:

- Corner Clamp
- Middle Clamp
- Rail Connector Fixed
- Rail Connector Flexible
- Fixing Point
- Cross Connector
- Wind Bracing
- Module Rail
- Base Rail
- Substructure
- Crown/Seam
- Park Tegra/Elevation
- Module

Drawing is not to scale. Do not scale from this drawing.
Information is subject to change.

SUNFIXINGS
CONNECTING TO THE FUTURE