


SPENCER SIGNS
Unit 1, 70 Scarborough St.,
Hull, HU3 4TG
Tel. 01482 325797
www.spencersigns.co.uk
email: design@spencersigns.co.uk

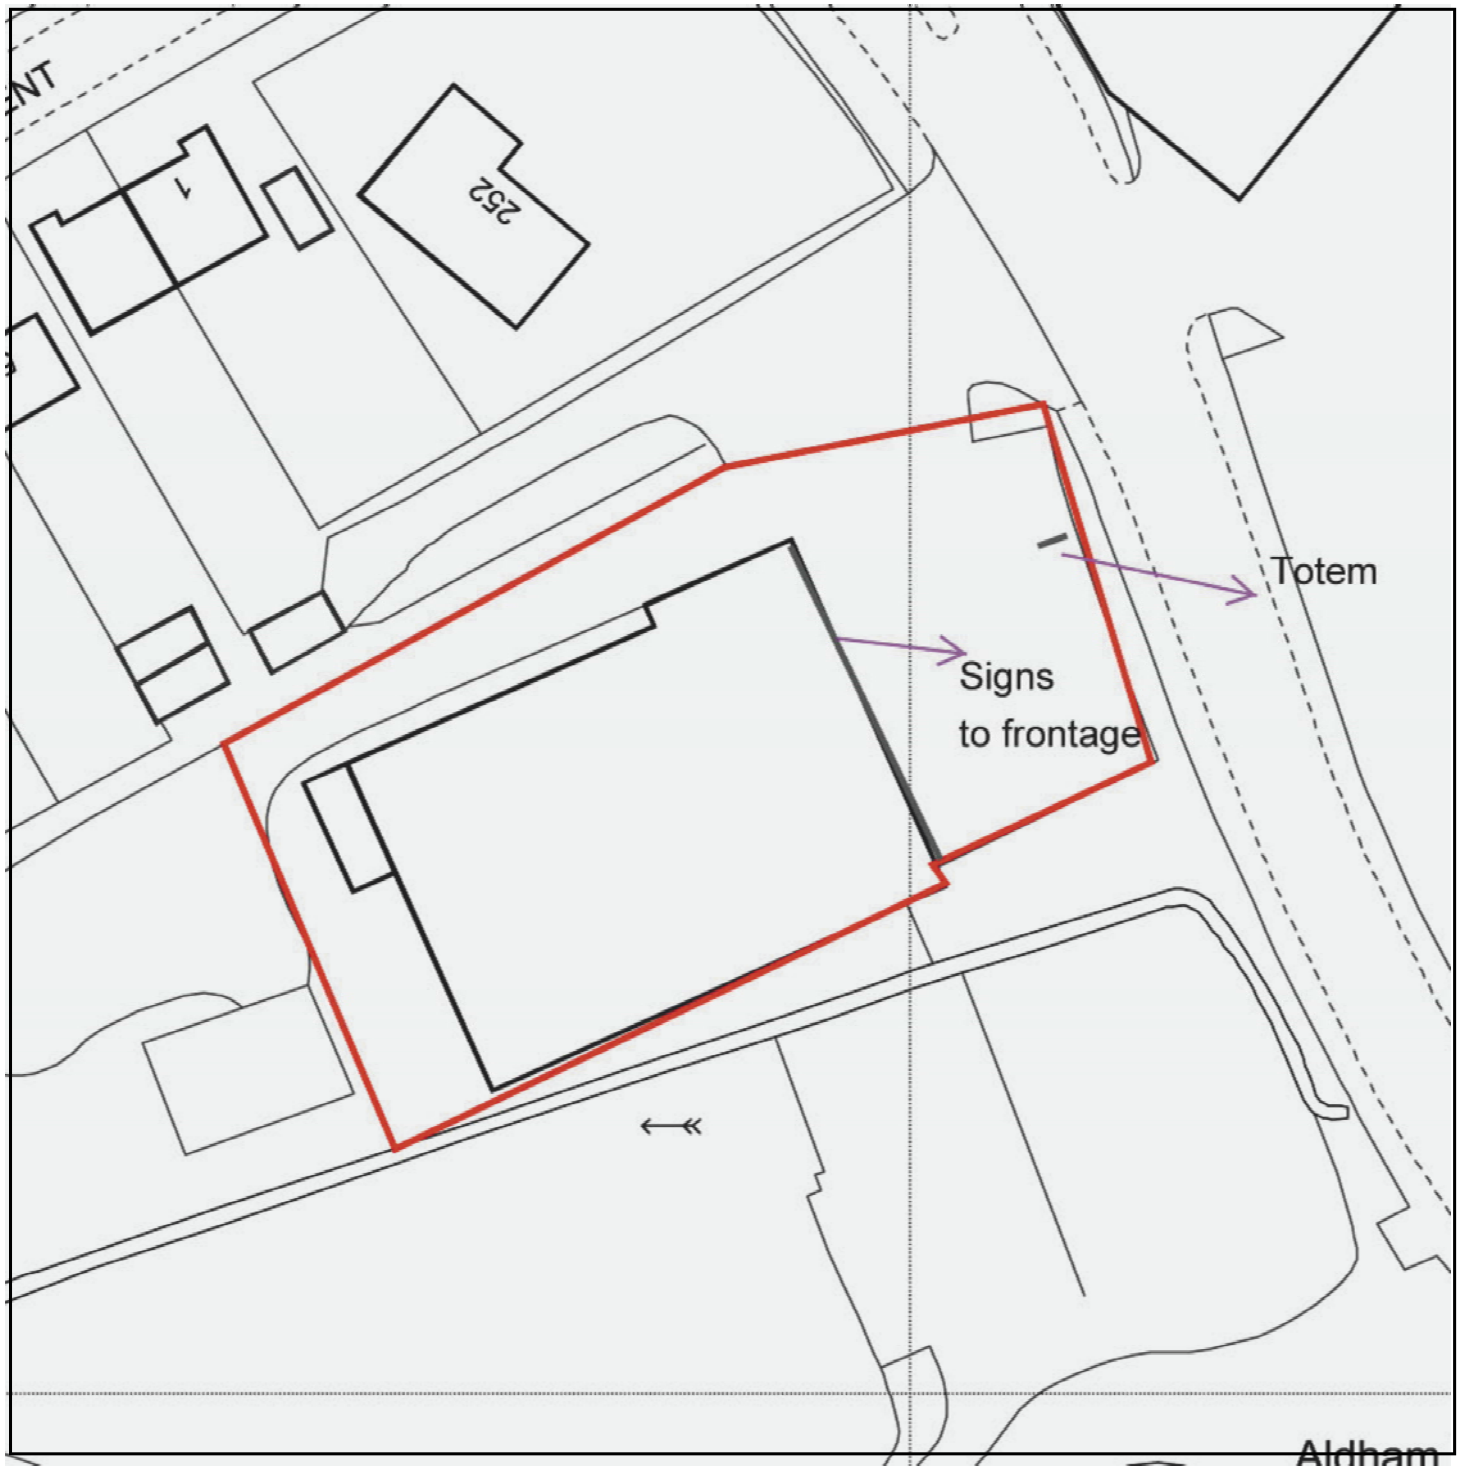

Aerial View

N

OS Mastermap 21 June 2013,
ID: CM-00238276
www.centremapslive.co.uk
Centre: 438584 E, 404432 N
Crown Copyright. Licence no. 100019980

0 10 20 30
Metres

Scale 1:500 @ A4

Block Plan Drawing No. 2