
OCATION OF SOUTH

ELEVATION SIGNAGE

ISIBLE FROM COUNTY WAY

ND REGENT STREET


ADVERTISEMENT ONE

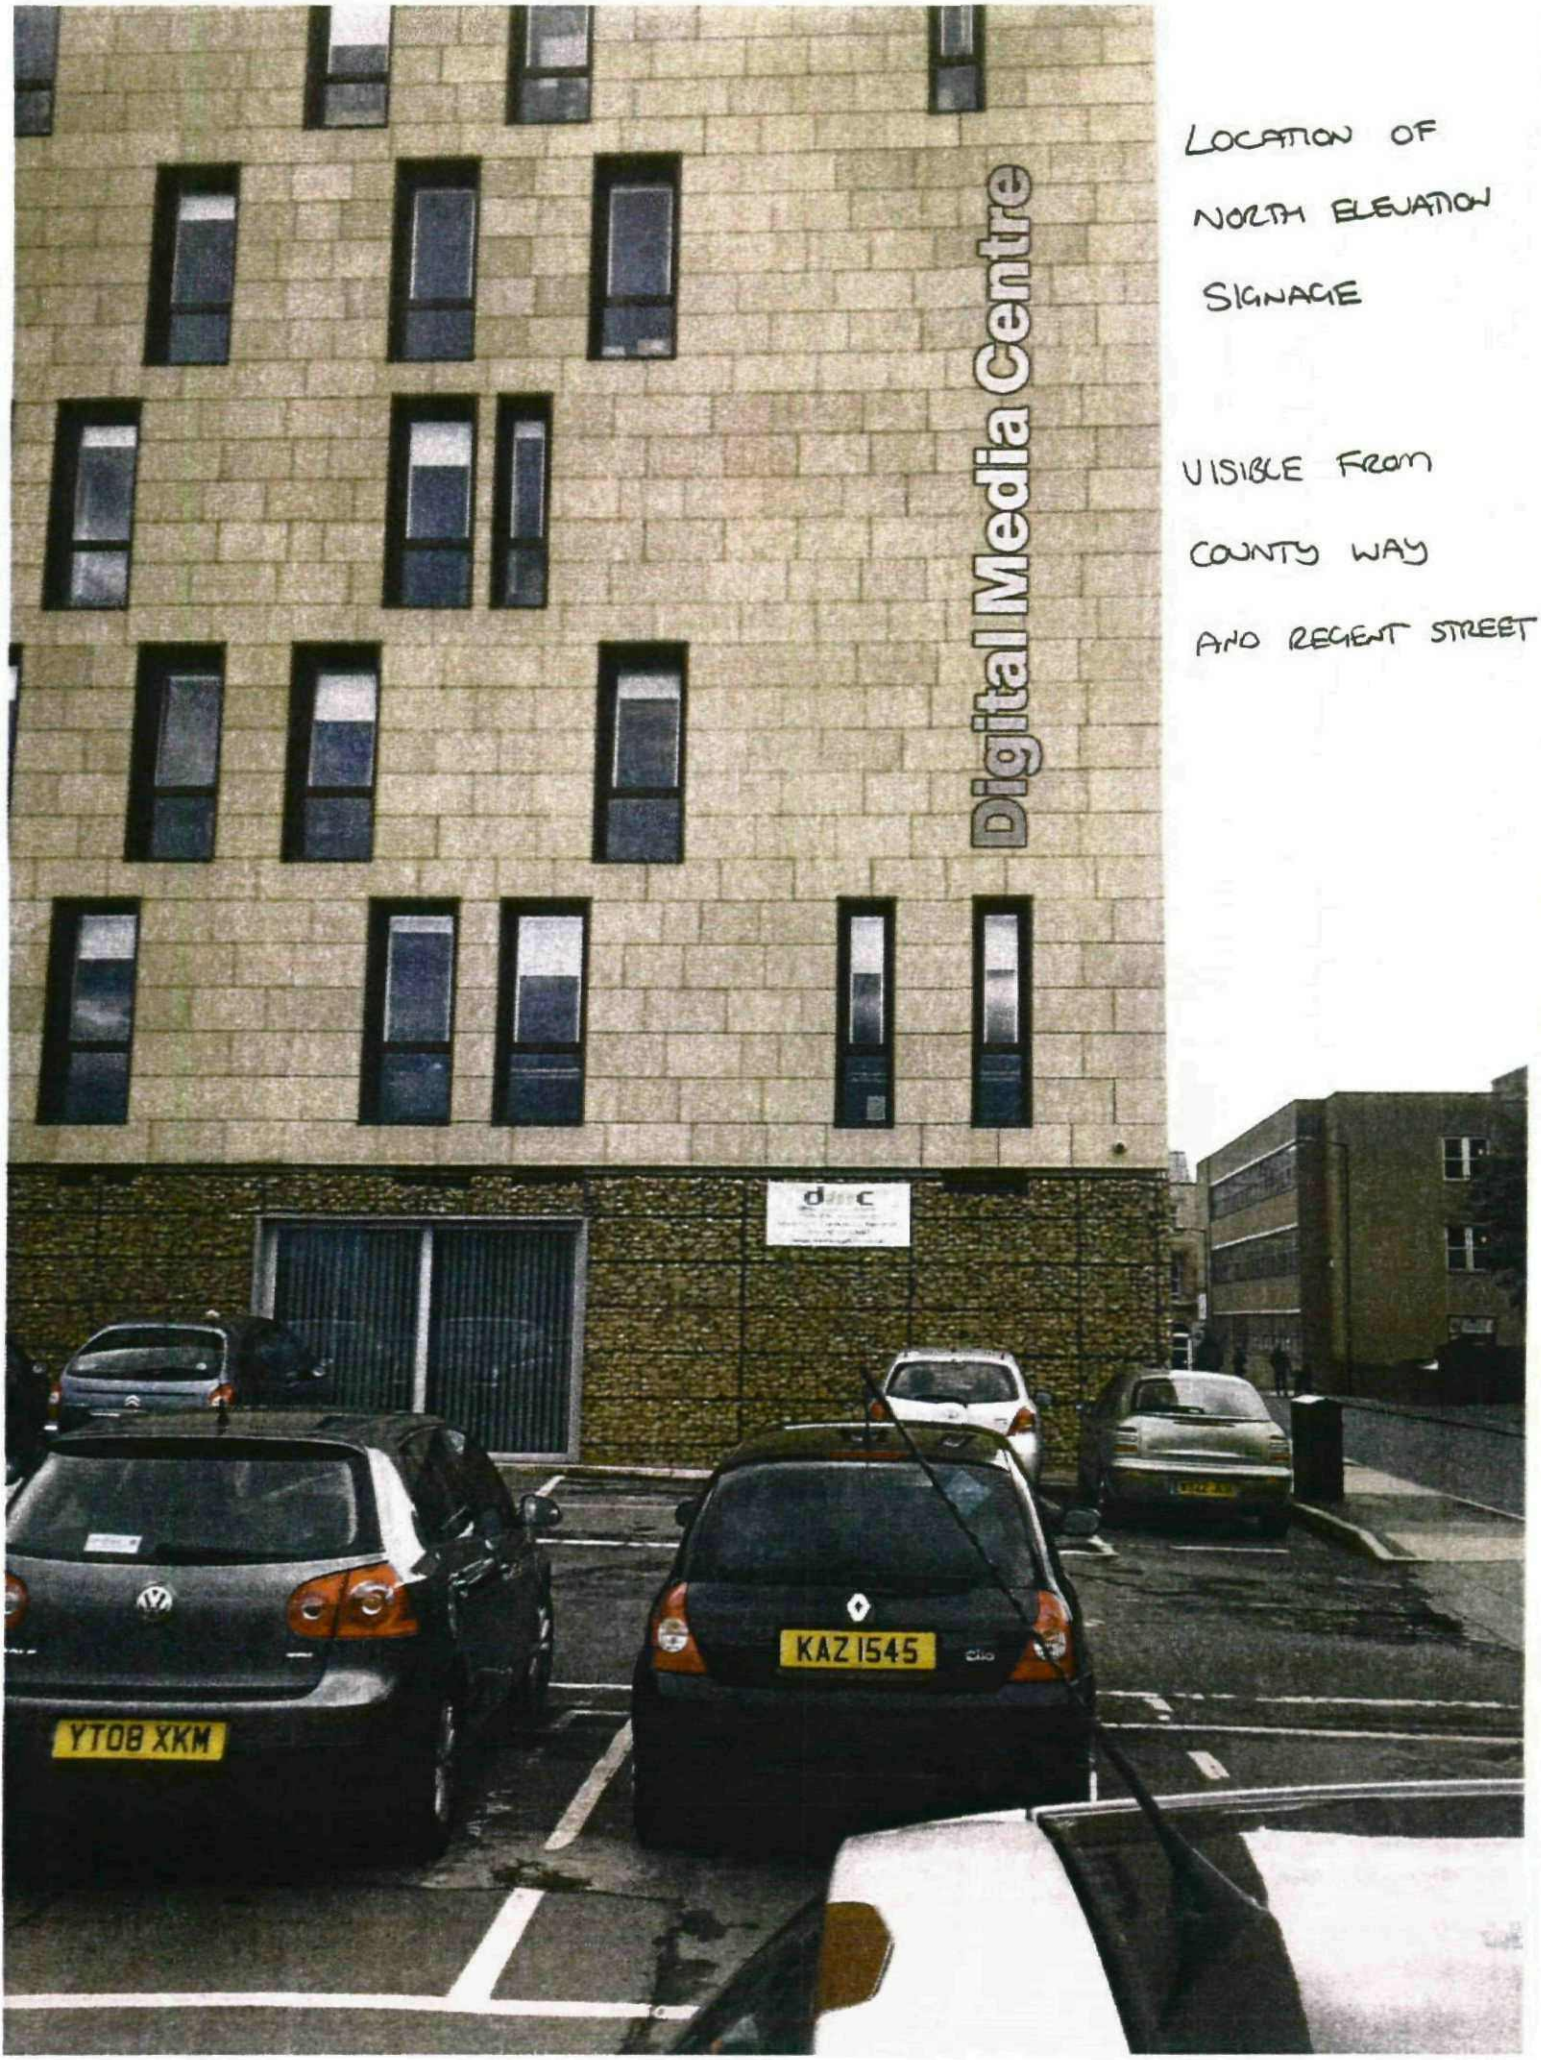


LOCATION OF NORTH ELEVATION SIGNAGE

VISIBLE FROM COUNTY WAY AND REGENT STREET


(1) EXISTING WEST ELEVATION TOTEM

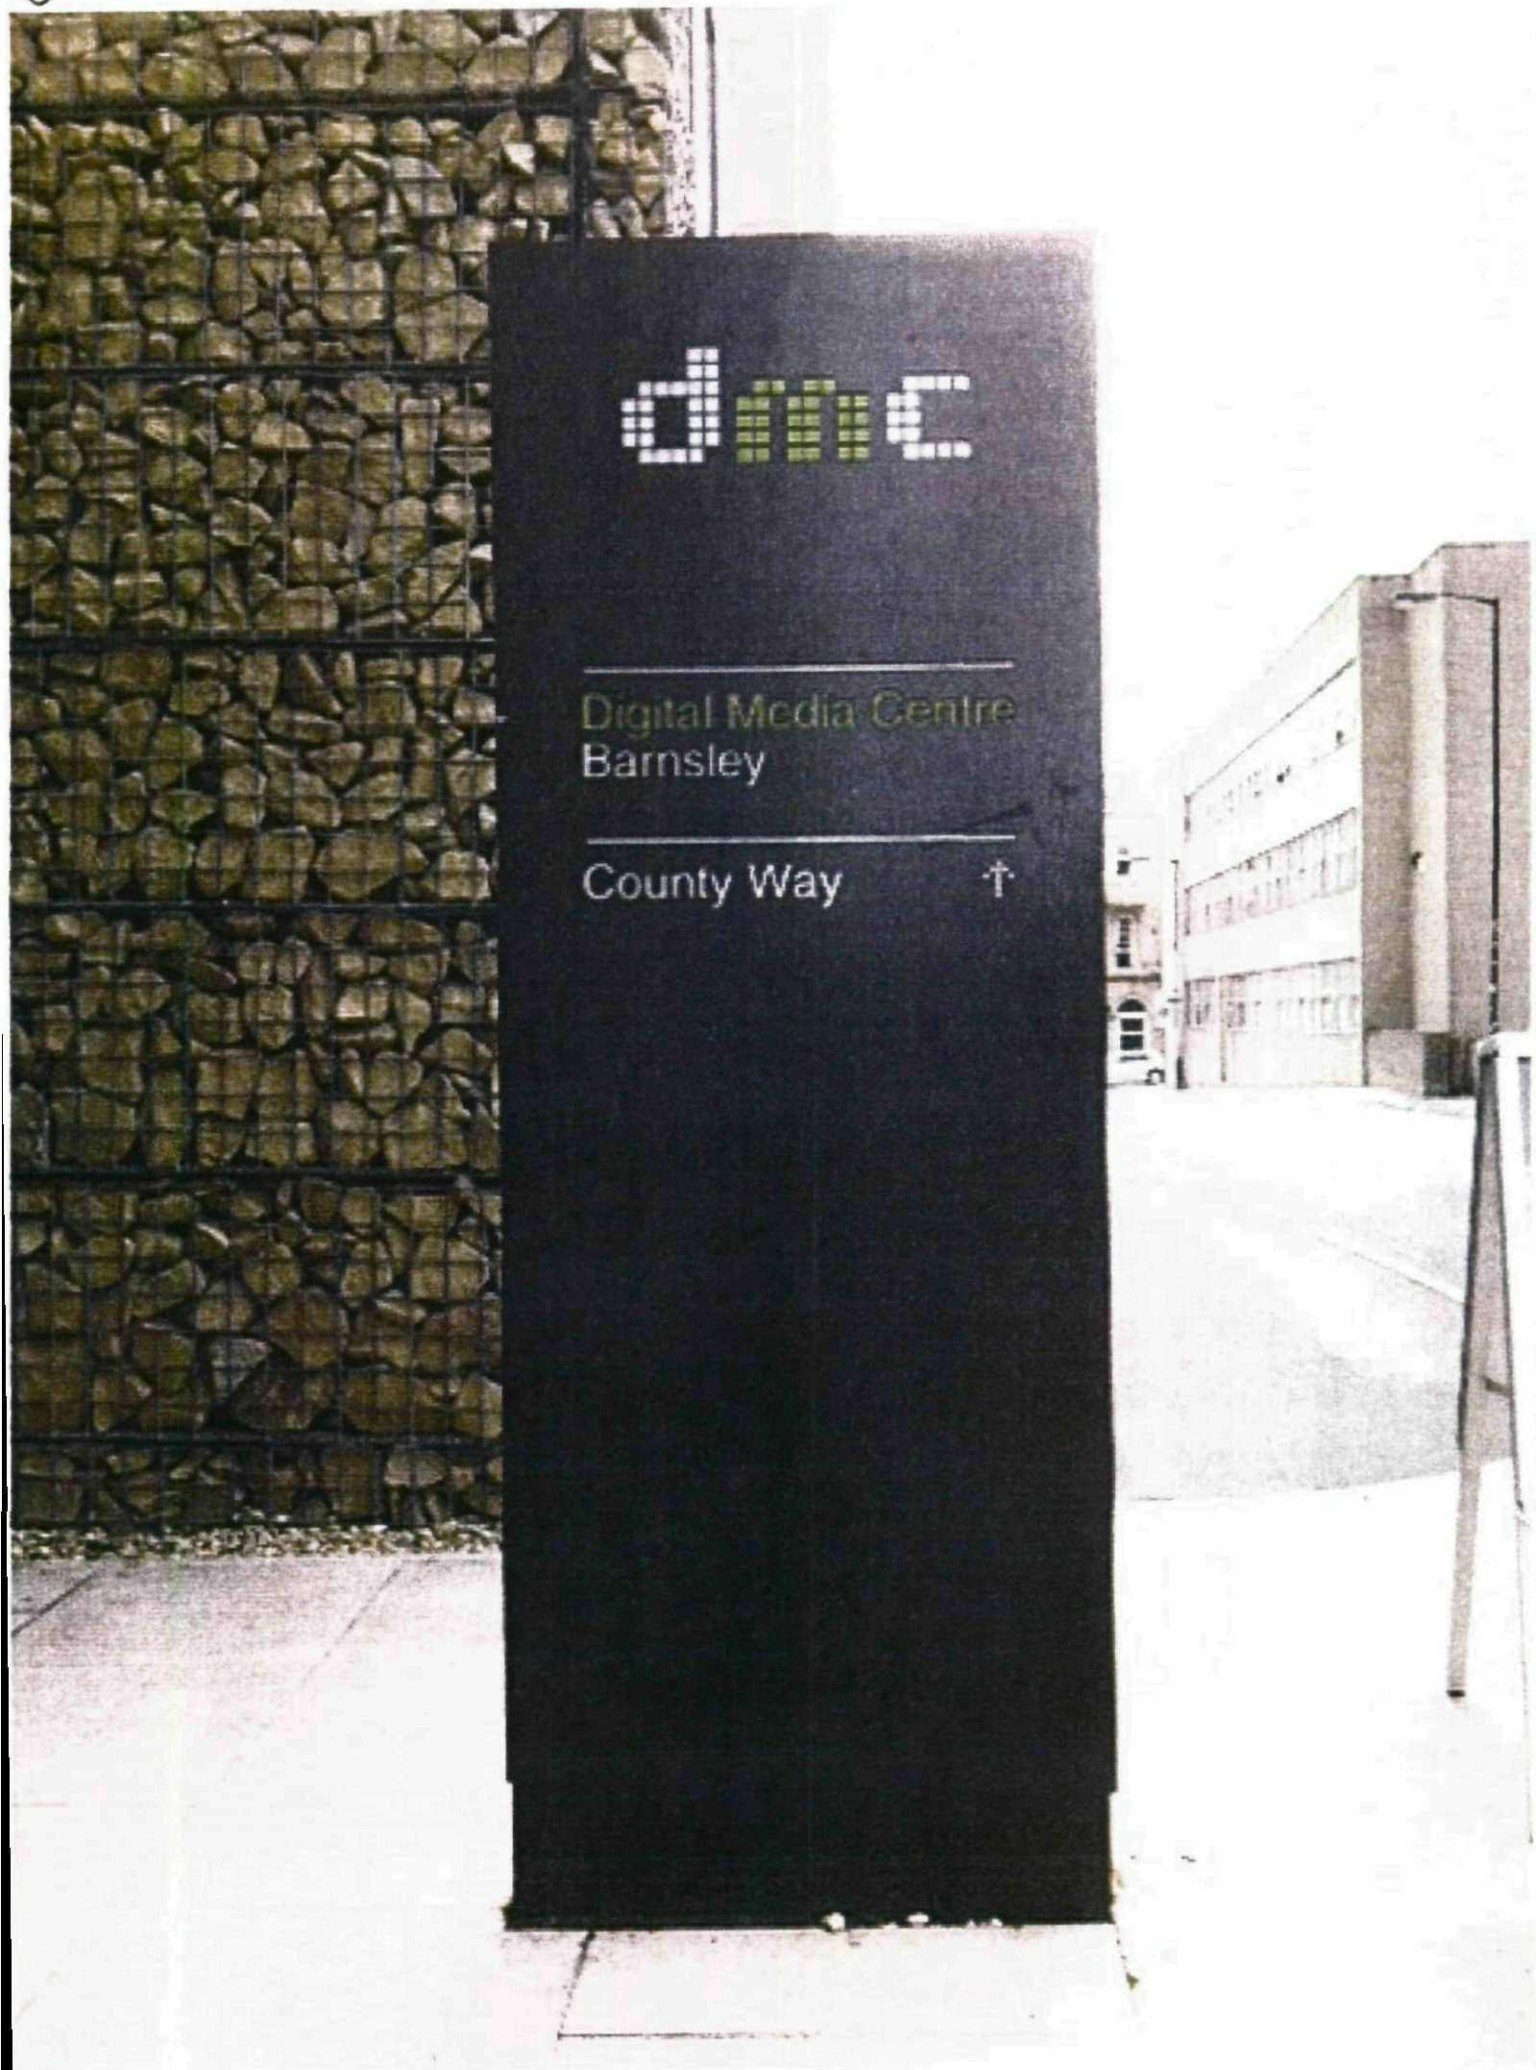

② EXISTING EAST ELEVATION TOTEM

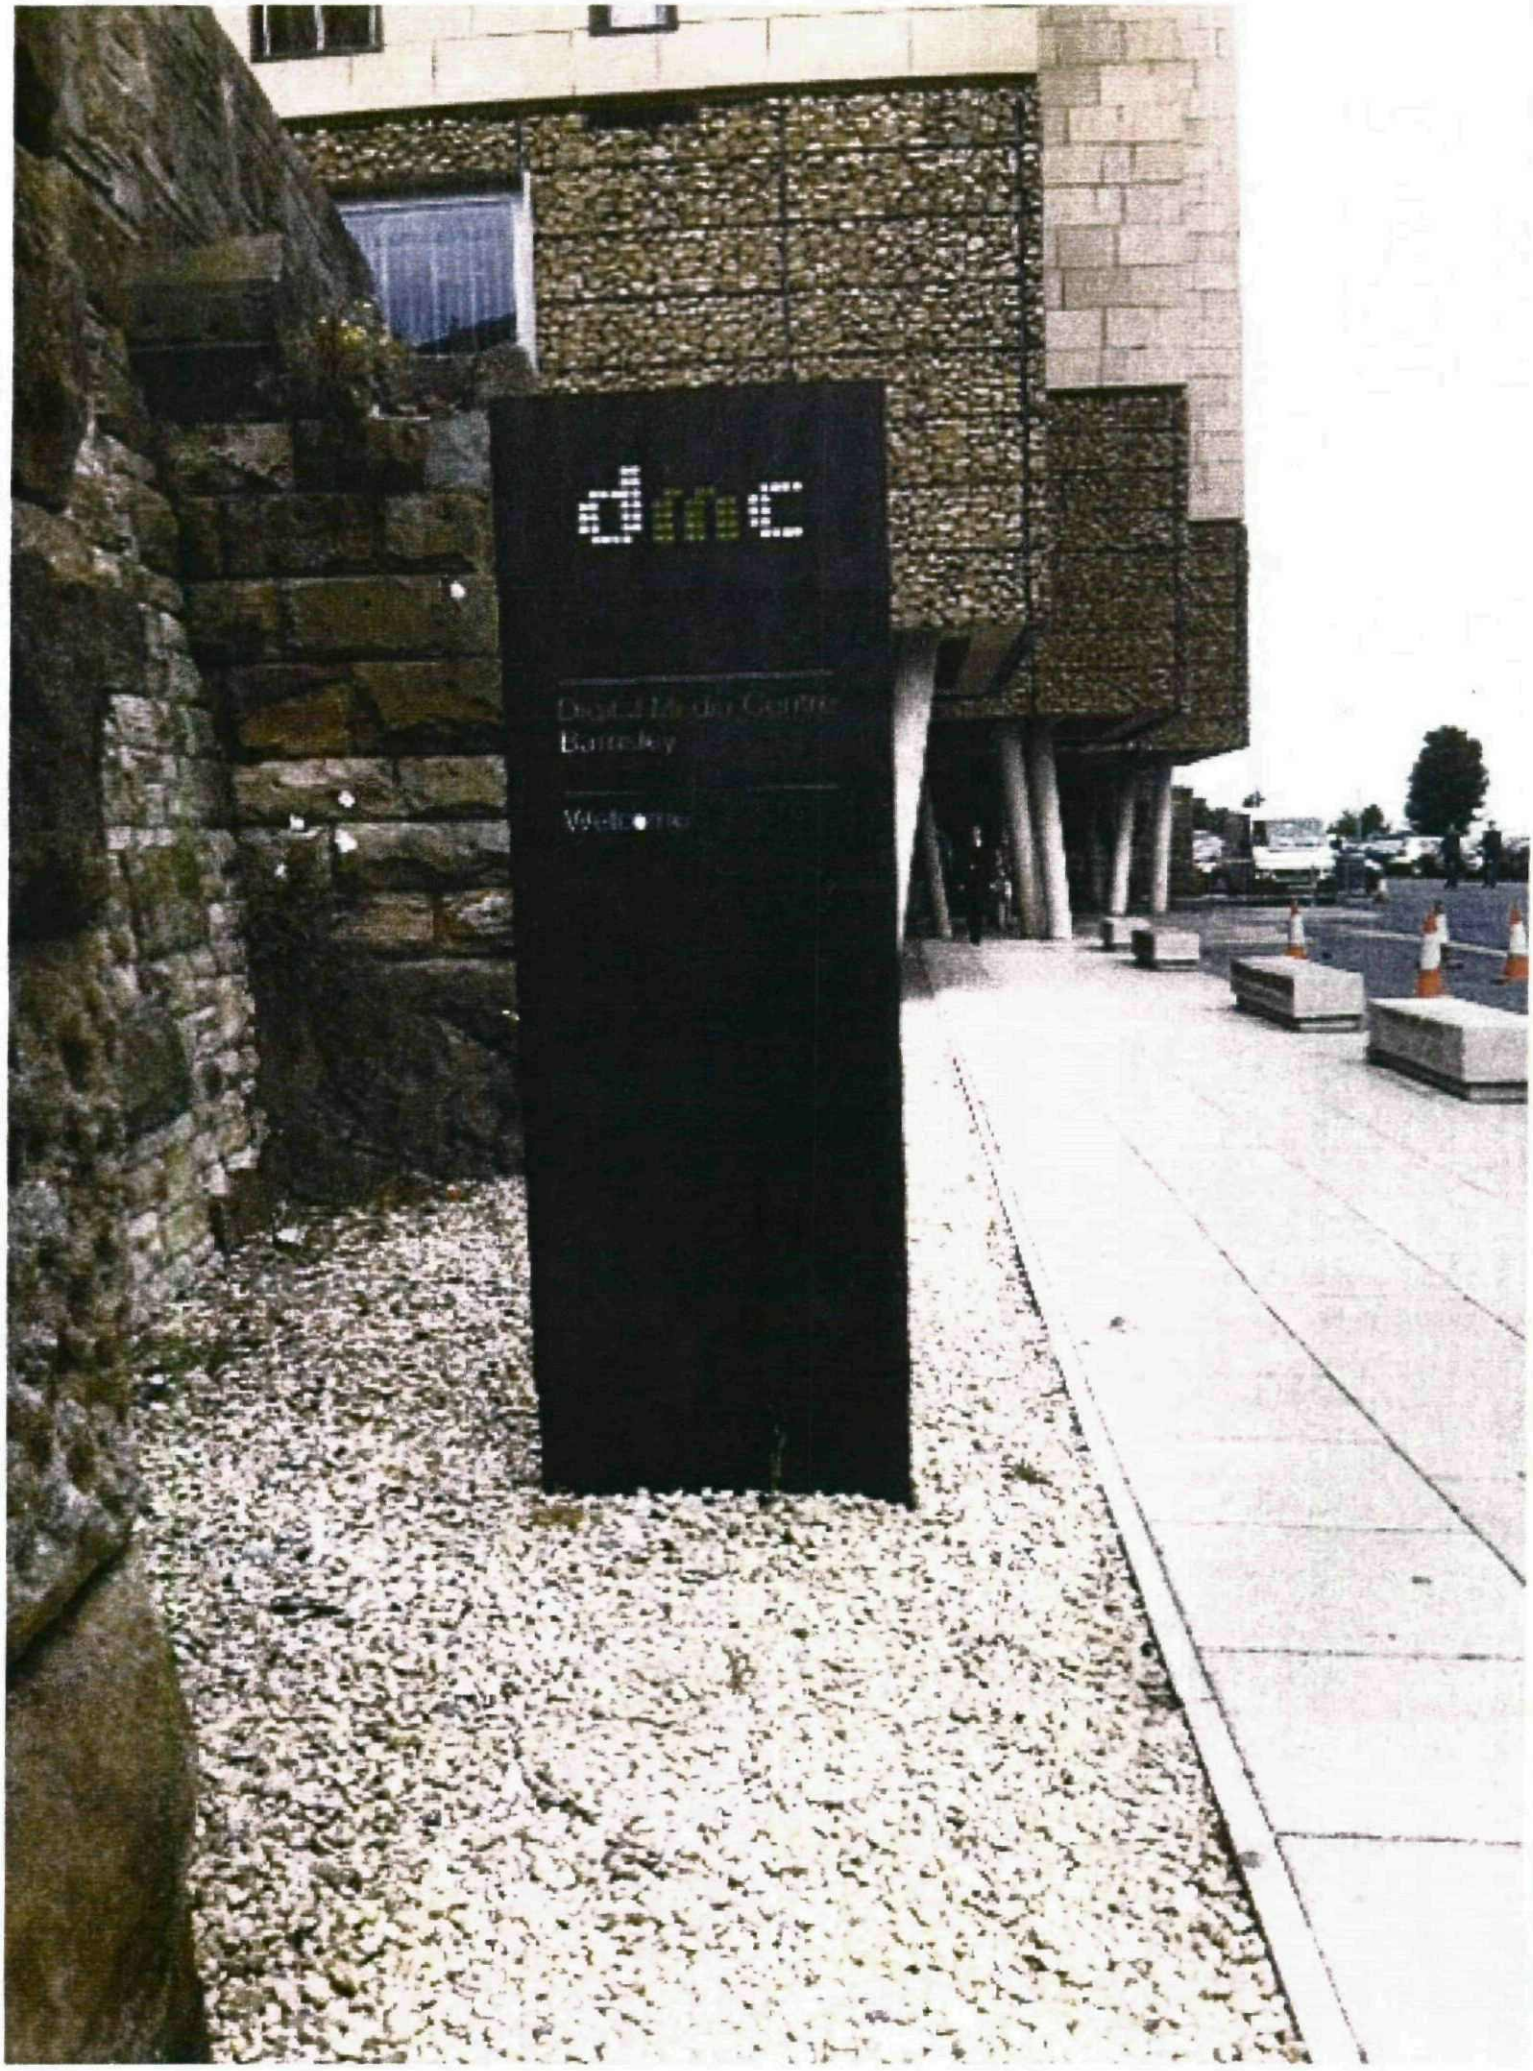

PROPOSED EAST ELEVATION TOTEM ADVERTISEMENT TWO

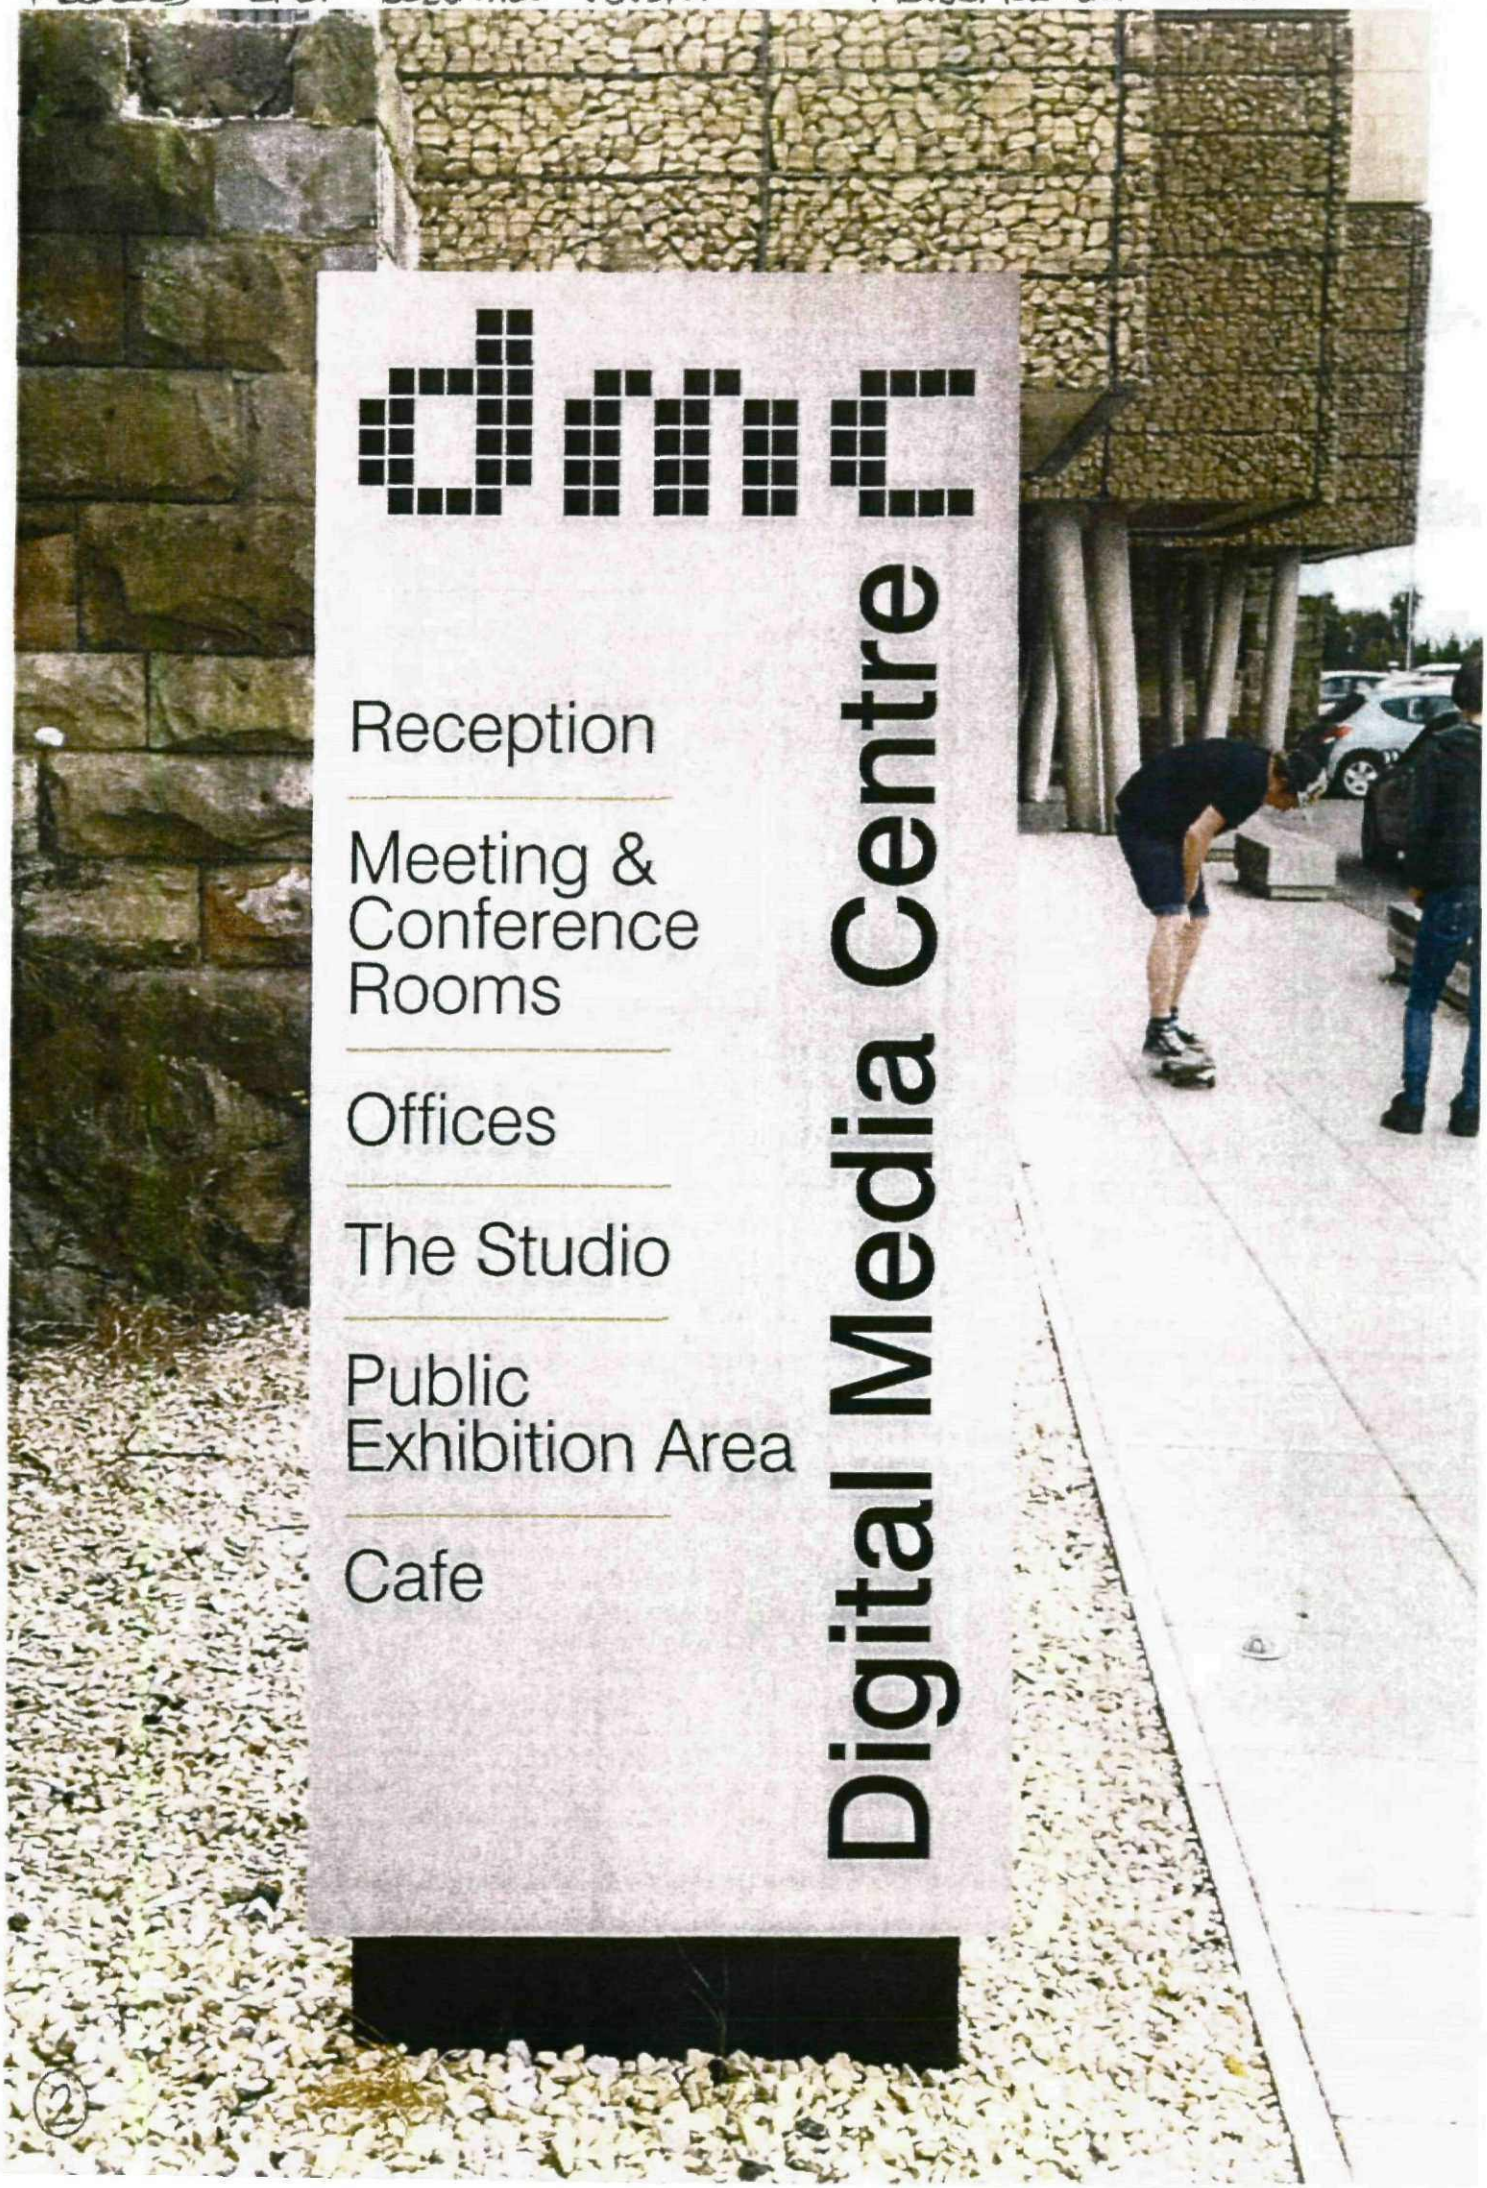

PROPOSED WEST ELEVATION TOTEM ADVERTISEMENT TWO



dmc

Digital Media Centre

Reception

Meeting & Conference Rooms

Offices

The Studio

Public Exhibition Area

Cafe



(1)

ADVERTISEMENT THREE

