
N

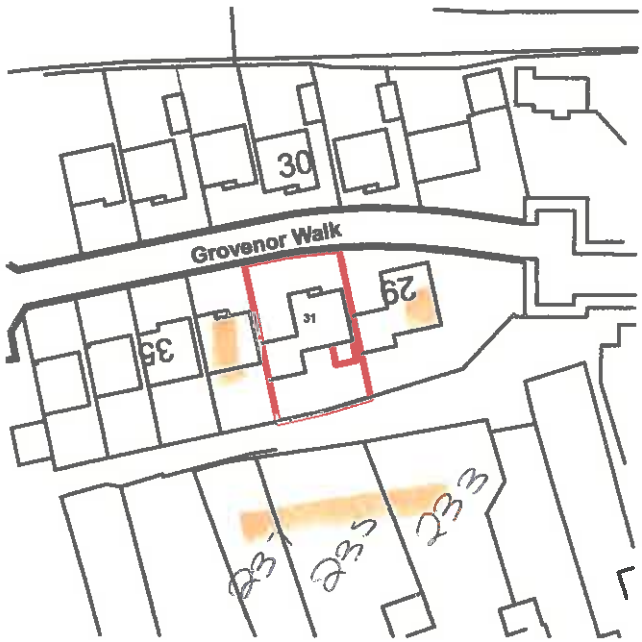

Ground Floor (24)

Alan Robinson
Chartered Architect BA Dip Arch RIBA, BSc (Hons)PM
2 Gawber Road, Barnsley S75 2AF
Tel/Fax 01226 286066 Mob 07947808933


Drawing Name

Client **Mr & Mrs Hill**

Drawing Scale: 1/1250

Project: **Proposed Rear Extension to 31 Grovenor Walk, Dodworth, Barnsley**

Rev: #Rev:

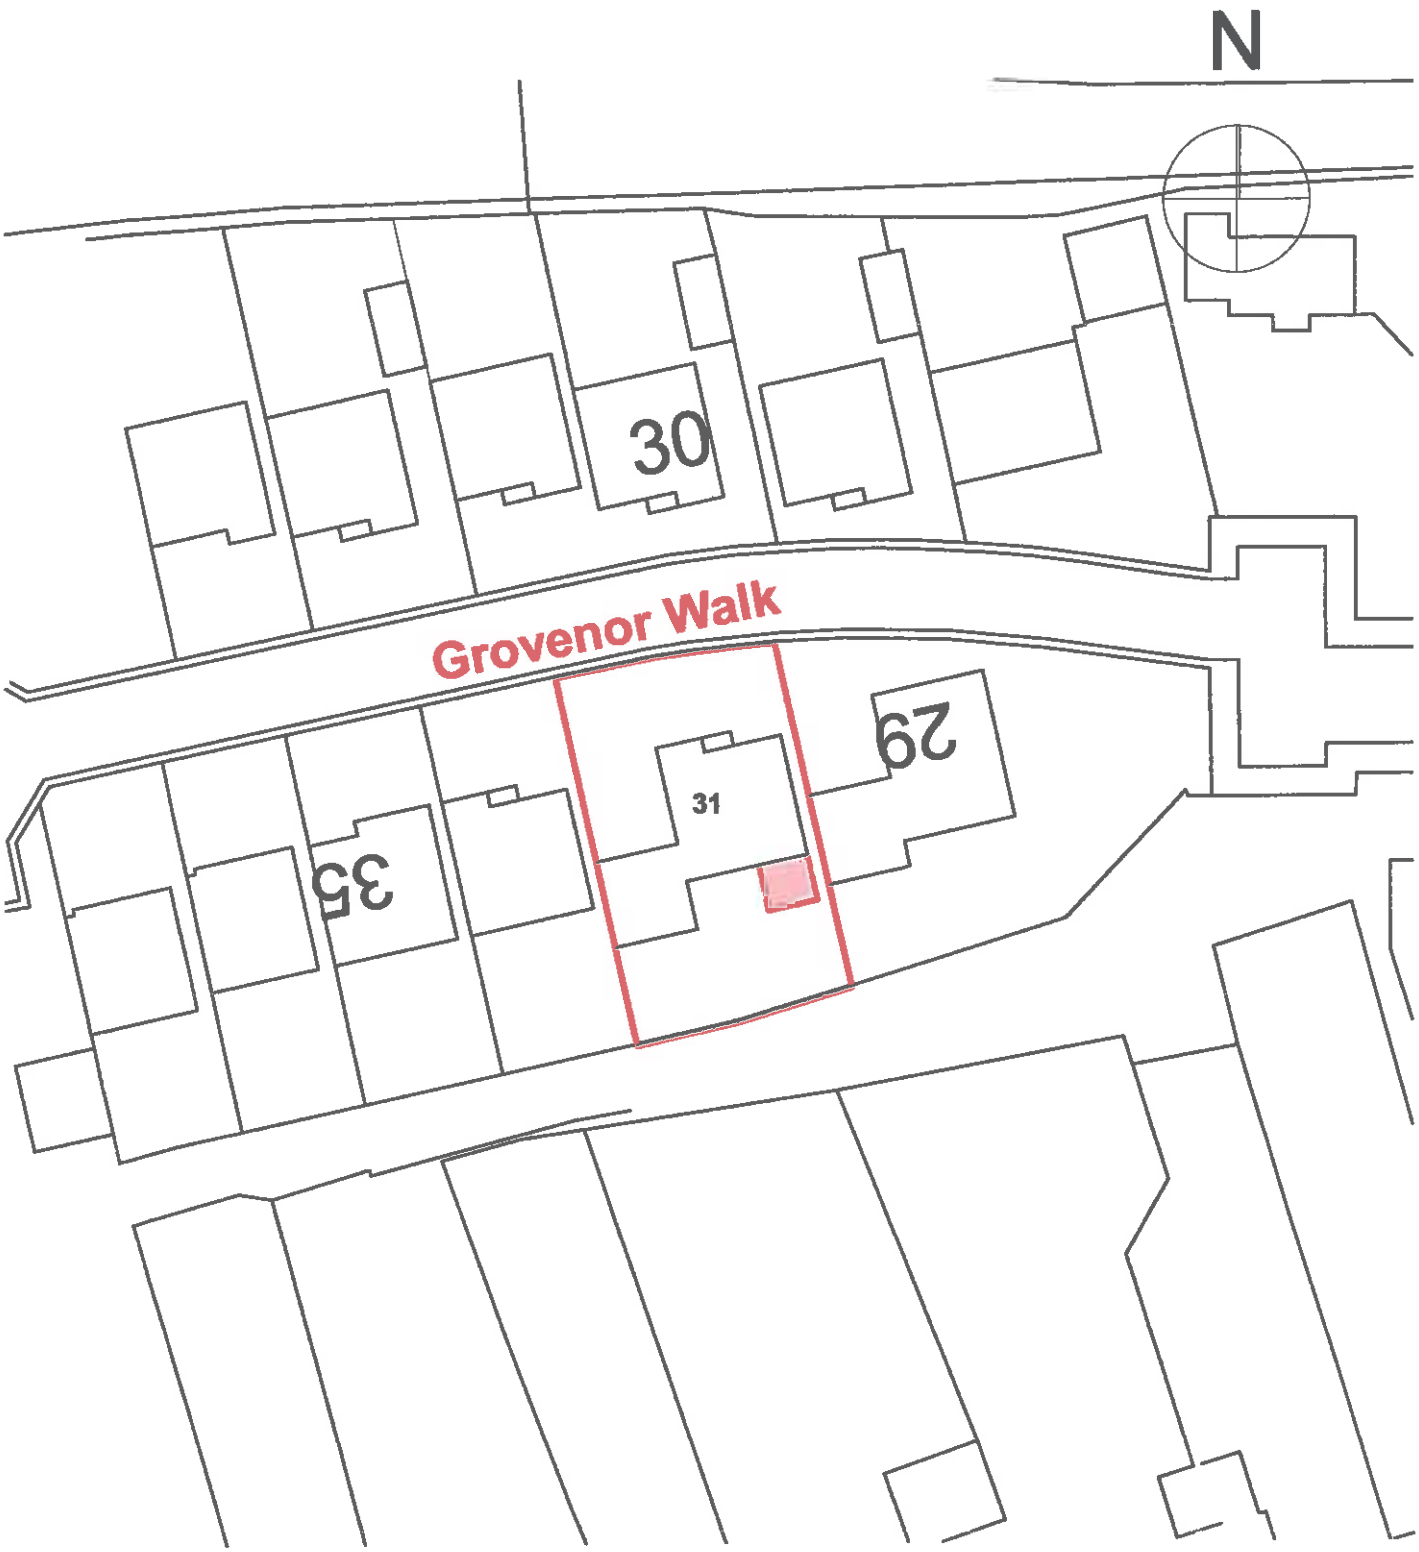

Alan Robinson
Chartered Architect BA Dip Arch RIBA, BSc (Hons)PM
2 Gawber Road, Barnsley S75 2AF
Tel/Fax 01226 286066 Mob 07947808933

Client **Mr & Mrs Hill**

Project: **Proposed Rear Extension to 31 Grovenor Walk, Dodworth, Barnsley**

Drawing Name

Drawing Scale: 1/500

Rev: #Rev: