


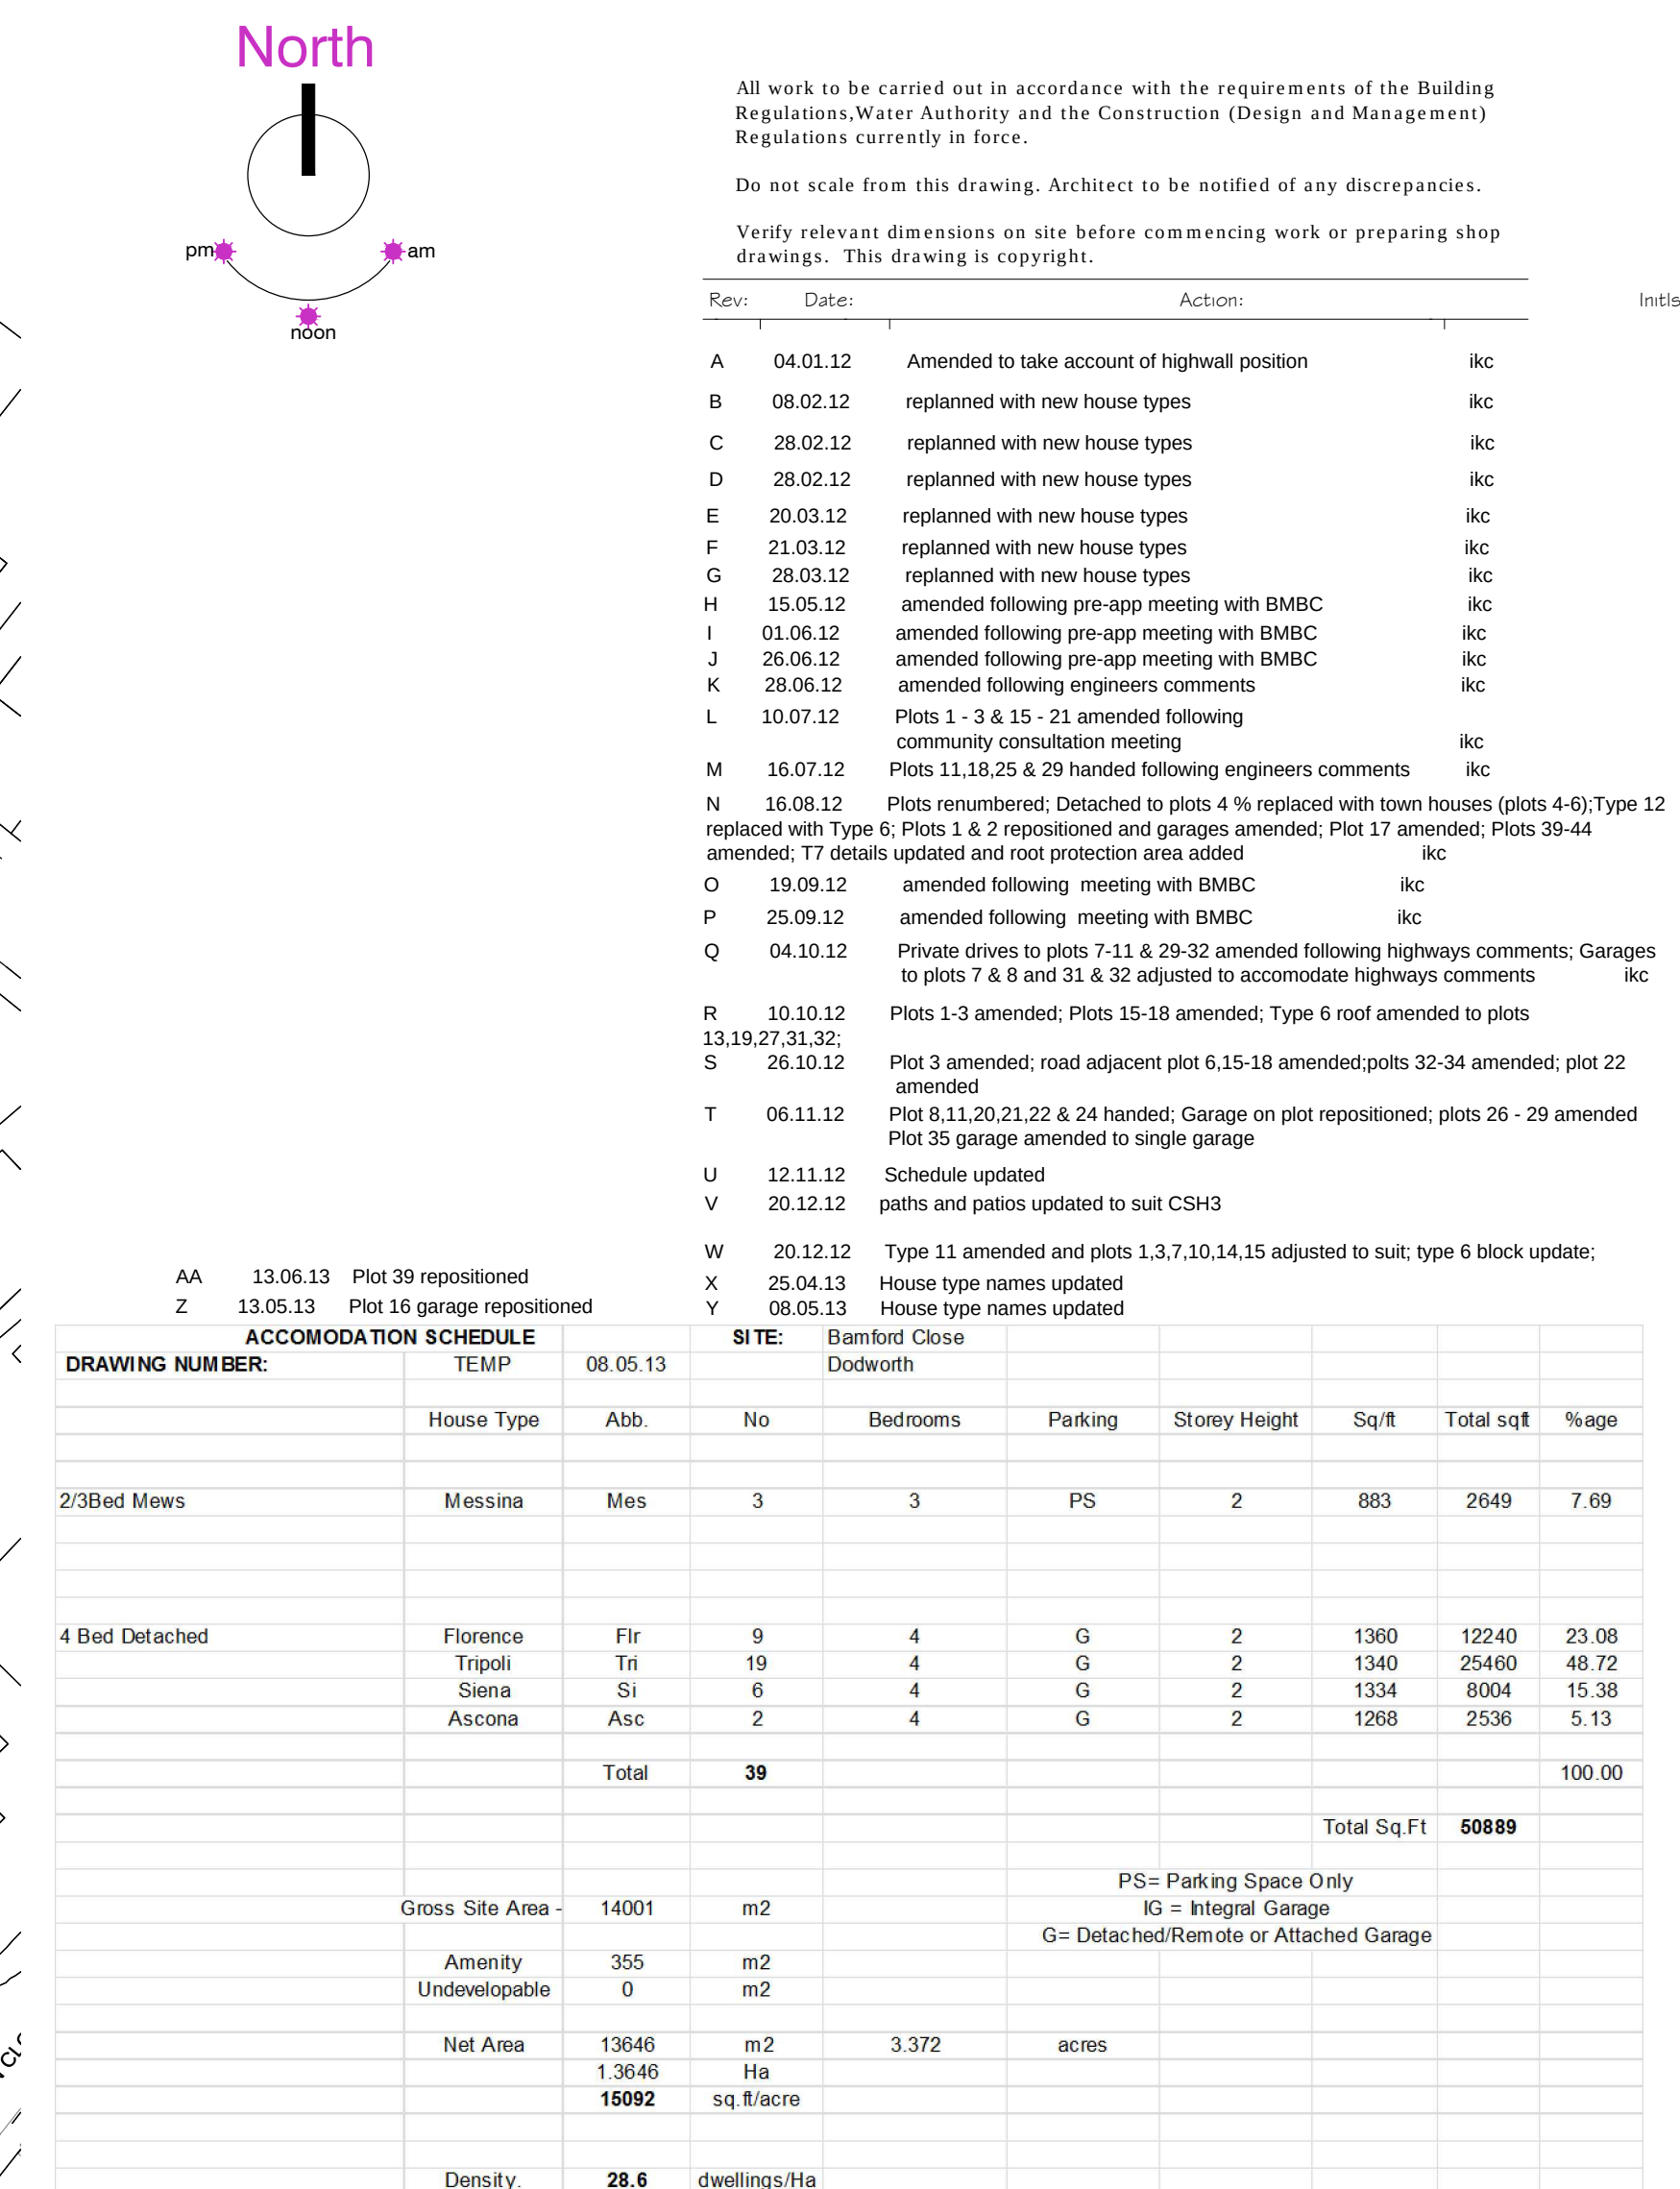

homes by strata

Drawing Number:	BC/SK01	Revision	AA
--------------------	---------	----------	----