



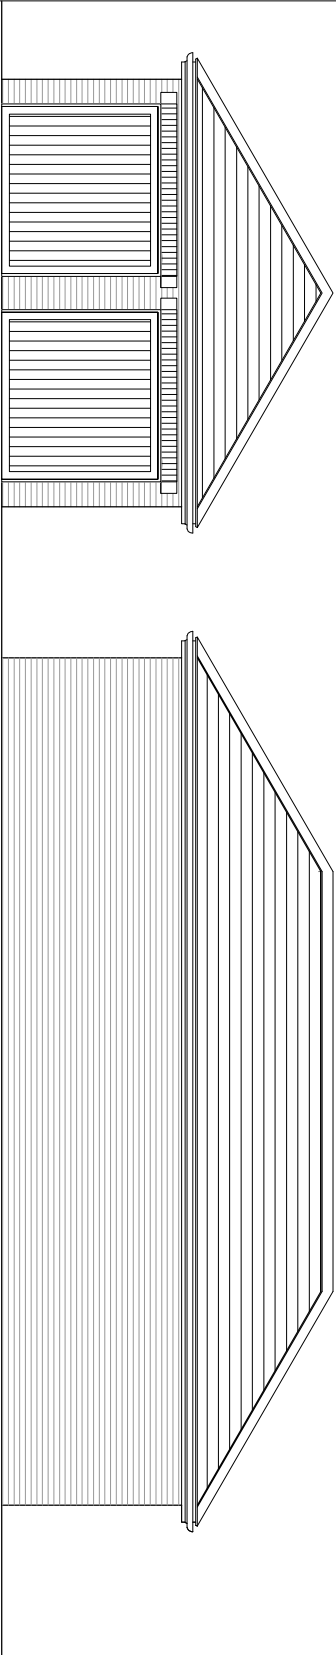


End Elevation Back to Back Quad


Side Elevation - Back to Back Quad

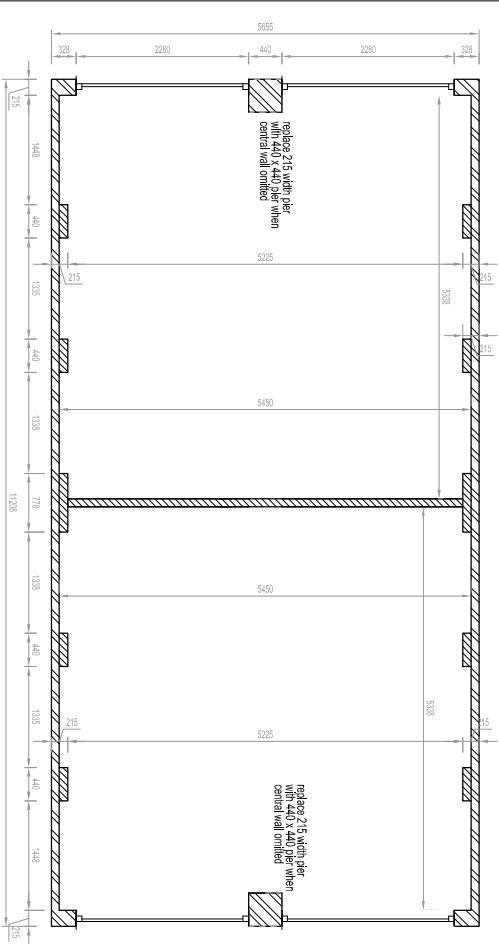

Back to Back Quad Garage Floor Plan

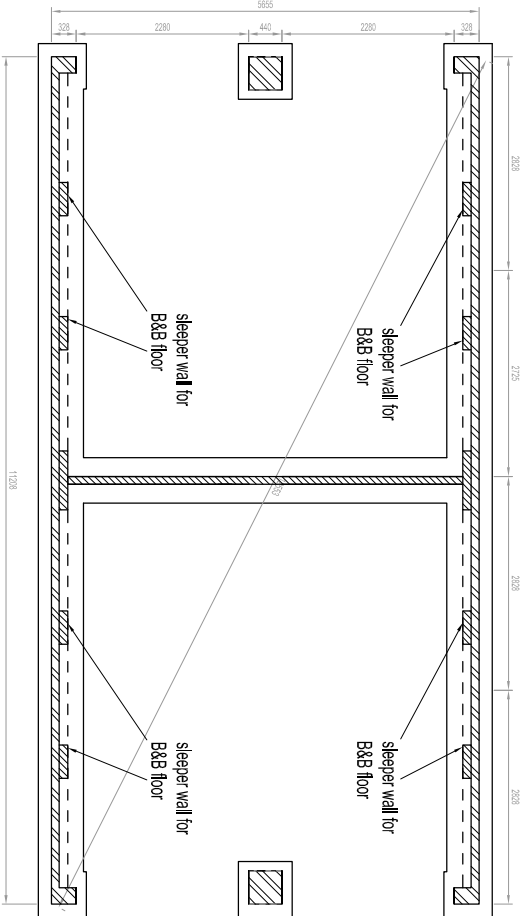

Back to Back Quad Garage Foundation Plan

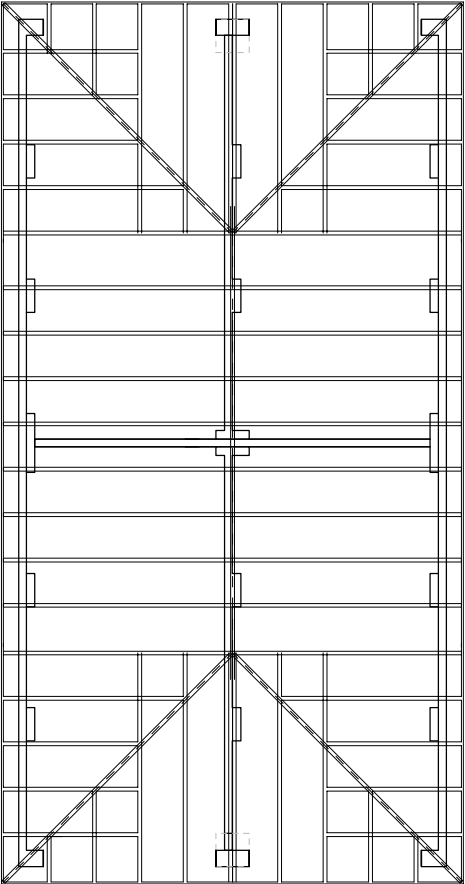

Roof Plan: Hipped Roof