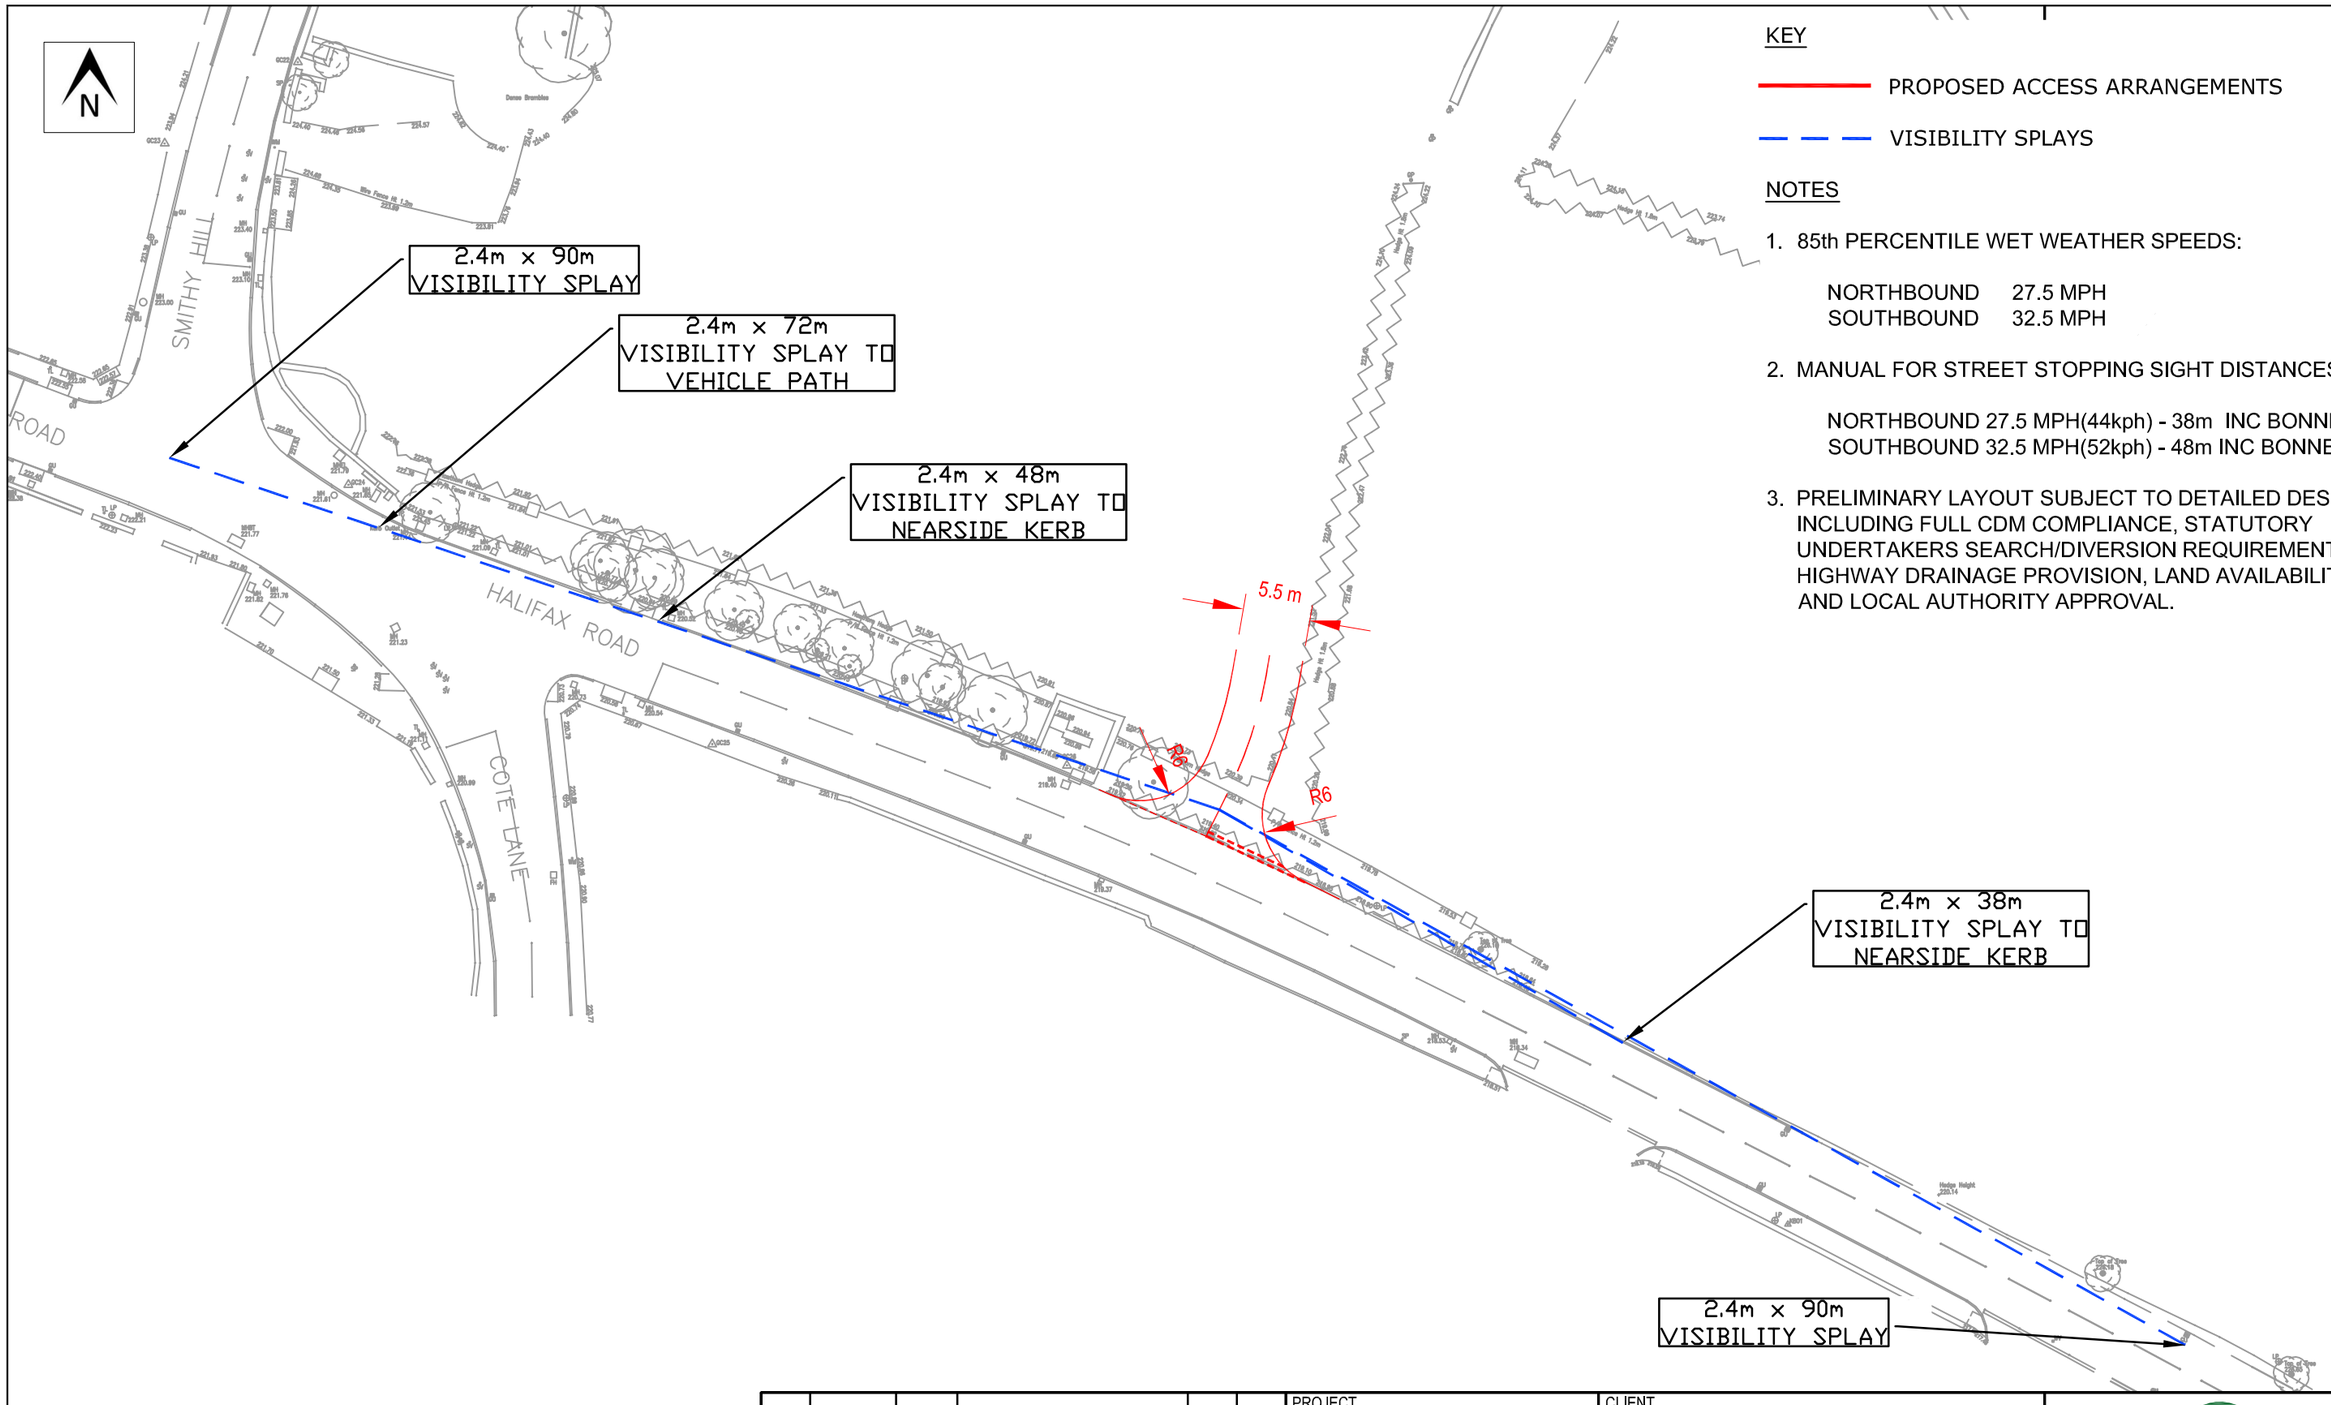

KEY

PROPOSED ACCESS ARRANGEMENTS

VISIBILITY SPLAYS

NOTES

1. 85th PERCENTILE WET WEATHER SPEEDS:

   NORTHBOUND 27.5 MPH
   SOUTHBOUND 32.5 MPH

2. MANUAL FOR STREET STOPPING SIGHT DISTANCES:

   NORTHBOUND 27.5 MPH(44kph) - 38m INC BONNET
   SOUTHBOUND 32.5 MPH(52kph) - 48m INC BONNET

3. PRELIMINARY LAYOUT SUBJECT TO DETAILED DESIGN INCLUDING FULL CDM COMPLIANCE, STATUTORY UNDERTAKERS SEARCH/DIVERSION REQUIREMENTS, HIGHWAY DRAINAGE PROVISION, LAND AVAILABILITY AND LOCAL AUTHORITY APPROVAL.

REV	DATE	BY	DESCRIPTION	CHK	APP
D	13/07/18	NJ	TOPO EXTENDED	MEW	MEW
C	04/07/18	NJ	INTERNAL FOOTWAY REMOVED	MEW	MEW
B	19/06/18	NJ	VISIBILITY SPLAYS AMENDED	MEW	MEW
A	27/02/18	NJ	VISIBILITY SPLAYS & KEEP CLEAR MARKINGS ADEDD	RAM	RAM

STATUS: PRELIMINARY

PROJECT: HALIFAX ROAD, THURGOLAND

CLIENT: MR RJA ELMHURST

DRAWING TITLE: PROPOSED SITE ACCESS ARRANGEMENTS

CHECKED	APPROVED	DRG No.	
RAM	RAM	17121/GA/01	
DRAWN BY:	SCALE @ A3	DATE	REV.
NJ	1:500	29/11/17	D

OPTIMA
Intelligent Highways Solutions
Atlas House, 31 King Street, Leeds, LS1 2HL
T 0113 245 1679 F 0113 245 9042