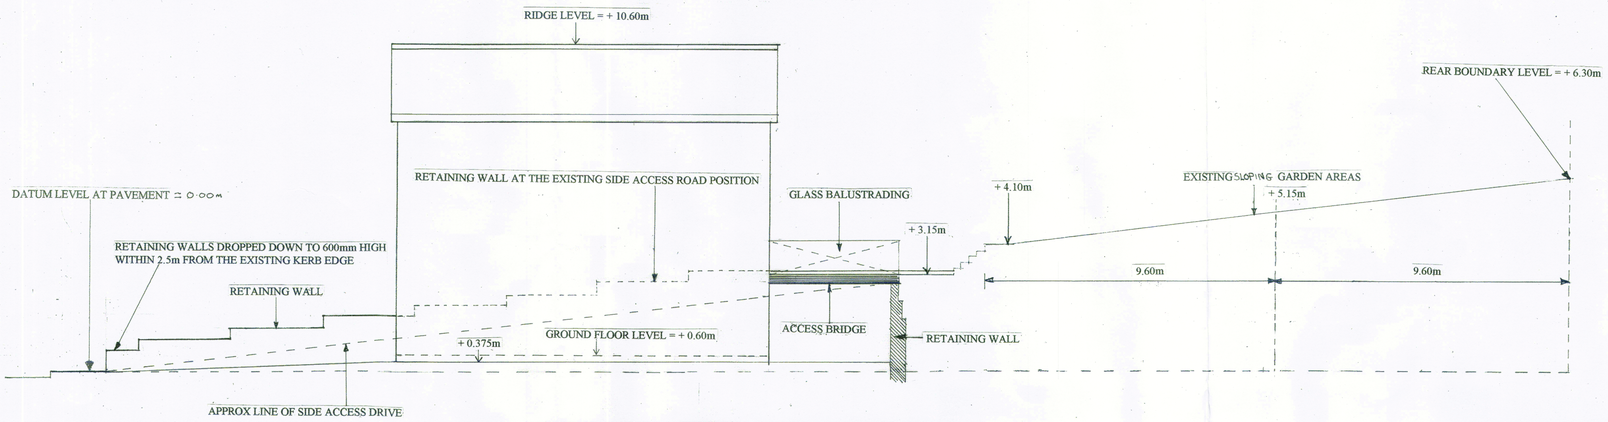

PROPOSED SECTION BETWEEN THE MIDDLE OF HOUSES SCALE 1:100

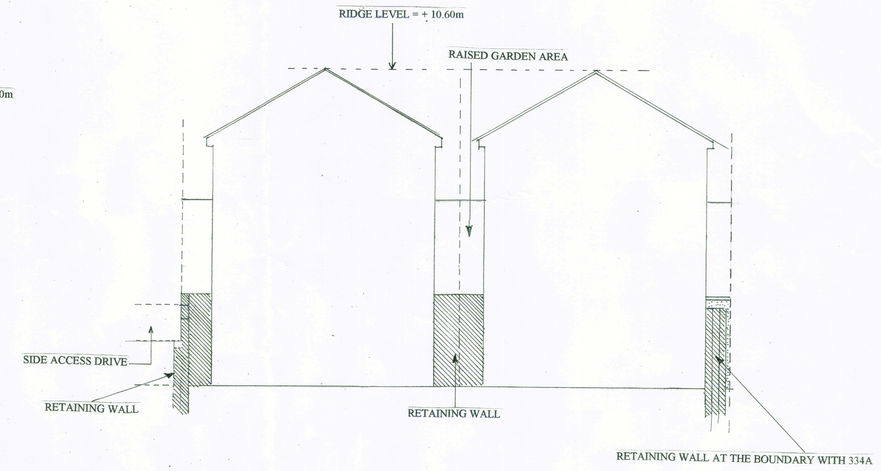

PROPOSED SECTION THROUGH MIDDLE POINT OF HOUSES SCALE 1:100

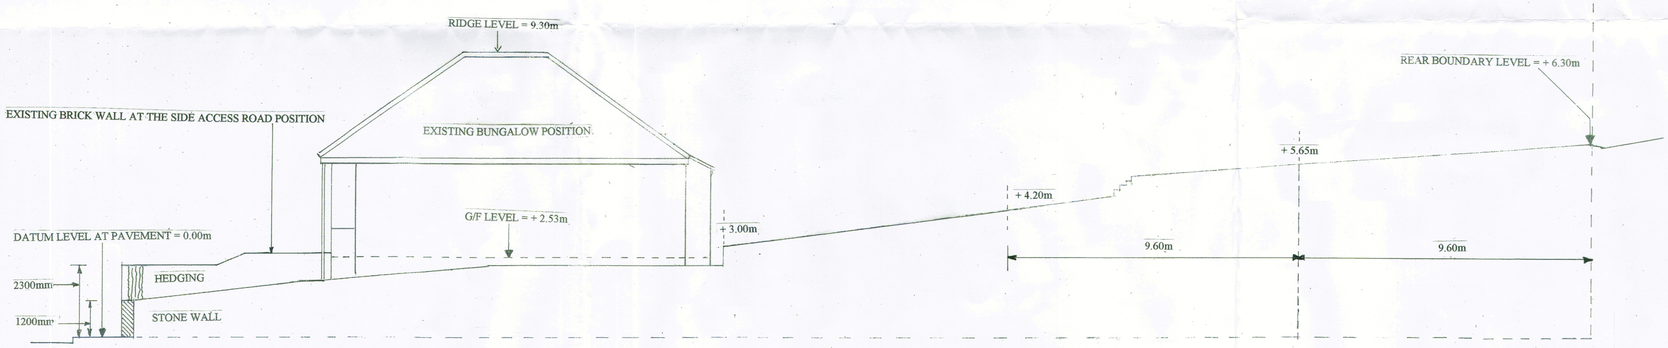

EXISTING SECTION THROUGH SITE SCALE 1:100

REVISION A

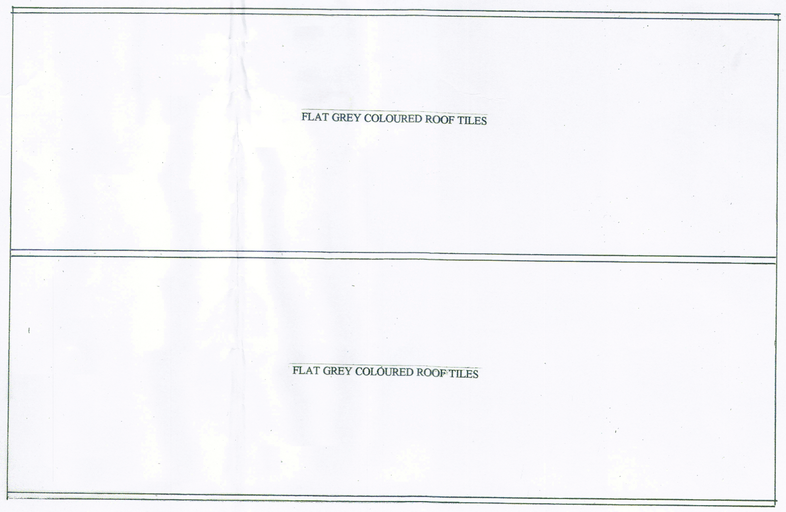

PROPOSED ROOF LAYOUT SCALE 1:50