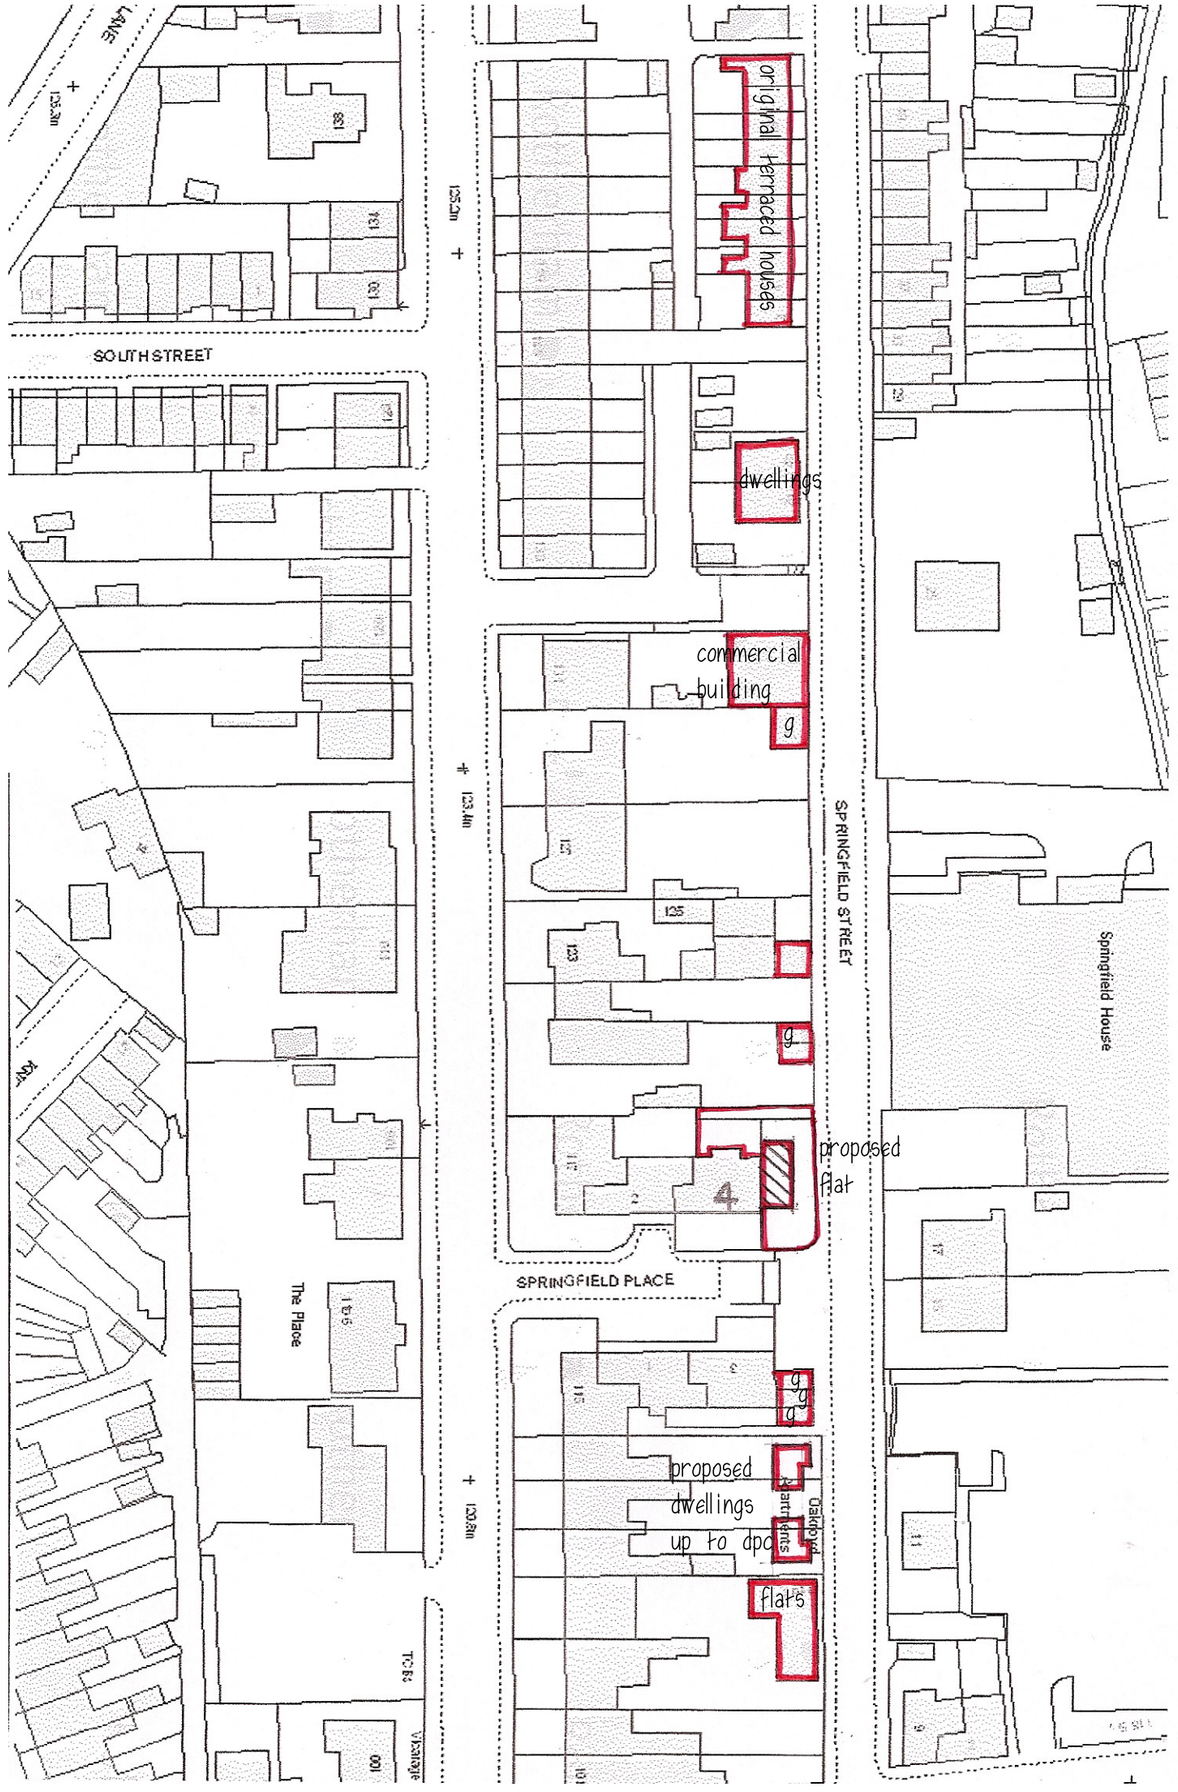


PROPOSED DWELLING/HIMO ADJ. 4 SPRINGFIELD PLACE BARNSLEY LOCATION PLAN 1:1250

location plan shows dwellings and garages fronting onto Springfield Street on back of footpath or within 2m of back of footpath