

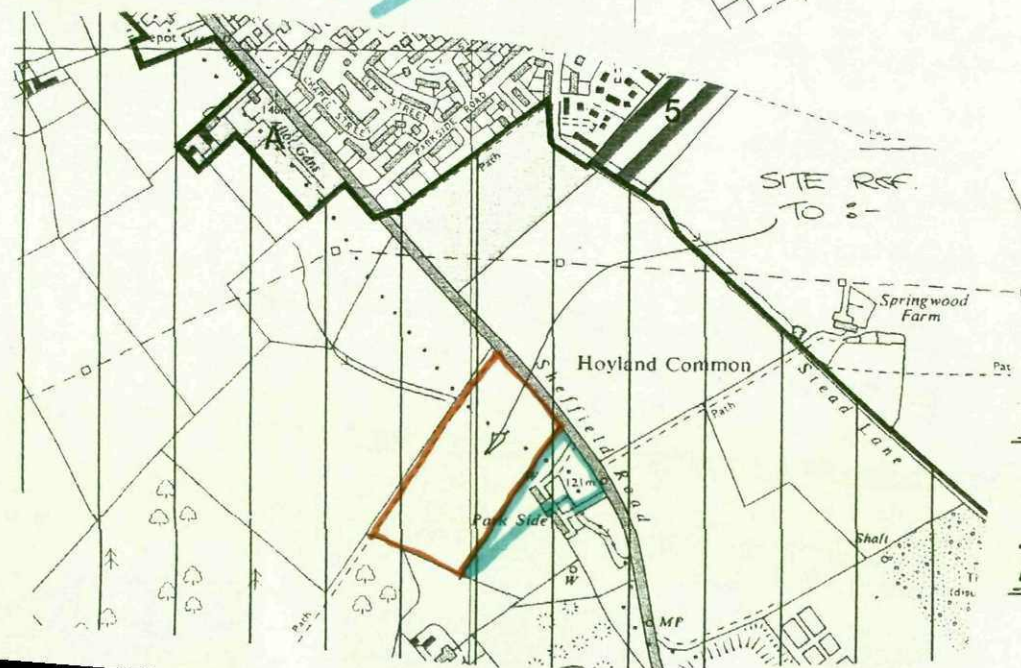
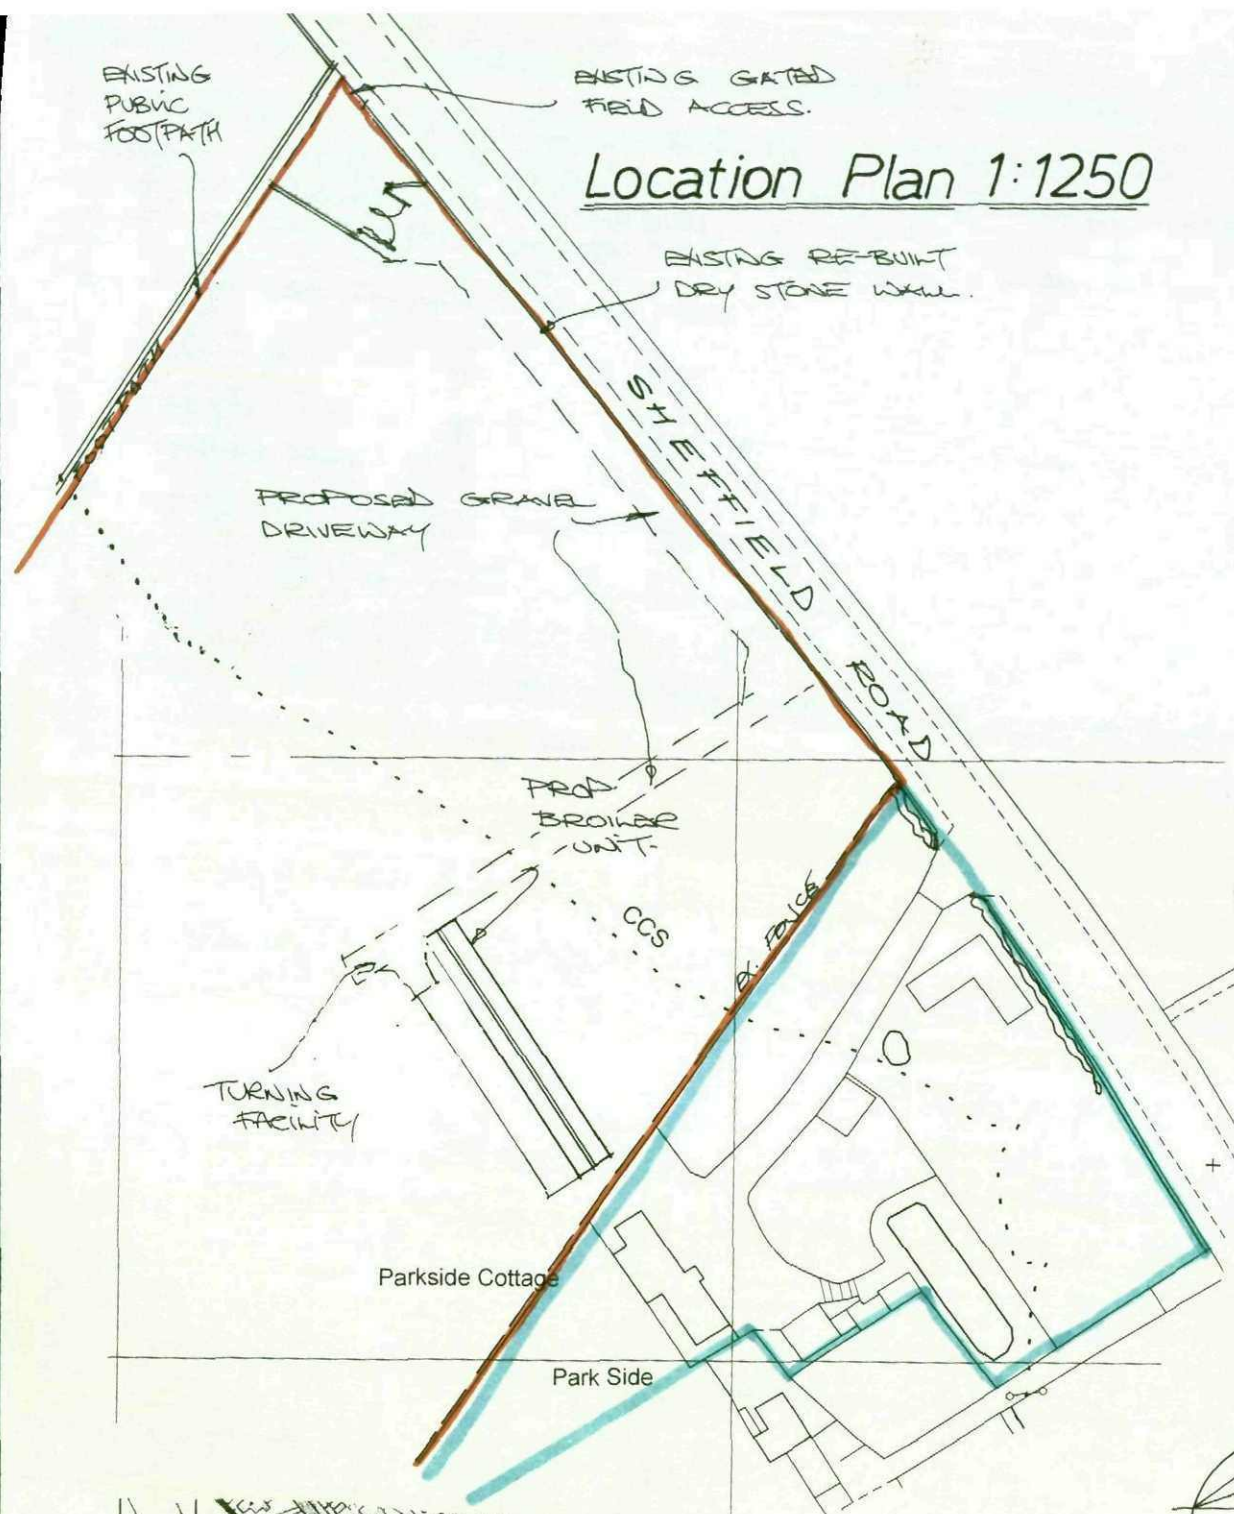


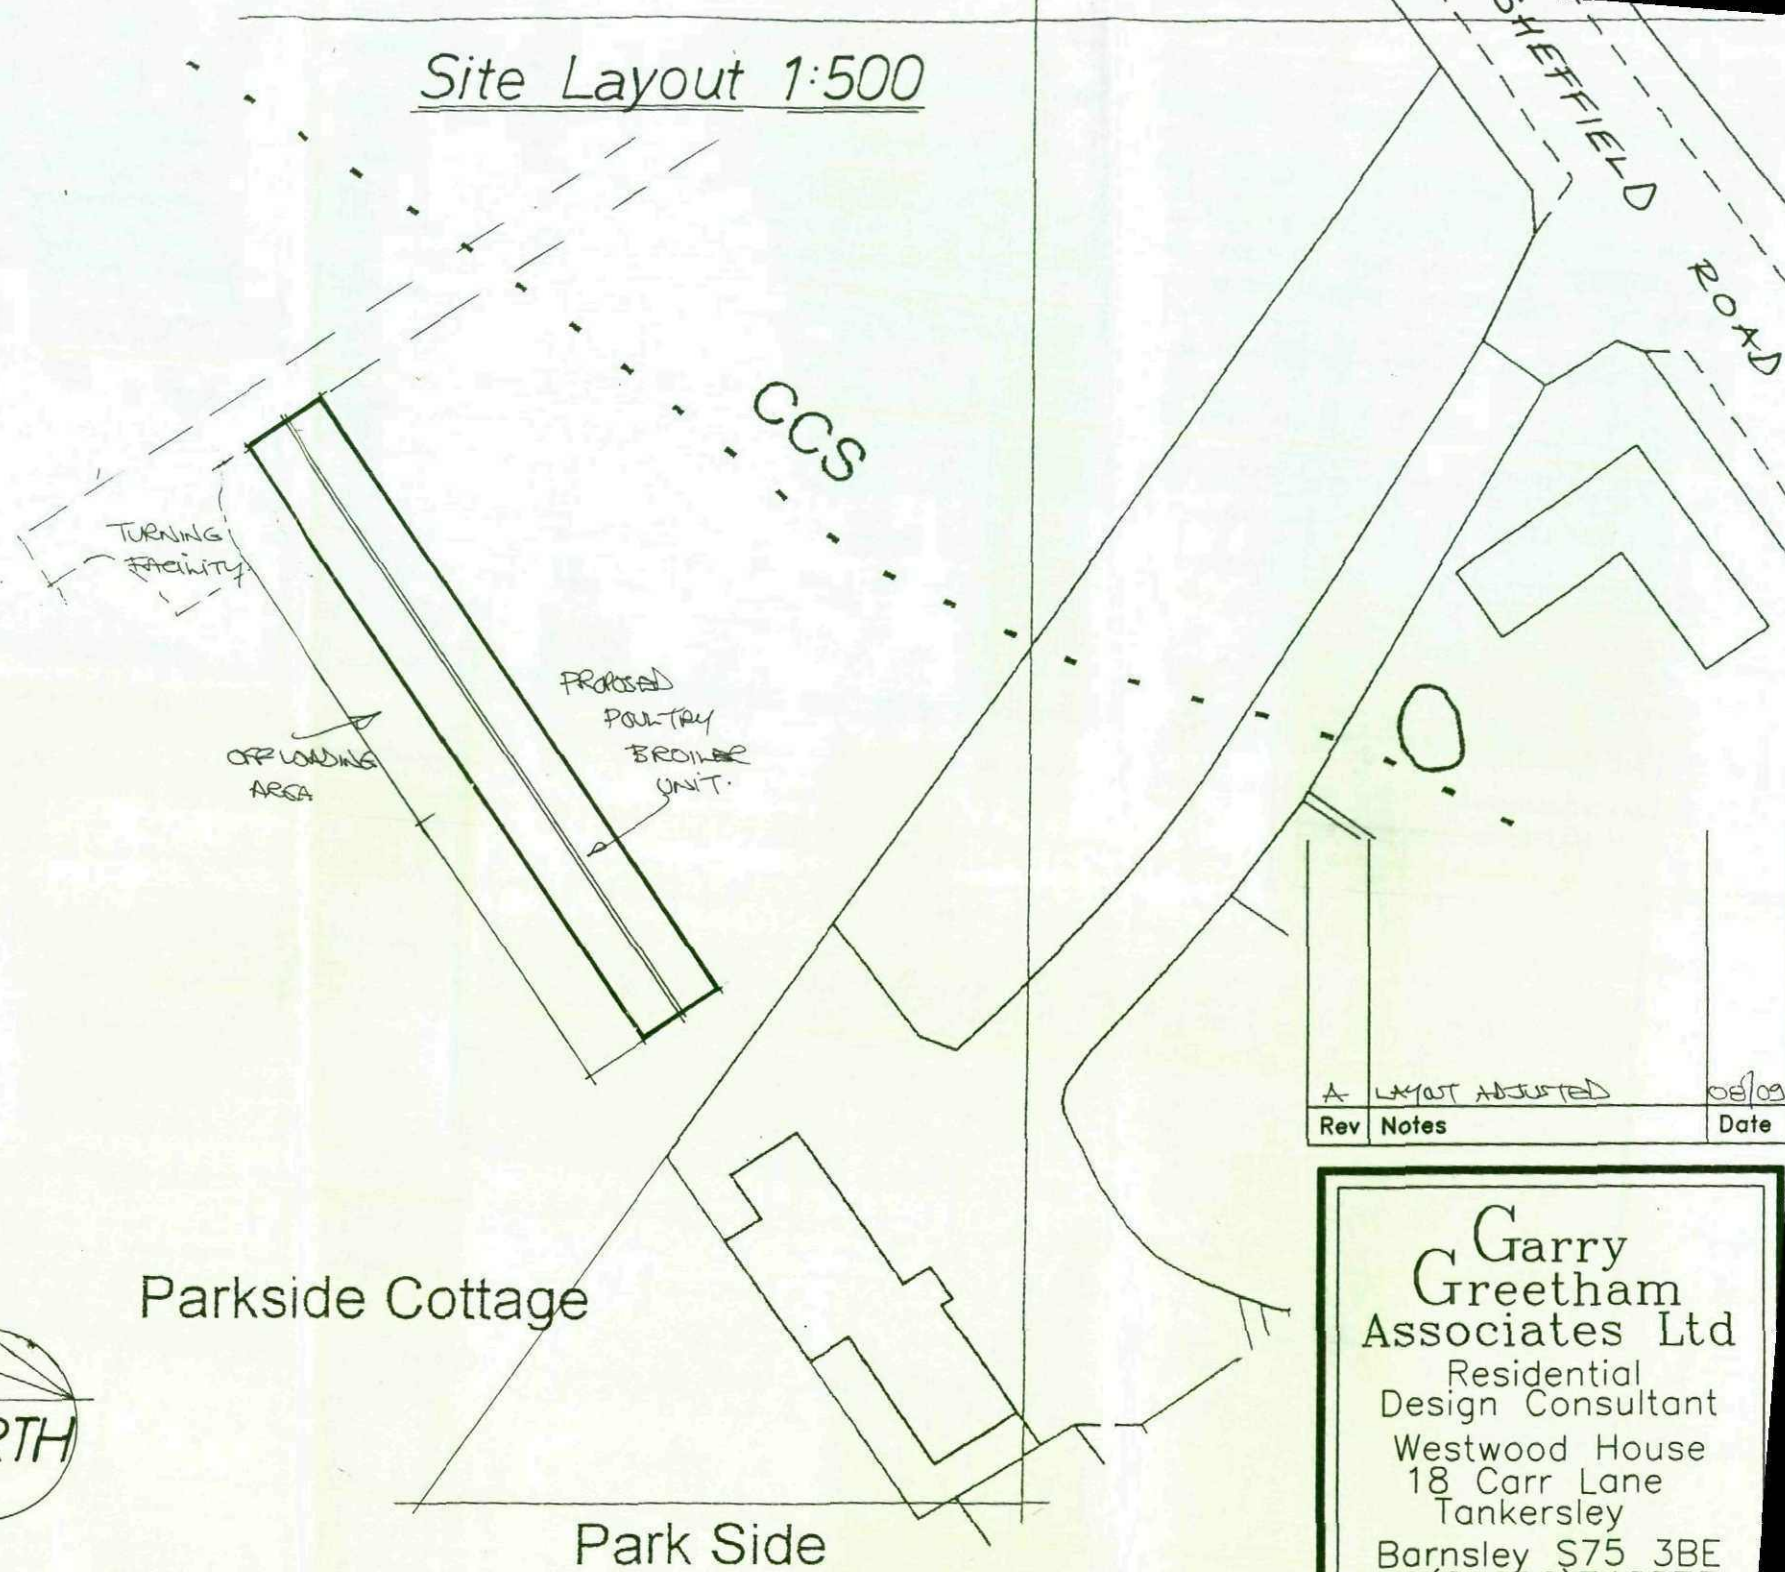

Location
Plan
1:10 000

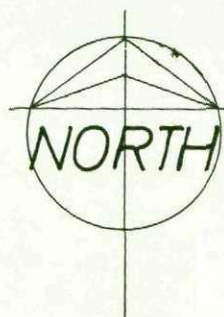

A	LAYOUT ADJUSTED	08/09
Rev	Notes	Date

Garry Greetham Associates Ltd
Residential Design Consultant
Westwood House
18 Carr Lane
Tankersley
Barnsley S75 3BE
Tel(01226)746573

PROJECT	Poultry Broiler Unit
CLIENT	Mr. B. Mason
TITLE	Site & Location Layouts
ADDRESS	Adj. "Parkside Cottage", Sheffield Road, Hoyland Common, Barnsley. S74 0EA
DRAWN BY	ggg
SCALE	as shown
DATE	Jun.09
DRAWING No	708-01
REV	A

Member of the Chartered Institute of Architectural Technologists

Garry
Greetham
Associates Ltd
Residential
Design Consultant
Westwood House
18 Carr Lane
Tankersley
Barnsley S75 3BE
Tel(01226)746573

PROJECT	Poultry Broiler Unit		
CLIENT	Mr. B. Mason		
TITLE	Standard Details		
ADDRESS	Adj. "Parkside Cottage", Sheffield Road, Hoyland Common, Barnsley. S74 0EA		
DRAWN BY	ggg		
SCALE	as shown	DATE	Jun.09
DRAWING No	708-03	REV	A

Member of the Chartered Institute
of Architectural Technologists

HOWEVER IF TRUSSES MANUFACTURED IN STEEL FABRICATION,
THEN THESE TO BE BOLTED TO CONCRETE BASE &
CLAD AROUND USING BRICK & STONE —
THEN USE PROPOSED '2' SECTION PURW
SECTIONS FOR SECURING THE
ROOF SHEETING.

TO TIMBER CUT
OF TRIM AS
REQUIRED FOR
THE 600MM HIGH
X 1800MM WIDE
"LIFT UP BOLT
HOLES"—TO
ALLOW PENTRY
TO ENTER &
LEAVE.

TIMBER
SHEETING
ON
50 x 75MM
TIMBERS —
FIXED TO
150 x 100MM
POSTS —
FIXED BACK
TO BLOCKWORK
WITH M/S-
STRAPS.

TIMBER SHEETING
TO FACE TO
LIP OVER NATURAL
STONE.

NATURAL STONE
FOR EXTERNAL
FACE —
MAX 450mm
FROM FINISHED
FLOOR LEVEL

Detail B
1:5

FAIRFACED
BLOCKWORK
TO INNER
FACE

Detail C
1:5

450

BLOCKWORK PILES AT ALL POST LOCATIONS FOR STABILITY. - PILES TO GO TO WALL PLATE HEIGHT TO AVOID OVERTURNING OF 150x100 TIMBERS

150

100

150

50

75


Detail A 1:5

POSTS CREATED TO BLOCKWORK

NB STONE TO BE
CUT TO SUIT
TO AROUND
MAIN TIMBER
POSTS.

CONCRETE RAFT / SLAB

600

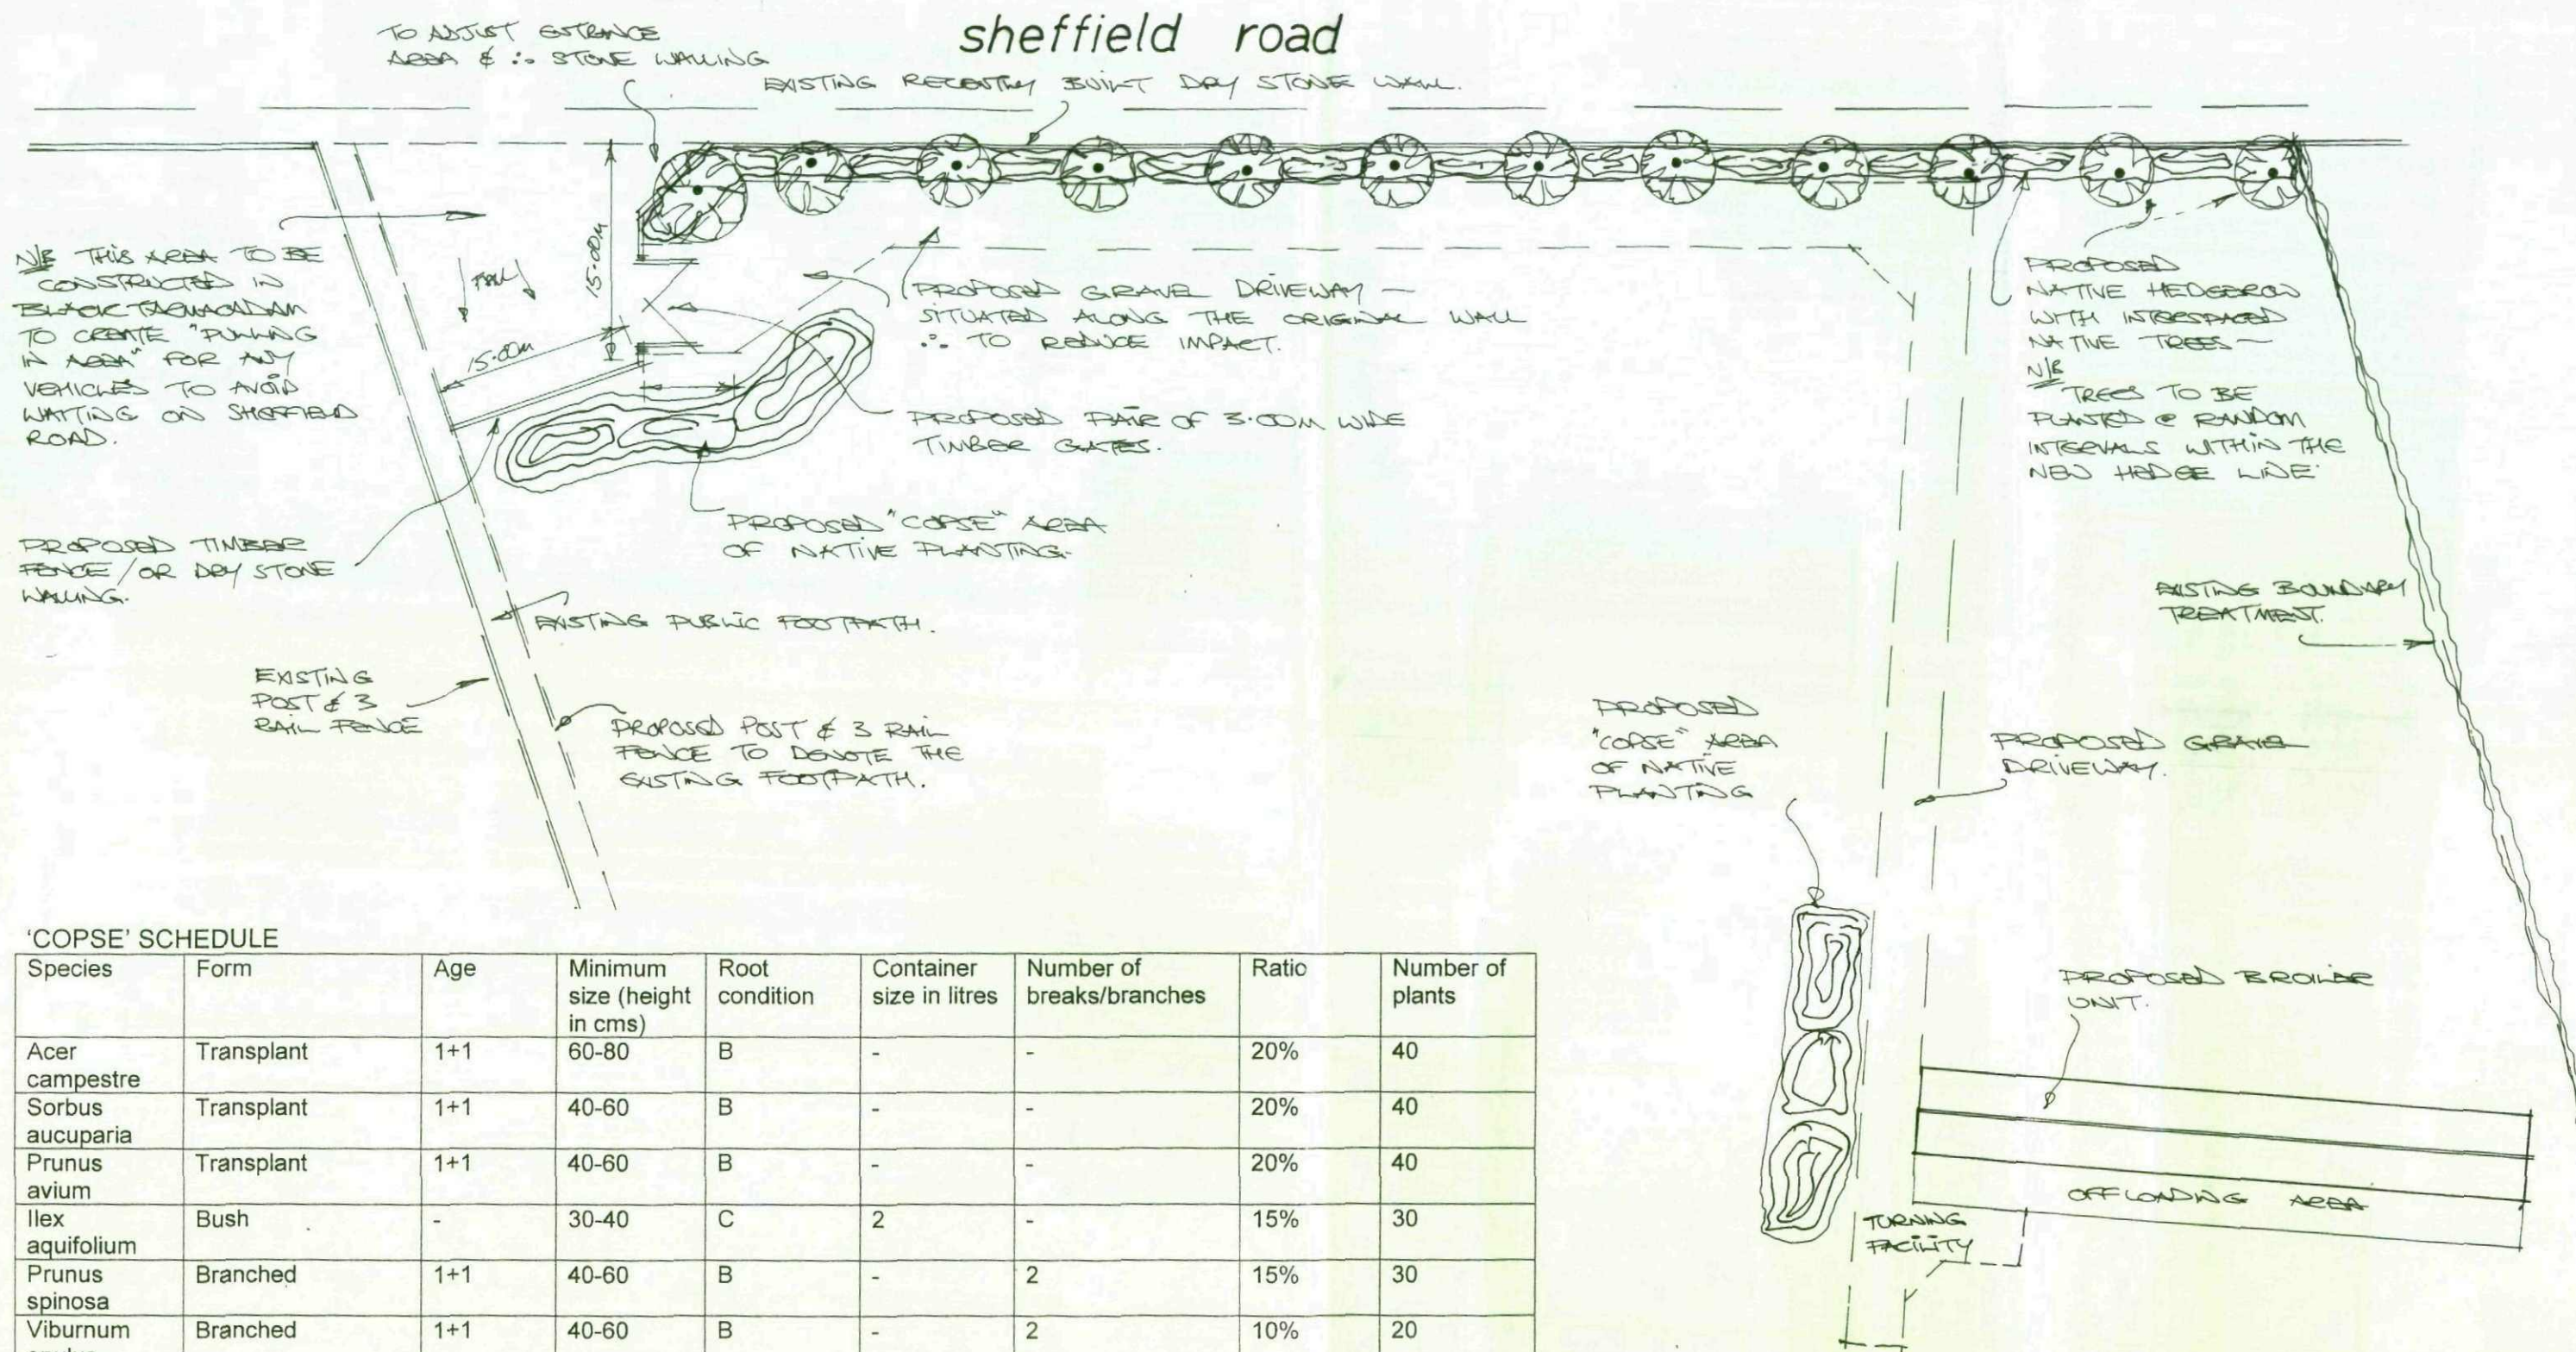

'COPSE' SCHEDULE

Species	Form	Age	Minimum size (height in cms)	Root condition	Container size in litres	Number of breaks/branches	Ratio	Number of plants
Acer campestre	Transplant	1+1	60-80	B	-	-	20%	40
Sorbus aucuparia	Transplant	1+1	40-60	B	-	-	20%	40
Prunus avium	Transplant	1+1	40-60	B	-	-	20%	40
Ilex aquifolium	Bush	-	30-40	C	2	-	15%	30
Prunus spinosa	Branched	1+1	40-60	B	-	2	15%	30
Viburnum opulus	Branched	1+1	40-60	B	-	2	10%	20

HEDGE SCHEDULE

Species	Form	Age	Minimum size (height in cms)	Root condition	Number of plants (4/lin.m.)
Crataegus monogyna	Transplant	1+1	40-60	B	500

TREE SCHEDULE

Species	Girth (cms)	Overall height (cms)	Clear stem (cms)	Root condition	Number of breaks/branches	Number of plants
Prunus avium	6-8	250-300	150-175	B	3	5
Sorbus aucuparia	6-8	250-300	150-175	B	3	3
Alnus glutinosa	6-8	250-300	150-175	B	3	4

NB Trees to be planted at random intervals in the new hedge line

Rev	Notes	Date

Garry Greetham Associates Ltd Residential Design Consultant Westwood House 18 Carr Lane Tankersley Barnsley S75 3BE Tel(01226)746573		PROJECT Poultry Broiler Unit CLIENT Mr. B. Mason TITLE Landscape Layout ADDRESS Adj. "Parkside Cottage", Sheffield Road, Hoyland Common, Barnsley. S74 0EA DRAWN BY 999 SCALE 1:500 DATE Aug.09 DRAWING No 708-04 REV Member of the Chartered Institute of Architectural Technologists
---	--	---