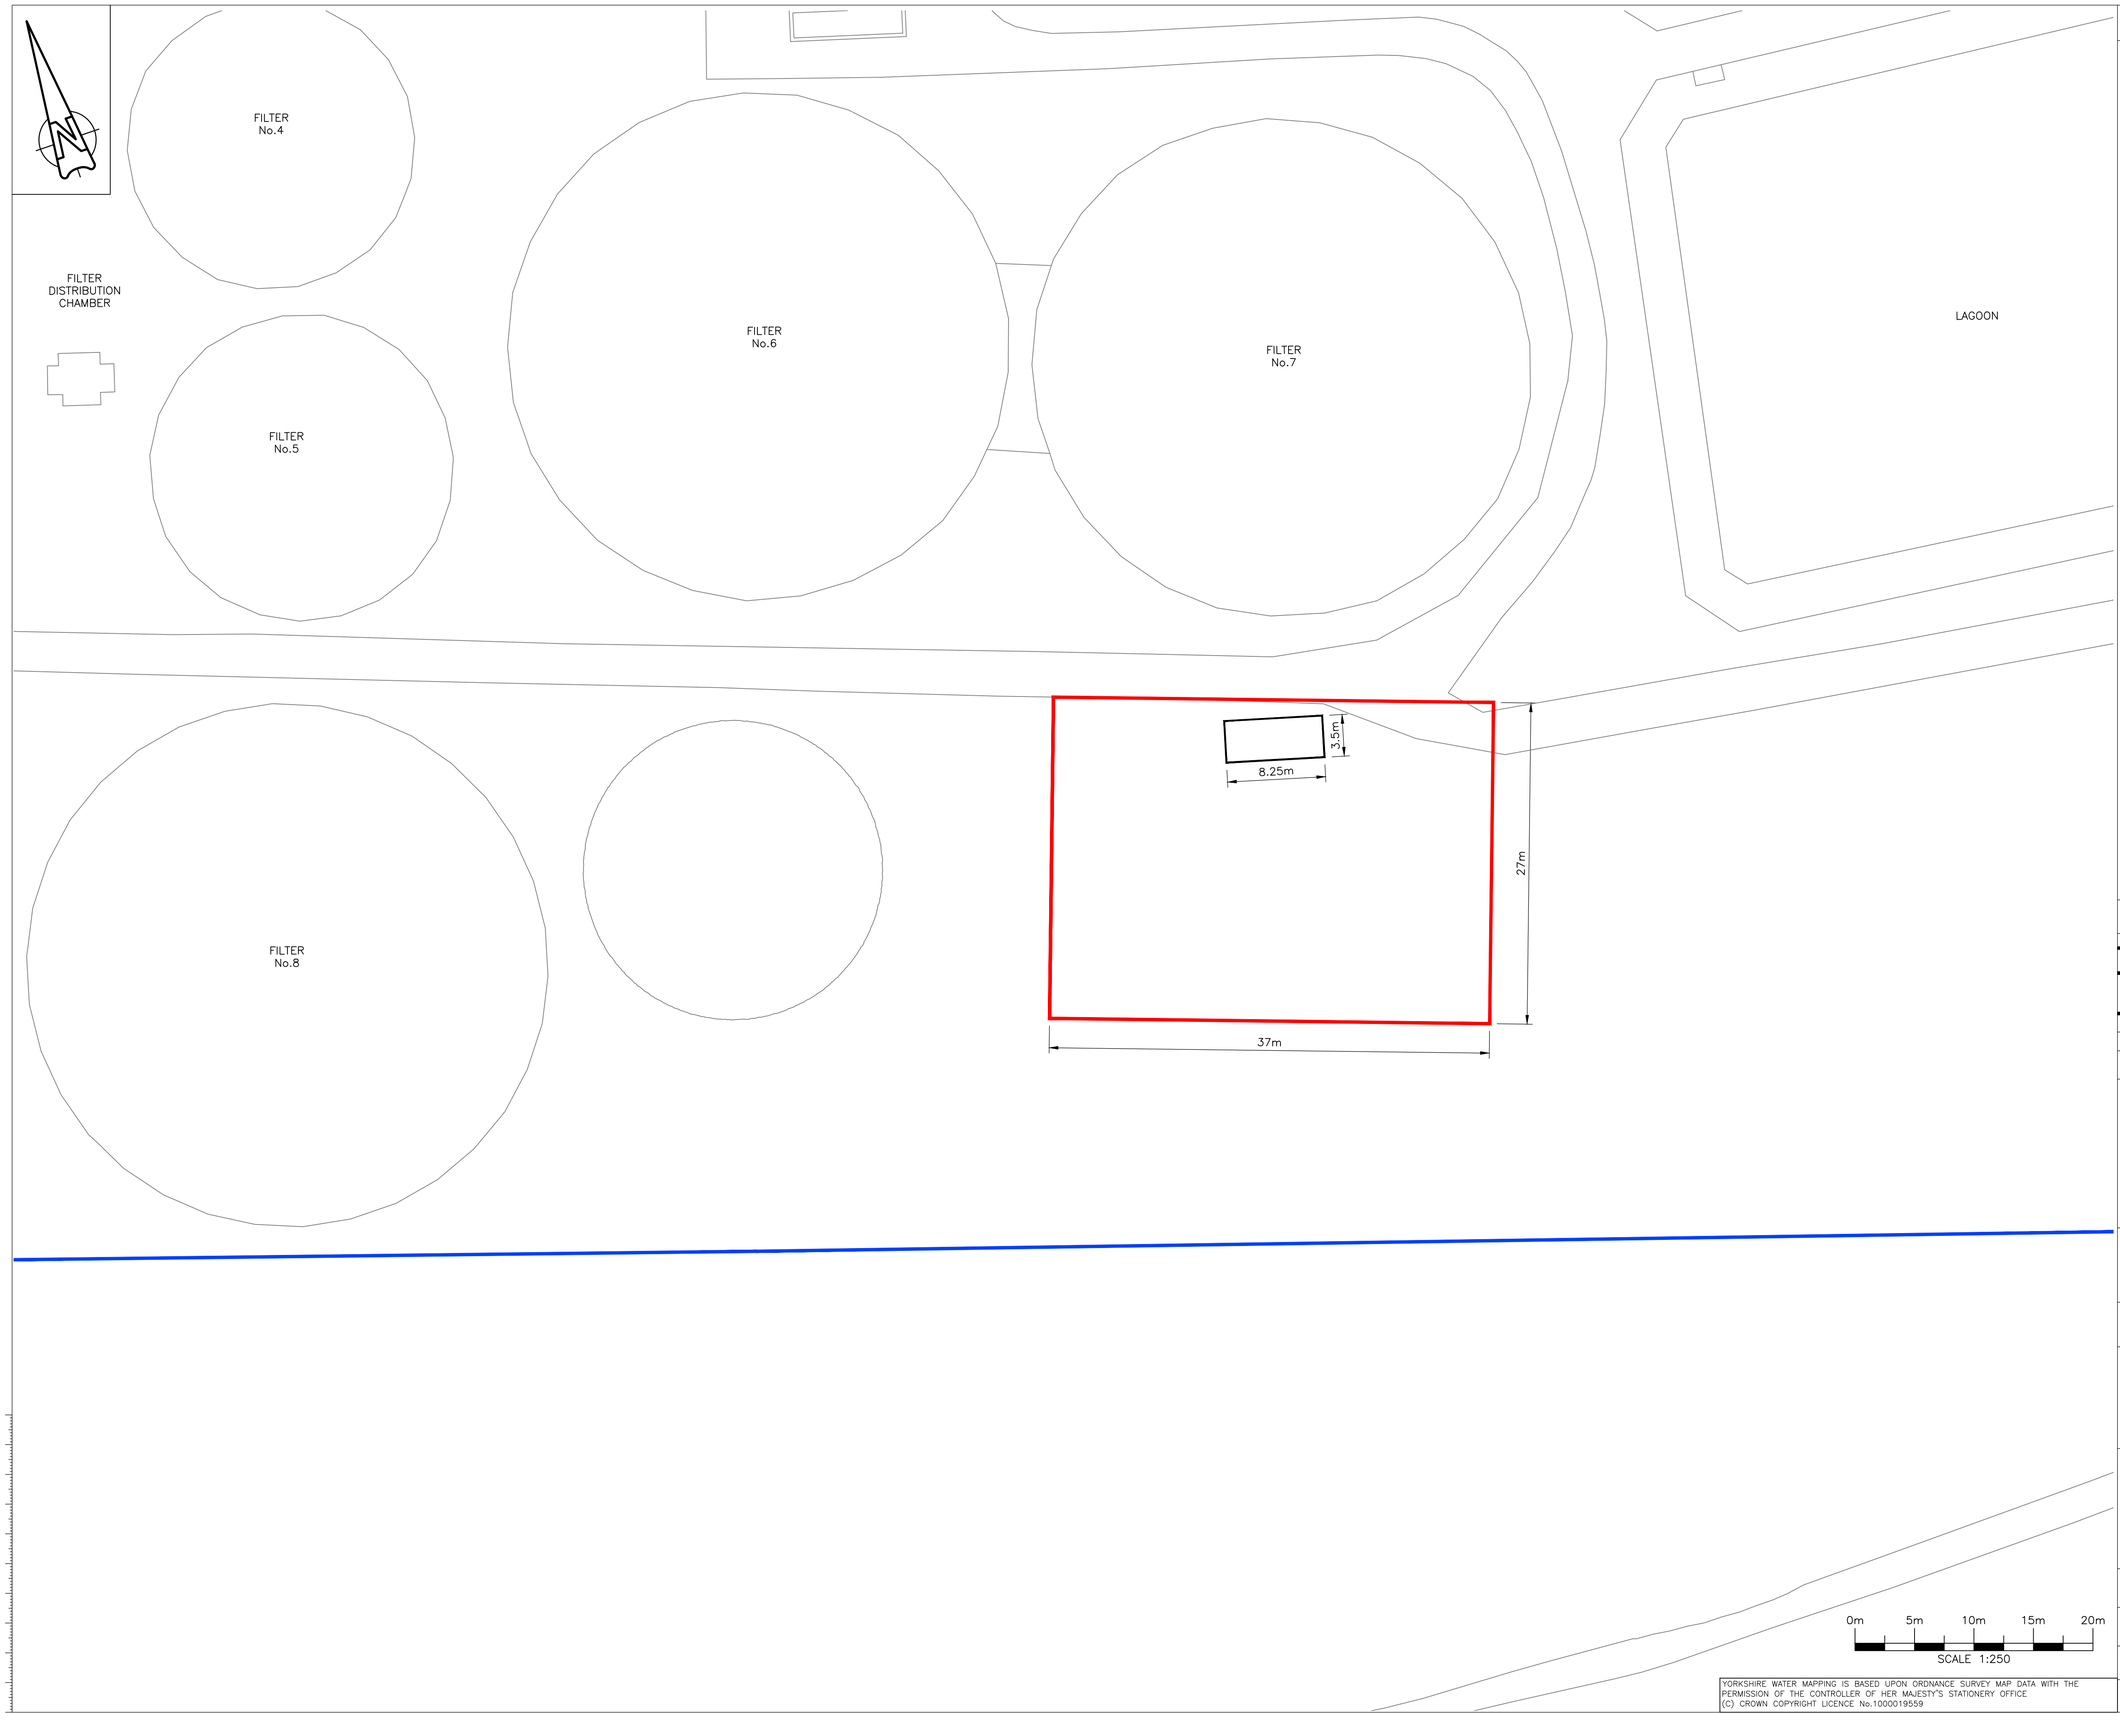

NOTES

1. ALL DIMENSIONS IN MILLIMETRES UNLESS STATED OTHERWISE.
2. ALL LEVELS IN METRES A.O.D. UNLESS STATED OTHERWISE.

LEGEND:

APPLICATION BOUNDARY

YORKSHIRE WATER LAND BOUNDARY

REV	DATE	DESCRIPTION	BY	CHKD	APR'D
B	07/10 2013	NEW KIOSK LOCATION	AC		

REVISIONS

REV	DATE		BY	CHKD	APR'D
A	16/10 2012	FIRST ISSUE	AMH	DH	RBS

MULTIDISCIPLINARY CHECK BOX

REV	DATE	CIV	PR	ME	EL	ICA	STRUC	GEO	P&ENV
B	16/10 2012								

BYZAK ENTEC
LIVINGSTONE HOUSE
CHADWICK STREET
LEEDS
LS10 1LJ

EMPLOYER
YORKSHIRE WATER
SERVICE LTD.

YWS PROJECT NO.
R0444

YWS PROJECT TITLE
MTM100297
AMP5 MEDIUM TREATMENT
CROFTON, DARTON. LINDHOLME
AND LEVEN BATCH

TITLE
DARTON STW
PROPOSED KIOSK LOCATION PLAN

LEAD DISCIPLINE / CATEGORY
PLANNING

STATUS
DESIGN

DRAWING SCALE (DO NOT SCALE)
1:250

ORIGINAL DRAWING SIZE
594 x 841 – A1

DRAWING No
2012/R0444/02/3001

REV.
B

0m 5m 10m 15m 20m
SCALE 1:250

YORKSHIRE WATER MAPPING IS BASED UPON ORDNANCE SURVEY MAP DATA WITH THE PERMISSION OF THE CONTROLLER OF HER MAJESTY'S STATIONERY OFFICE
(C) CROWN COPYRIGHT LICENCE No.1000019559