


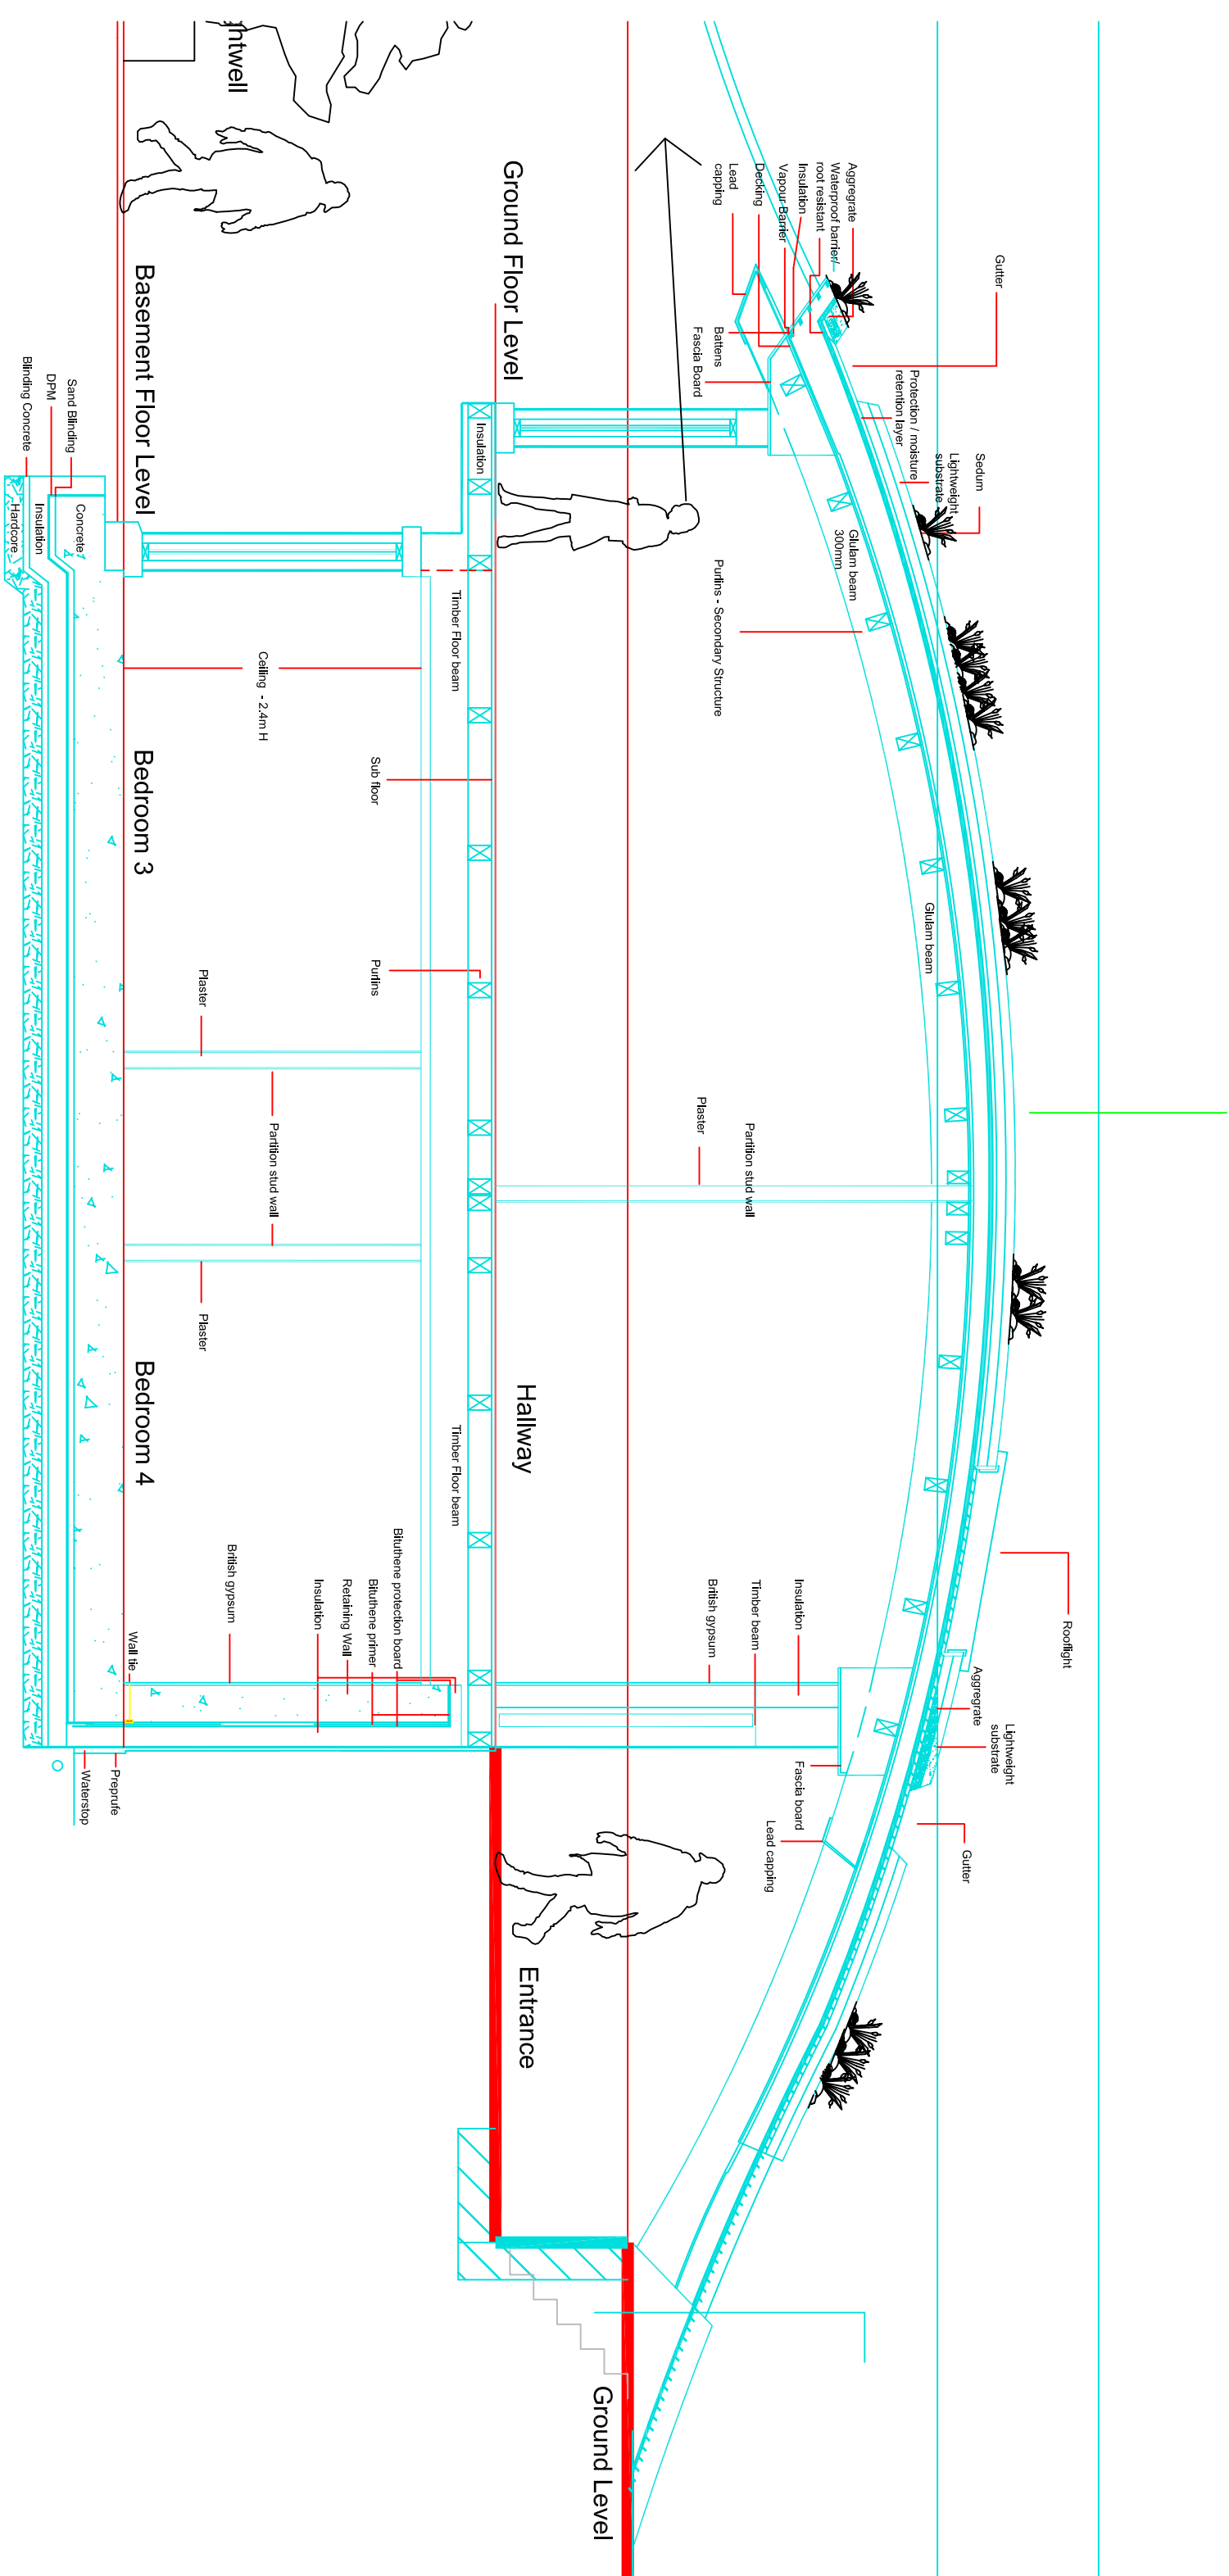

PLANNING

CRABTREE ARENA
Proposed Residential Development
Schematic Construction

25 Queens Square Business Park
Huddersfield Road
Holley / Holmfirth
West Yorkshire HD9 6QZ

DRAWING No	SCALE	DATE	DRAWN
H150/200/c	1:50@A3	Aug 2010	mlw

Tel 01484 303 800
Fax 01484 664 133

