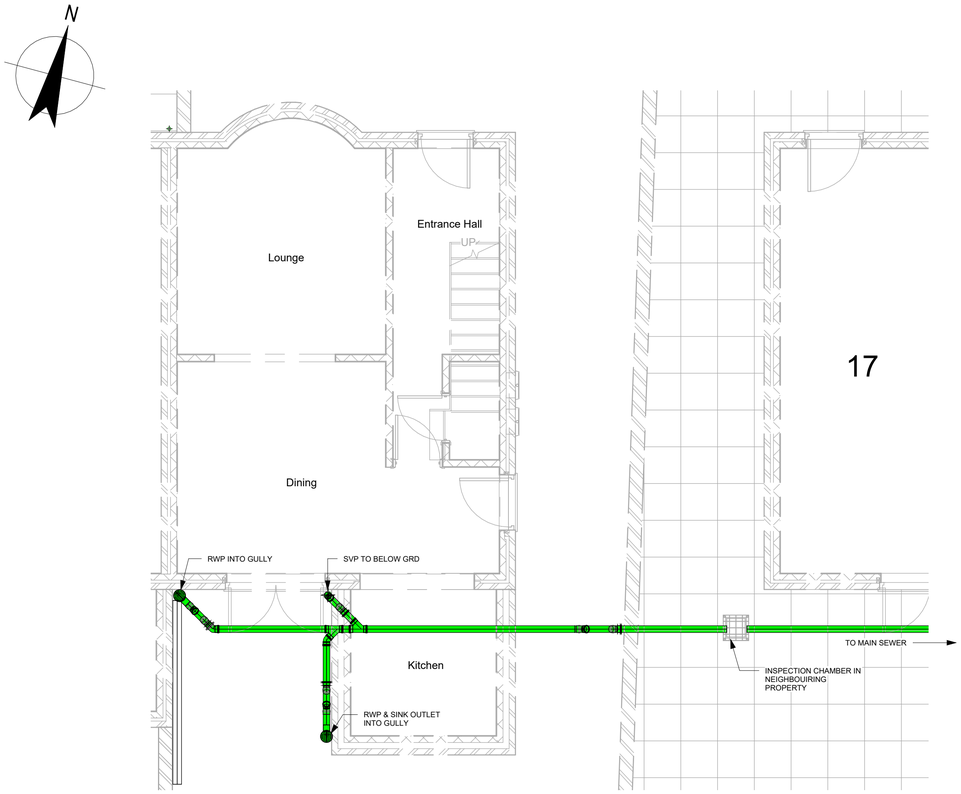

Existing Layout

1 : 50

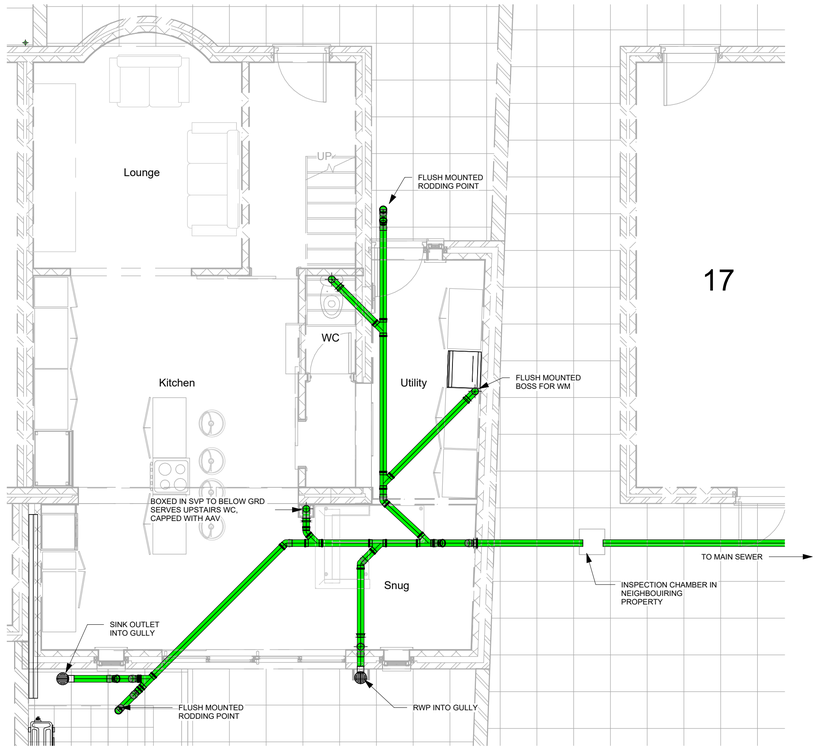

Proposed Layout

1 : 50

No.	DESCRIPTION	DATE
A	Issued for Planning Permission	17.06.24

NORTH CONSTRUCTION:
DESIGN & BUILD
from conception to completion

26 Church St.
Gawber
S.Yorks
S75 2RH

Tel: 01226 828972
Mob: 07974116241
https://bennorth60.wixsite.com/ncdb

Project Title

MR C WHITE

15 HONEYWELL GROVE, BARNSLEY.
S711QE
SIDE & REAR EXTENSION

Drawing Title

Drainage Plan

Scale	Drawn By	Checked By	Date
1 : 50	BN	CW	17.06.24

Drawing Number	Revision
NCBD- CLW- D101	A

0 1 2 3 4 5
GRAPHIC SCALE: 1:50

THIS DRAWING IS COPYRIGHT : CONTRACTORS MUST CHECK ALL DIMENSIONS ON SITE : USE WRITTEN DIMENSIONS ONLY : ANY DISCREPANCIES MUST BE REPORTED TO DESIGN OFFICE BEFORE PROCEEDING

Original Sheet Size A1