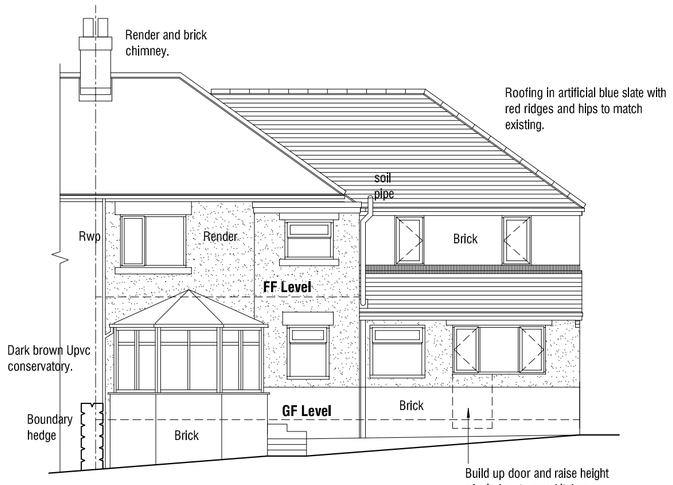

East Elevation 1:100

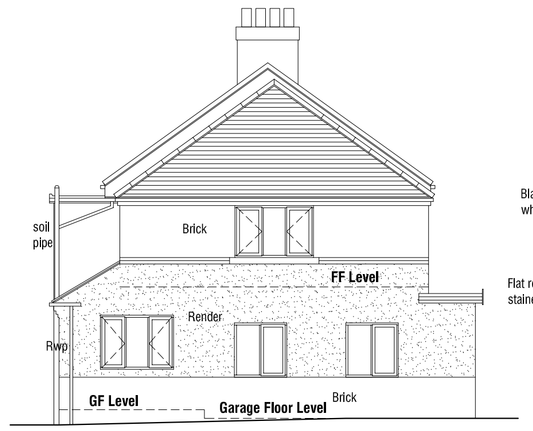

North Elevation 1:100

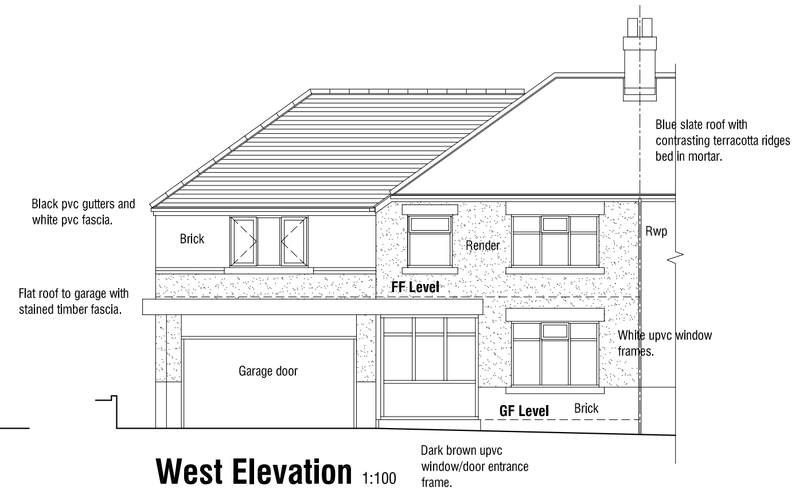

West Elevation 1:100

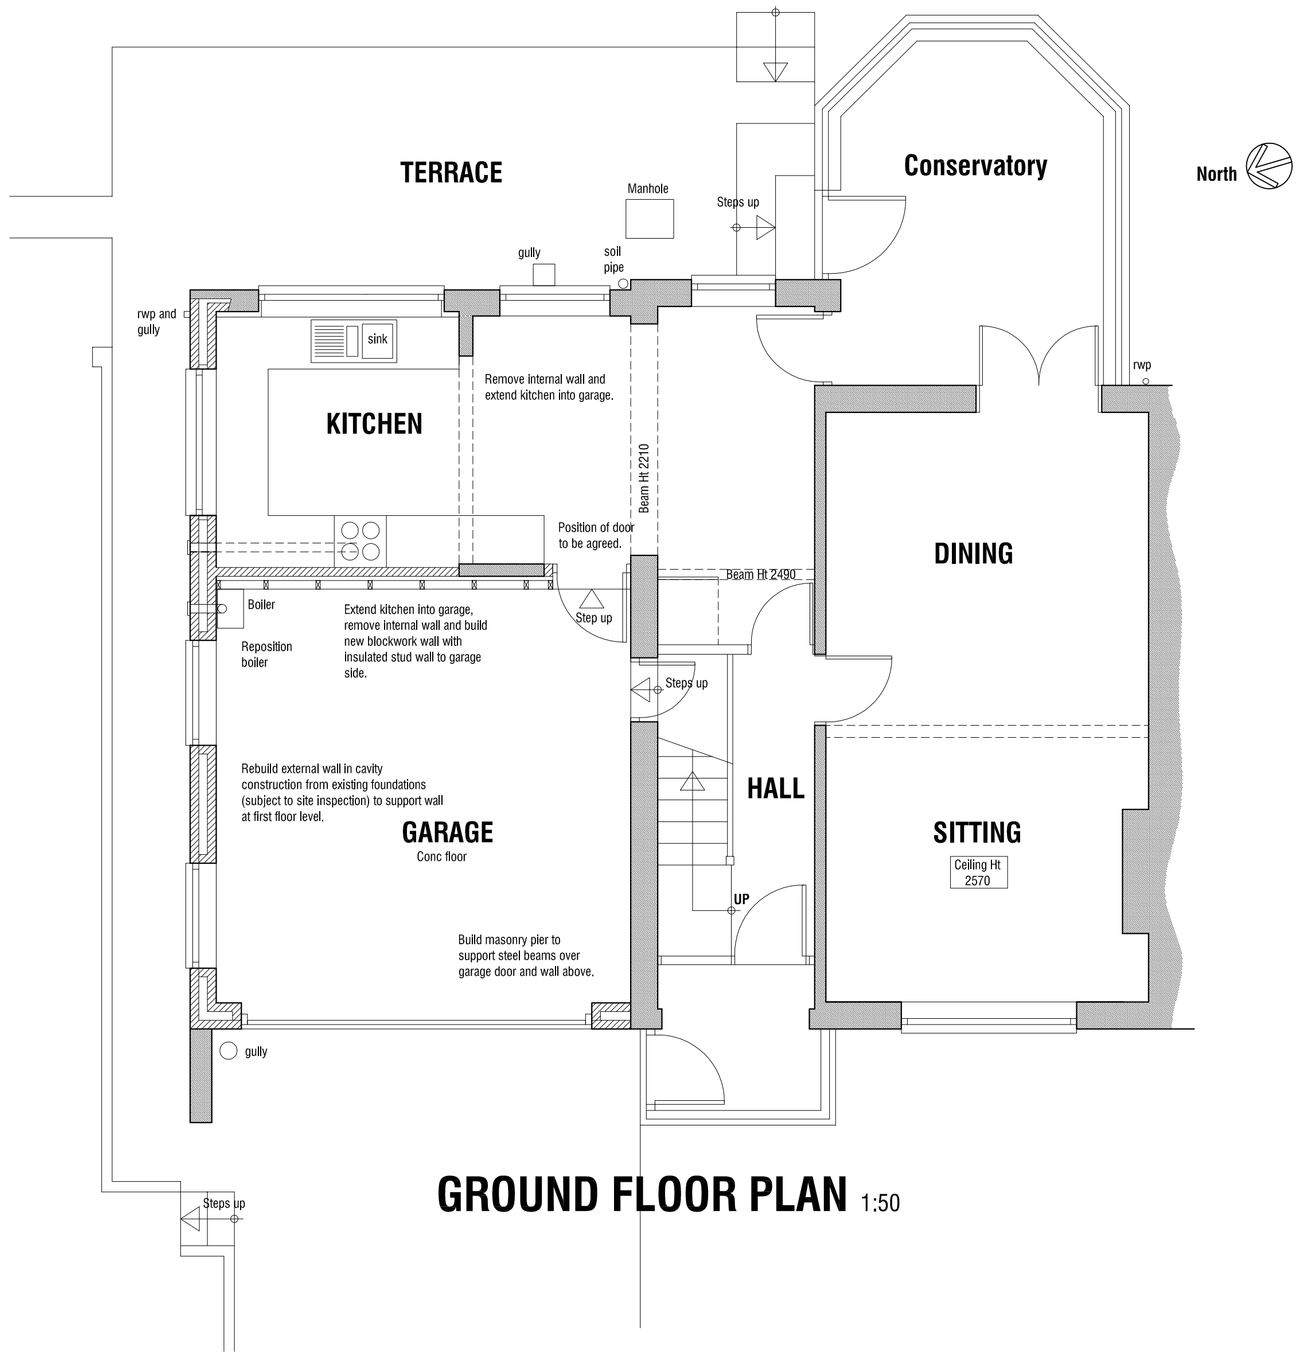

GROUND FLOOR PLAN 1:50

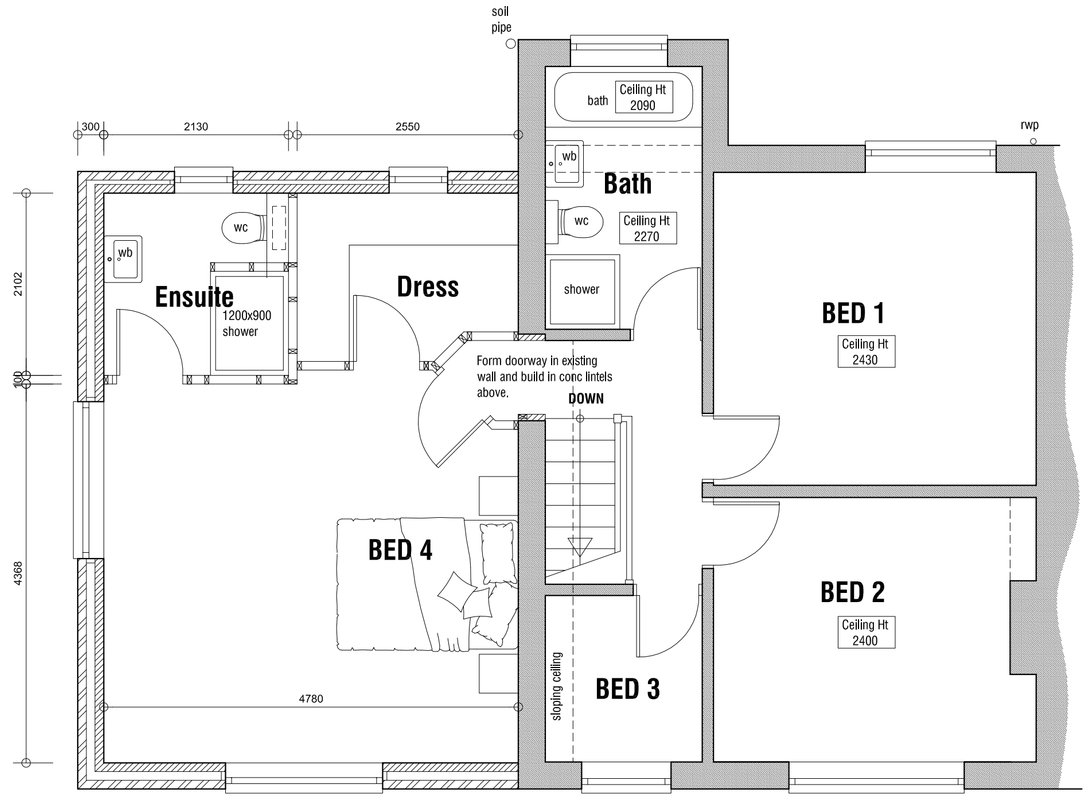

FIRST FLOOR PLAN 1:50

A 27.02.2017 - Amended layout.

WINDRUSH
THURGOLAND HALL LANE
THURGOLAND
SHEFFIELD

DESIGN PROPOSALS

mboothdesign
architectural design and building consultants
Fairfield House
Berneslai Close Barnsley
S70 2FL
T: 01226 286256
M: 07881898300
E: mboothdesign@btconnect.com

Scale 1:50 1:100 @ A1		Drawn	MJB
Date FEB 2017		Ref.	16.27
Dwg No. P10		Rev.	A

0cm 2cm 4cm 6cm

Copyright mboothdesign. All dimensions in millimeters unless otherwise stated. Dimensions for setting out in existing buildings are to be checked and verified on site, to be checked on site