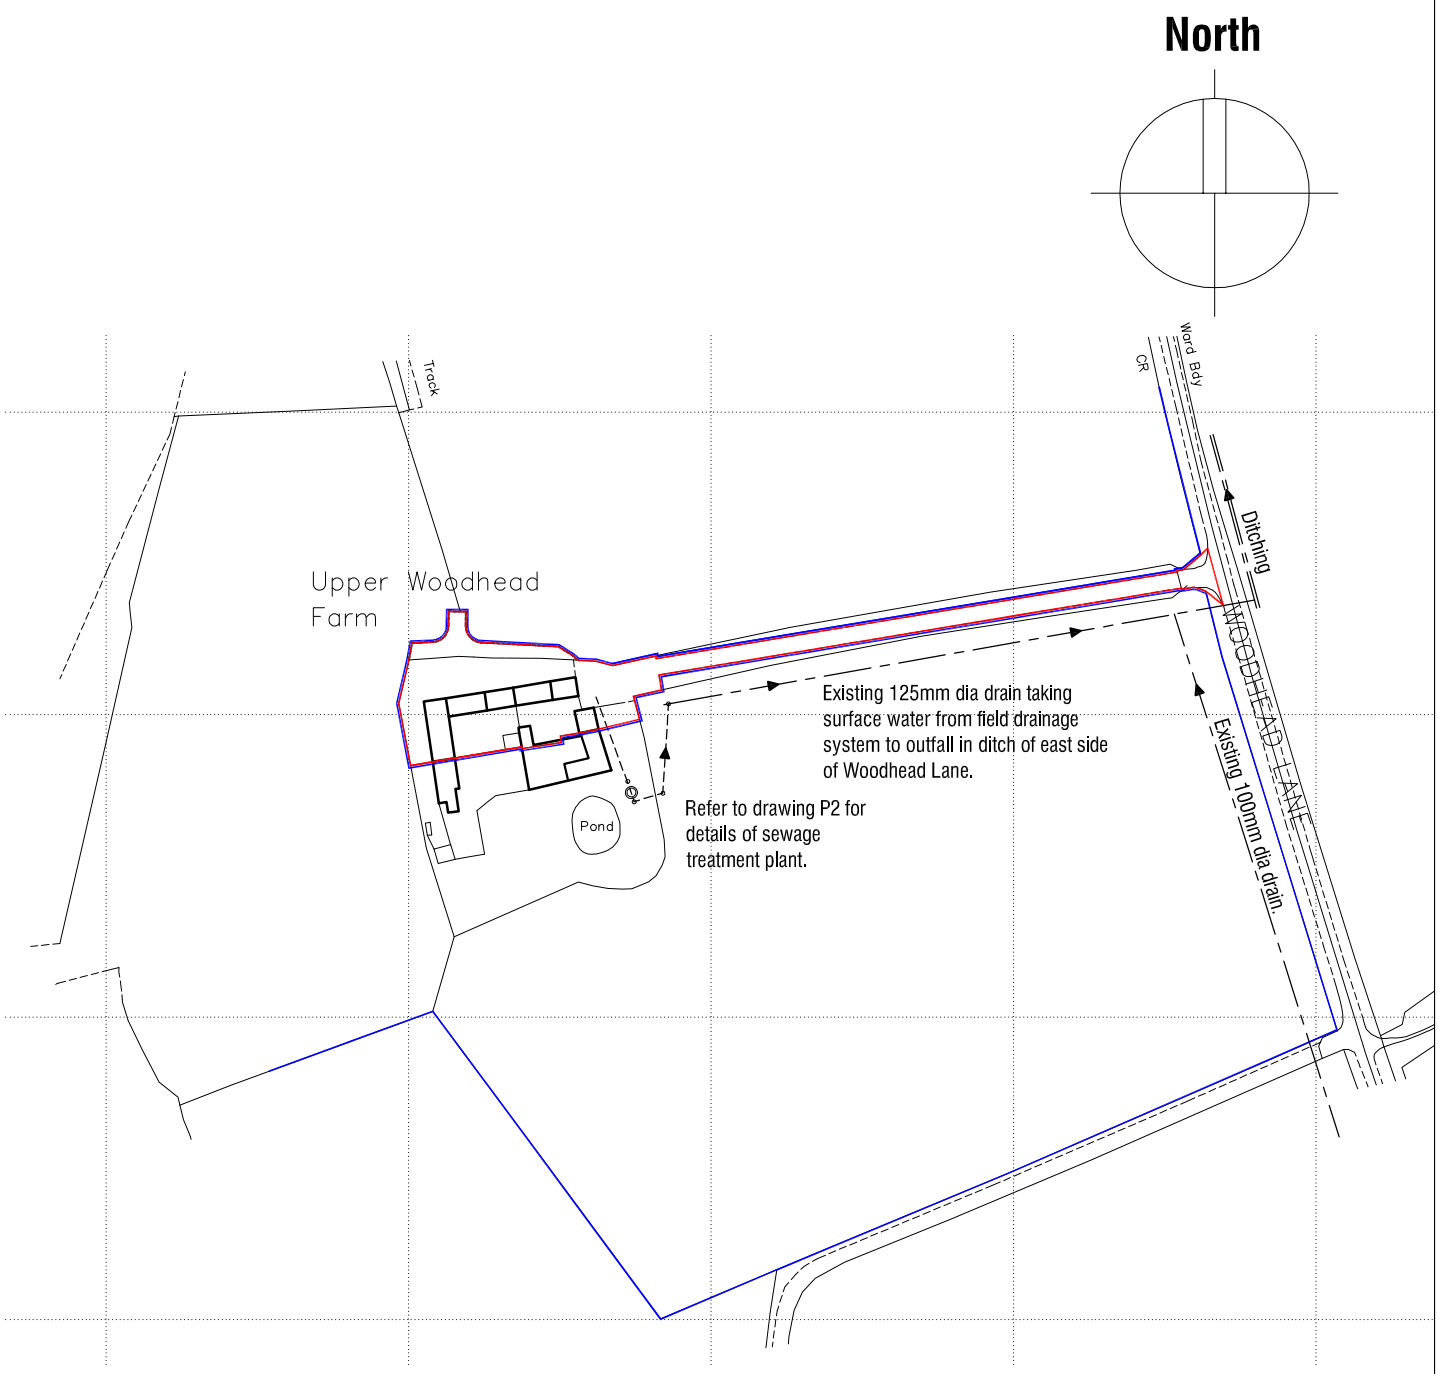


Ordnance Survey (c) Crown Copyright 2012. All rights reserved. Licence number 100020449

Rev A 21.05.2012 Amend application site boundary.

UPPER WOODHEAD FARM
WOODHEAD LANE
HOYLAND
BARNSLEY
S74 9SY

LOCATION PLAN

Scale 1:2500

Date July 2012

Ref 11.59

Drwg No OS2

mboothdesign
architectural design and building consultants

11 Crowden Walk Barnsley
S75 2LU
T: 01226 286256
M: 07881898300
E: mboothdesign@btconnect.com