


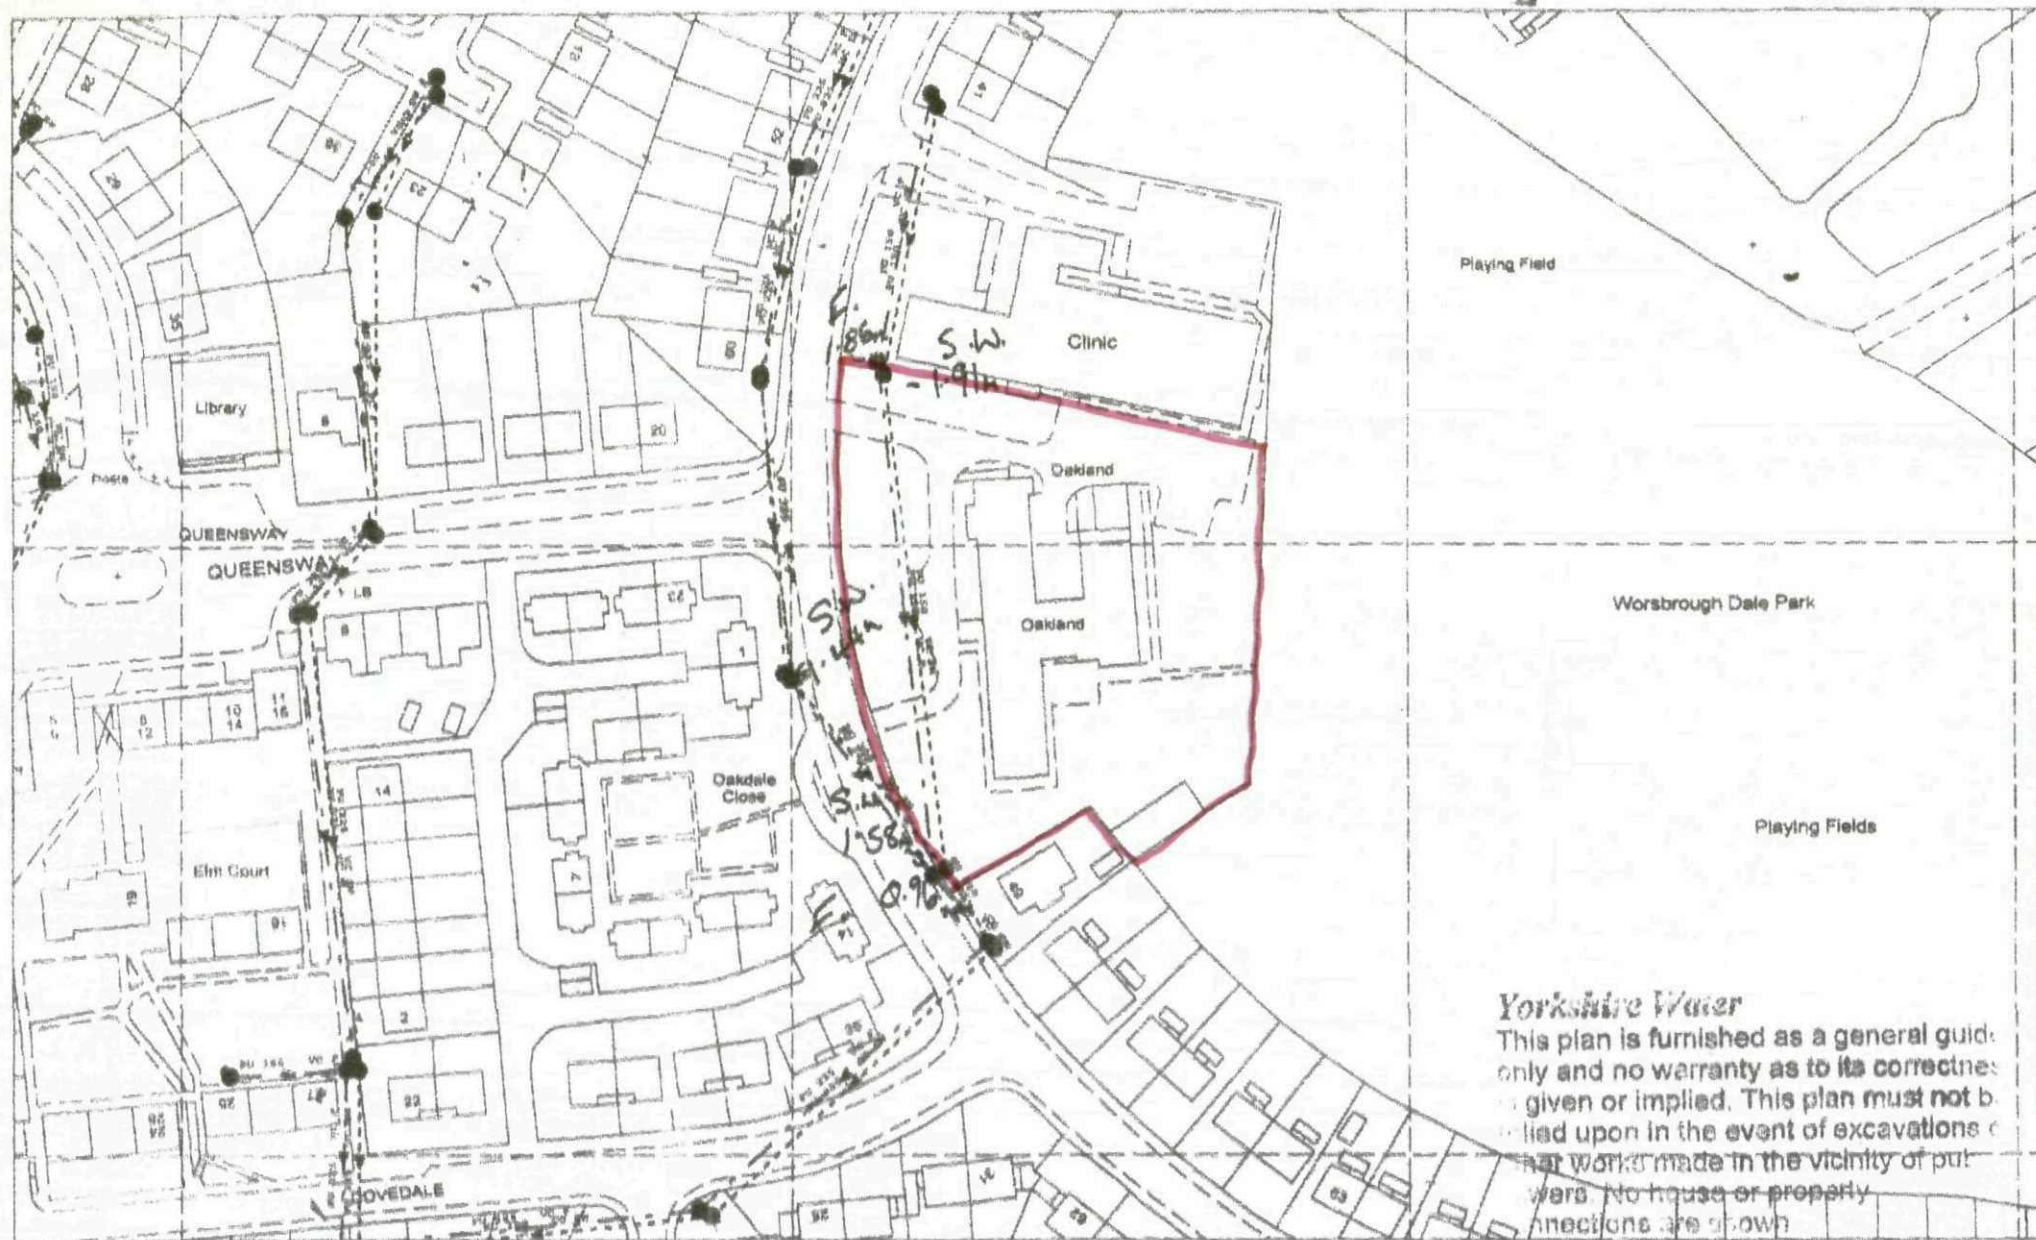

(City) Based upon Ordnance Survey map data with the permission of the Controller of Her Majesty's Stationery Office, (c) Crown Copyright. License No. WU298241

Yorkshire Water

This plan is furnished as a general guide only and no warranty as to its correctness is given or implied. This plan must not be relied upon in the event of excavations or other works made in the vicinity of public sewers. No house or property connections are shown.

Extract from Statutory Sewer Map

Location: Worsbrough Dale

Scale: 1/500 1/1000

Ref: 9009585

Source:

UPN: Undefined

Originator: