



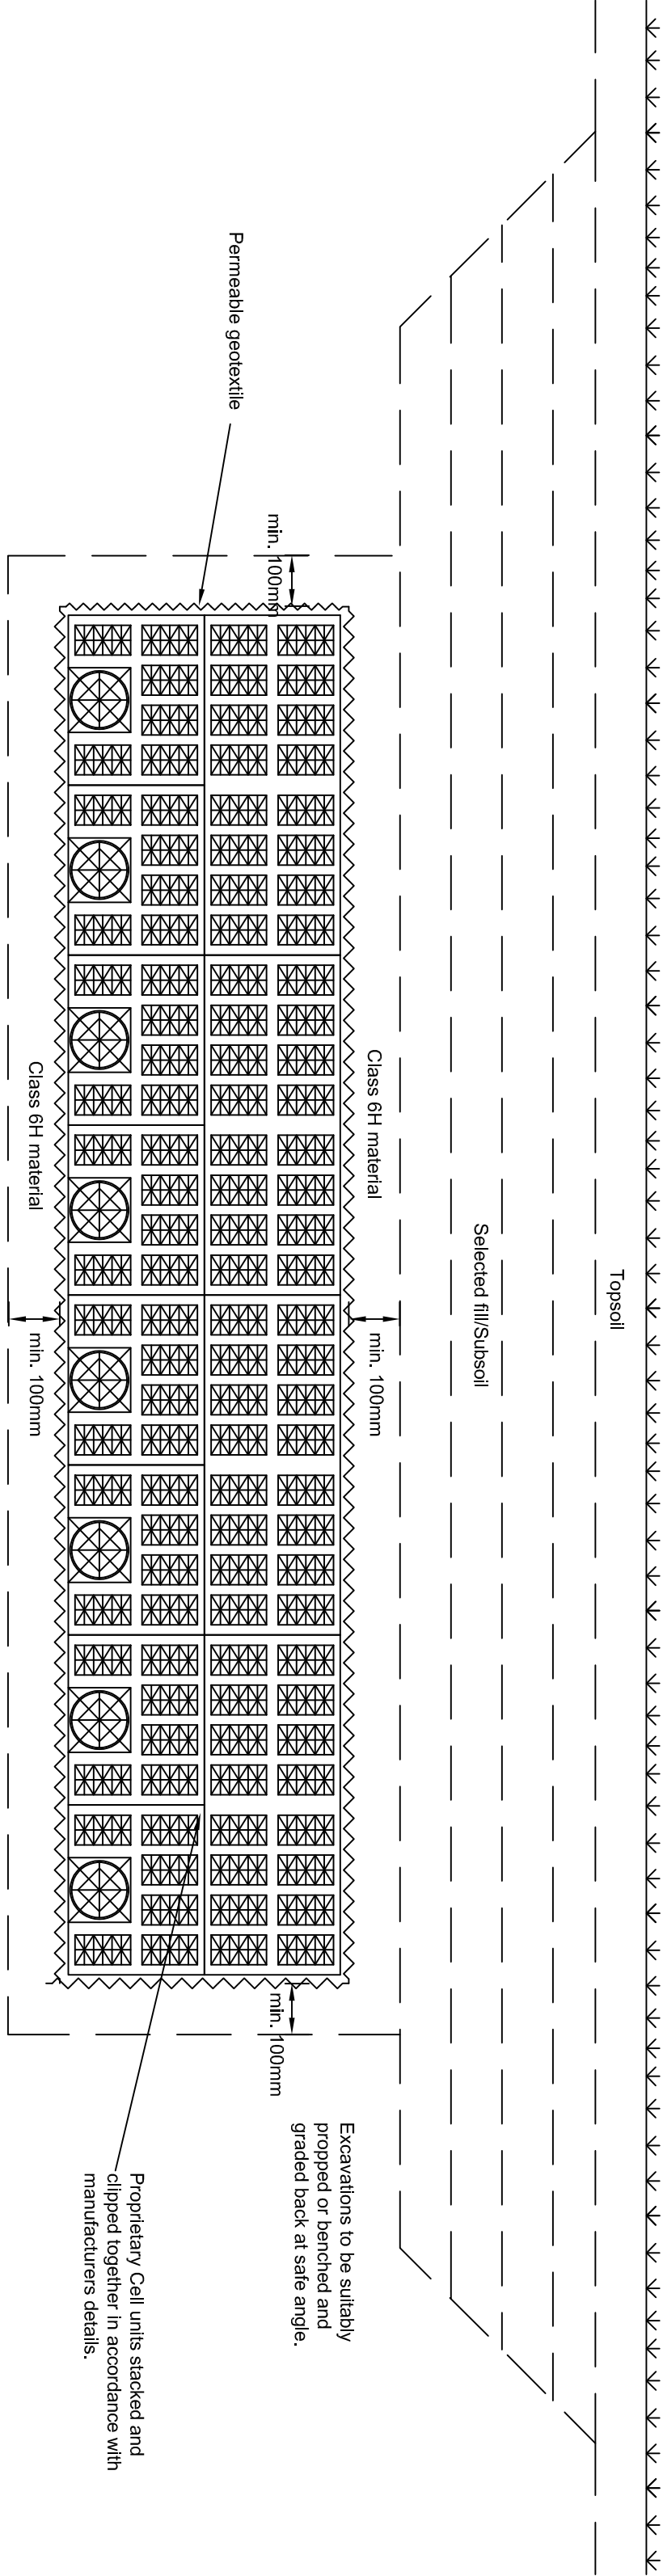

Typical Cell Unit Soakaway

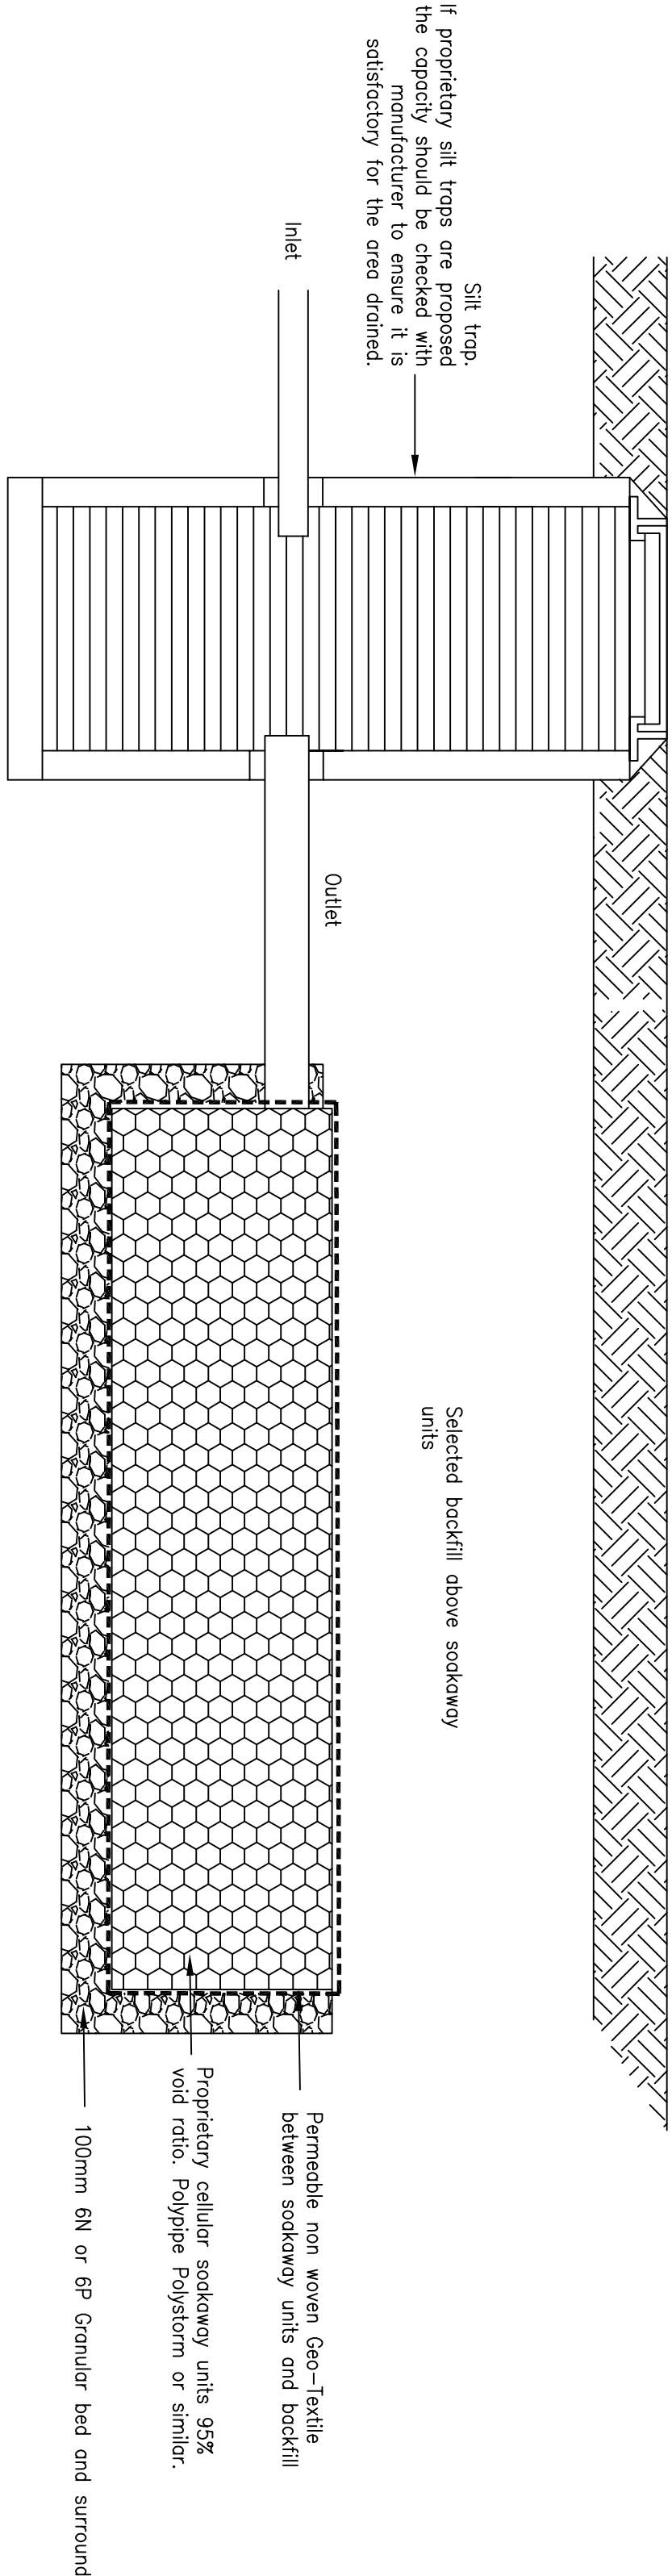

Longitudinal Section

NOTES

Soakway units to be installed in accordance with manufacturers recommendations and guidelines.

Please refer to drainage drawing for invert levels and sizes.

Rev	Details	Date	Drawn	CHK
Developments by Boutique				
Heysham Green				
Monk Bretton, Barnsley				
Domestic Soakaway				
Typical detail				
Dwg No. : STE/19/20/02				
Date : 4-10-19				
Scale : Not to scale				
Copyright © Shaun Tonge Engineering				
SHAUNTONGE ENGINEERING				
11 Beaumont Road, Wortwell, Barnsley, S71 0SA				
Tel: 01226 765820, Mobile: 07768 278070, Email: Shaun@shauntongeengineering@btconnect.co.uk				