


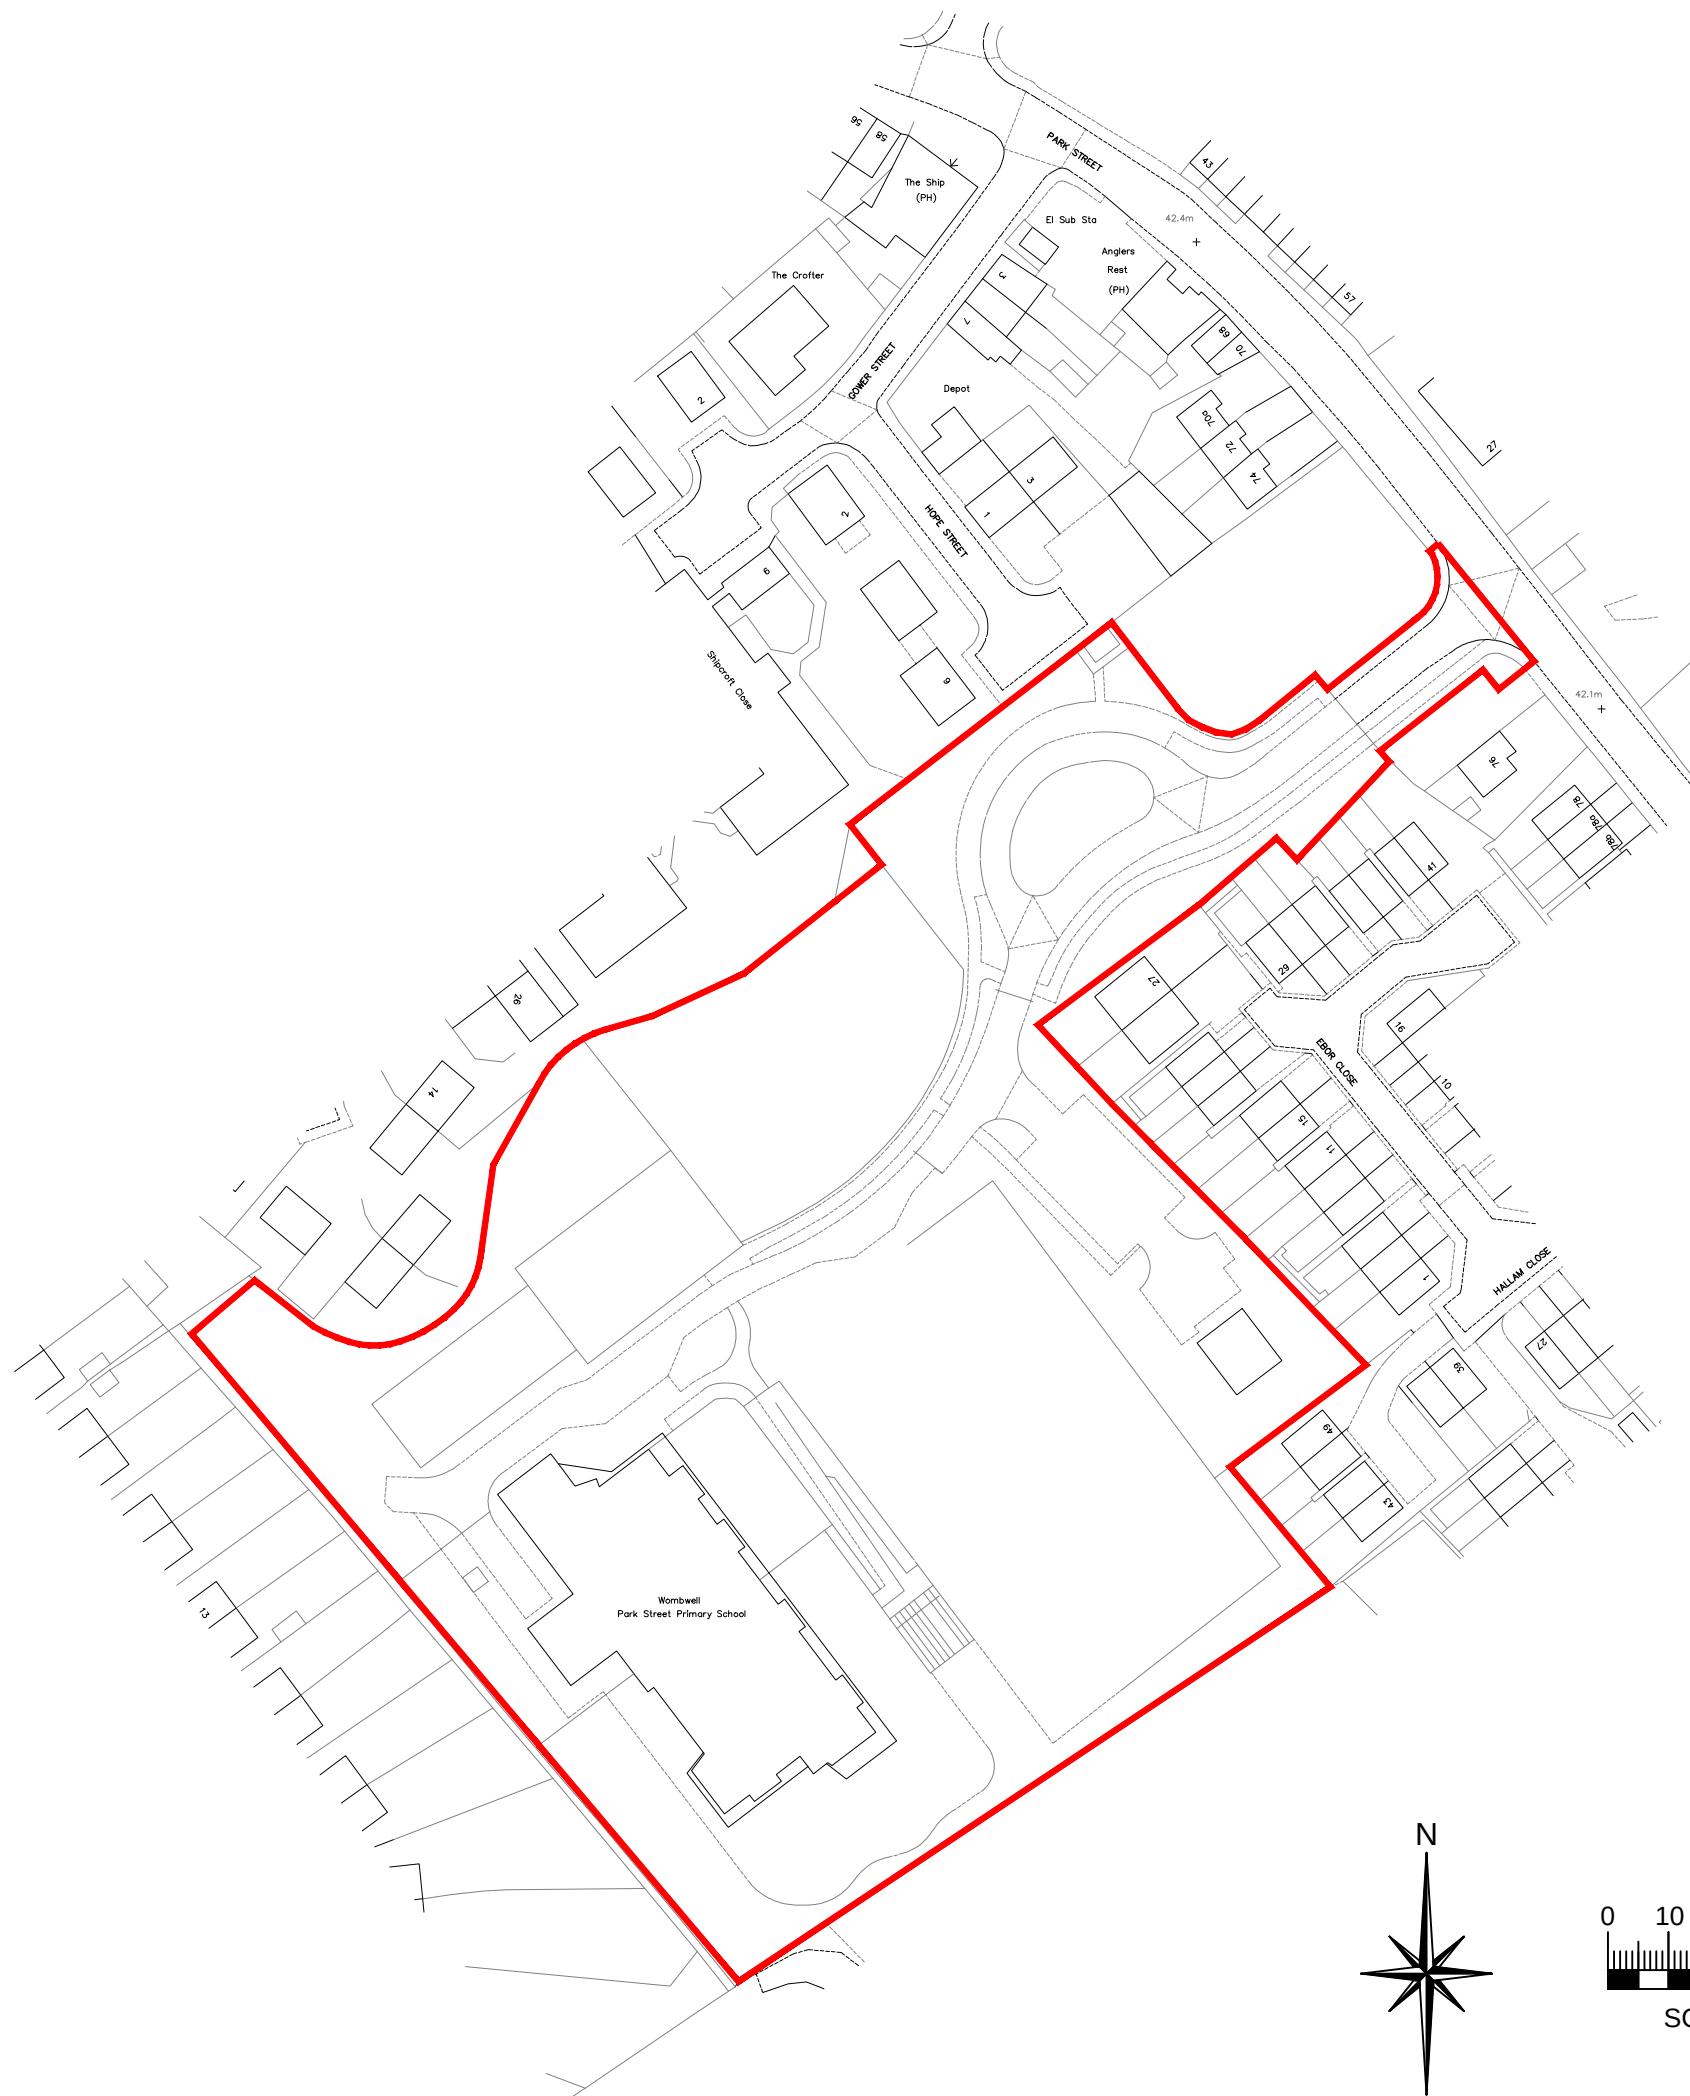

Revision: A Date: 07.08.15 Drawn: MJ Checked: S. Lonie
Site Boundary Indicated

PLANNING ISSUE

Wombwell Park Street Primary

Site Location Plan

Location:
Park Street, Wombwell
Barnsley, S73 0HS


Client:
PINNACLE

Job No:	Drawing No:	Revision:	Scale:
3916-009	PL01	A	1:1250 @ A3
Date: 30.07.15	Drawn: MJ	Checked: S. Lonie	
CAD Ref: 3916-009/CAD/PROJECT DRAWINGS/[3] DRAWING ISSUES/[3] PLANNING			

NATSON BATTY
ARCHITECTS

Shires House, Shires Road
Guiseley, Leeds LS20 8EU
Leeds | Loughborough

T: 01943 876 665
E: enquiries@watsonbatty.com
W: www.watsonbatty.com

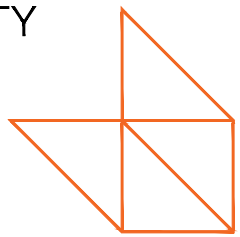

FUTURE BUILT

Note: Do not Scale from this drawing. All dimensions to be checked on site