Any modifications to the drawing or use of alternative items to those specified must be agreed with Virgin Media's local planning department


Reproduction from the Ordnance Survey map by Virgin Media with permission of Ordnance Survey on behalf of the Controller of Her Majesty's Stationary Office © Crown Copyright Virgin Media (100019209)

CIVILS		FIBRE	
Planned 1w	As-Built 1w	Planned XXX	As-Built XXX
Duct Path with number of ways			Fibre Cable
Chamber with and without Equipment			National Network Fibre Cable
Overground and Underground Cabinet			Fibre Splice
Swept Tee and SID with number of feeds			National Network Fibre Splice
NN OO National Network / Other Operator	NN OO		

Originator	Peter Dunlop
Contact Number	07772 743 251
Issue Date	14 January 2021
Site Ref:	VM.NBU.240527 Rev 2
Site Address:	Gates Homes Ltd. Land Rear of Cross Lane, Royston, Barnsley S71 4AT

Virgin Media
280 Bartley Way
Bartley Wood Business Park
Hook
Hampshire
RG27 9UP

Internal Use Only

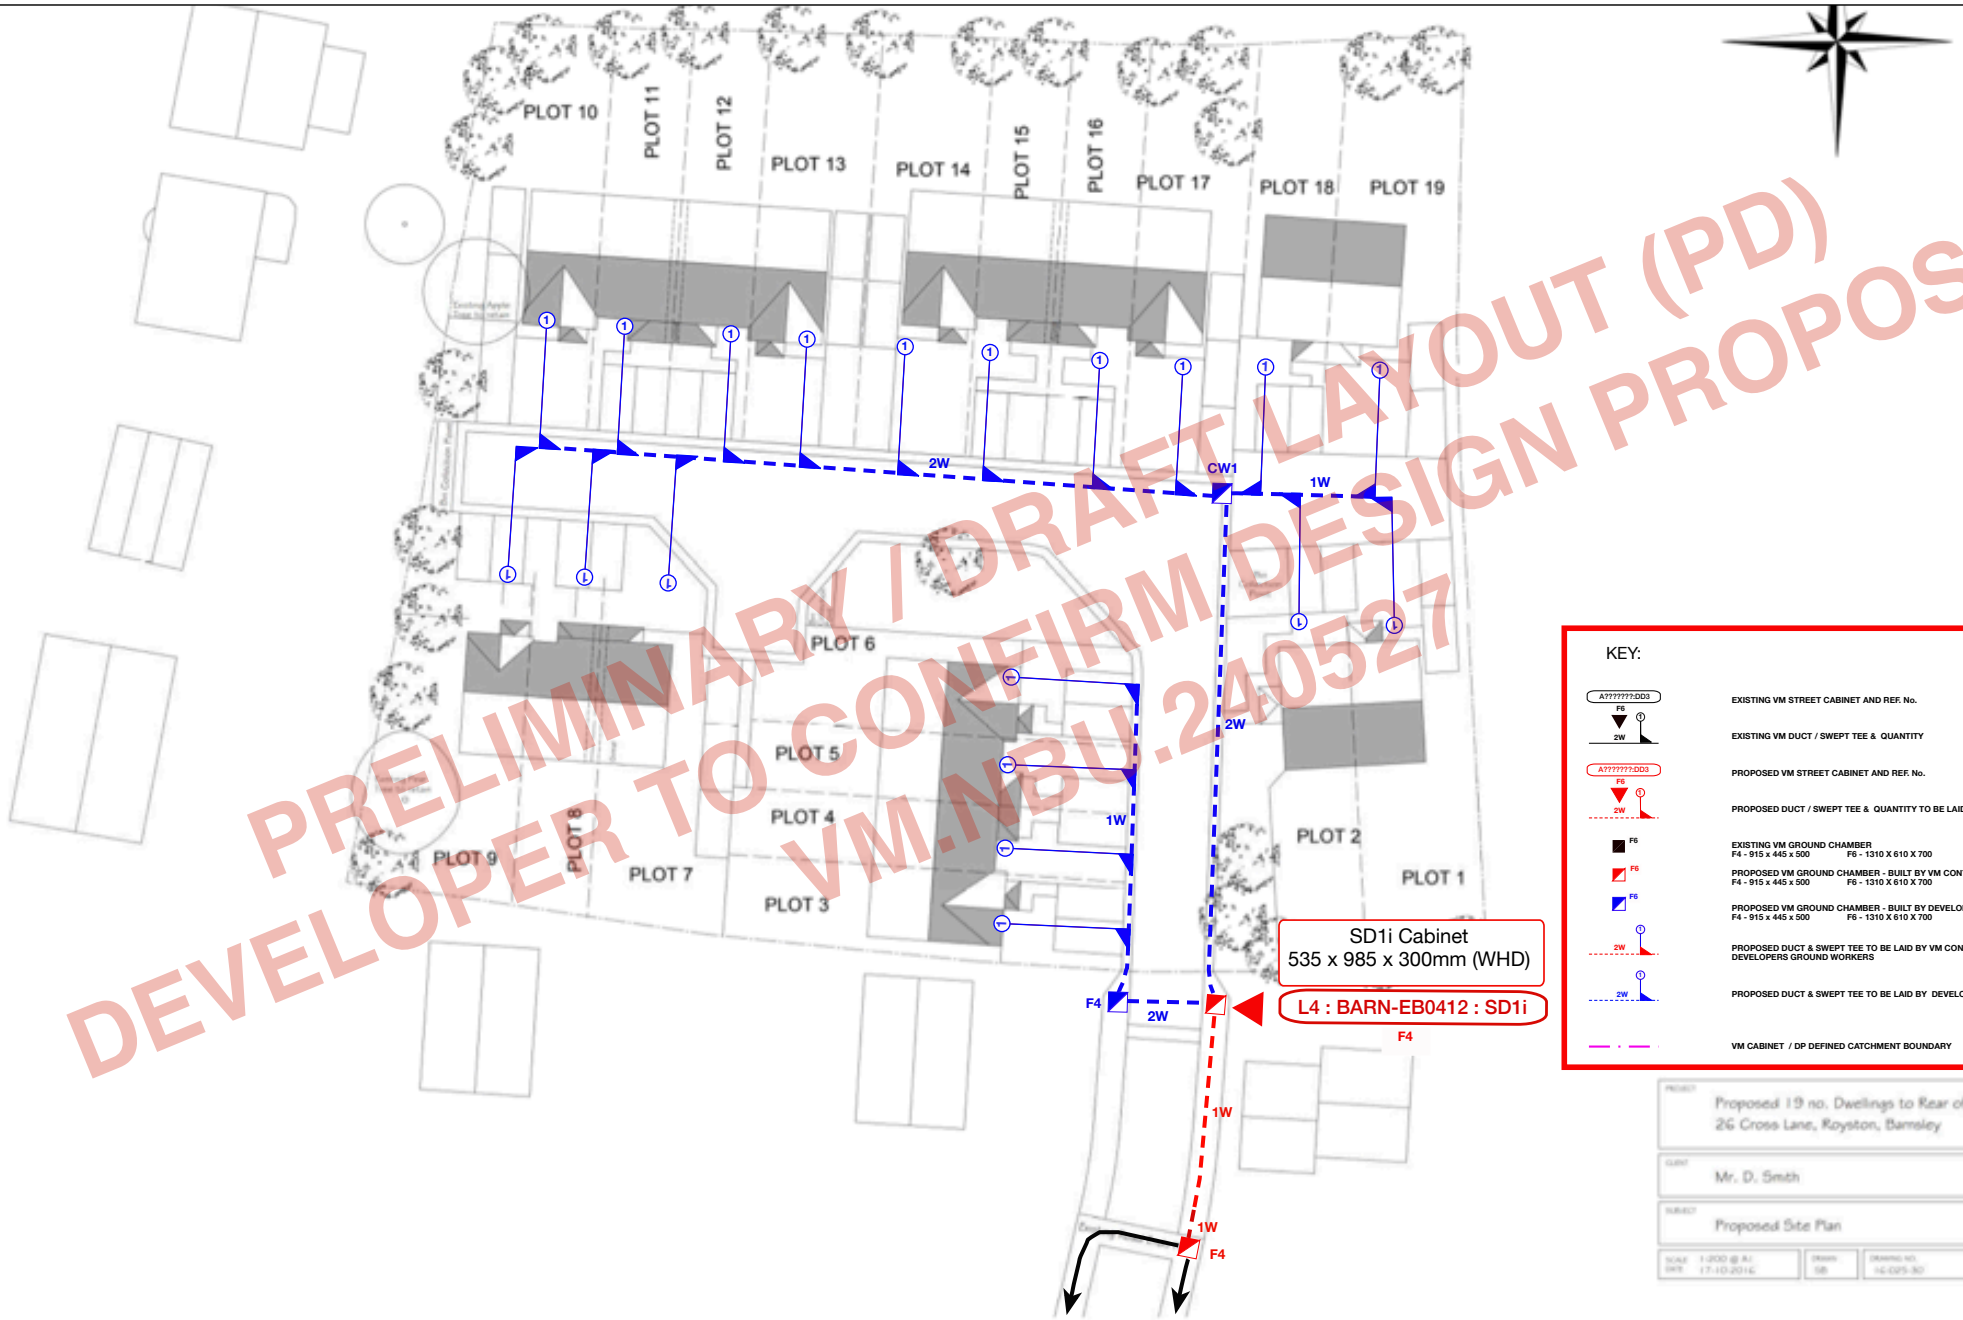

PRELIMINARY / DRAFT LAYOUT (PD)
DEVELOPER TO CONFIRM DESIGN PROPOSAL
VM.NBU.240527

KEY:

- EXISTING VM STREET CABINET AND REF. No.
- EXISTING VM DUCT / SWEPT TEE & QUANTITY
- PROPOSED VM STREET CABINET AND REF. No.
- PROPOSED DUCT / SWEPT TEE & QUANTITY TO BE LAID BY VM CONTRACTOR
- EXISTING VM GROUND CHAMBER — F4 - 915 x 445 x 500 — F6 - 1310 X 610 X 700 — F10 - 2285 x 710 x 700
- PROPOSED VM GROUND CHAMBER - BUILT BY VM CONTRACTOR — F4 - 915 x 445 x 500 — F6 - 1310 X 610 X 700 — F10 - 2285 x 710 x 700
- PROPOSED VM GROUND CHAMBER - BUILT BY DEVELOPERS GROUND WORKERS — F4 - 915 x 445 x 500 — F6 - 1310 X 610 X 700 — F10 - 2285 x 710 x 700
- PROPOSED DUCT & SWEPT TEE TO BE LAID BY VM CONTRACTOR AND TEE TO BE EXTENDED BY DEVELOPERS GROUND WORKERS
- PROPOSED DUCT & SWEPT TEE TO BE LAID BY DEVELOPERS GROUND WORKERS
- VM CABINET / DP DEFINED CATCHMENT BOUNDARY

Proposed 19 no. Dwellings to Rear of 26 Cross Lane, Royston, Barnsley

Mr. D. Smith

Proposed Site Plan

SBP ARCHITECT
46 Jenkin Road
Horbury
Wakefield
West Yorkshire
WF4 6DT
TEL: (01924) 277356