




SECTION A - AA

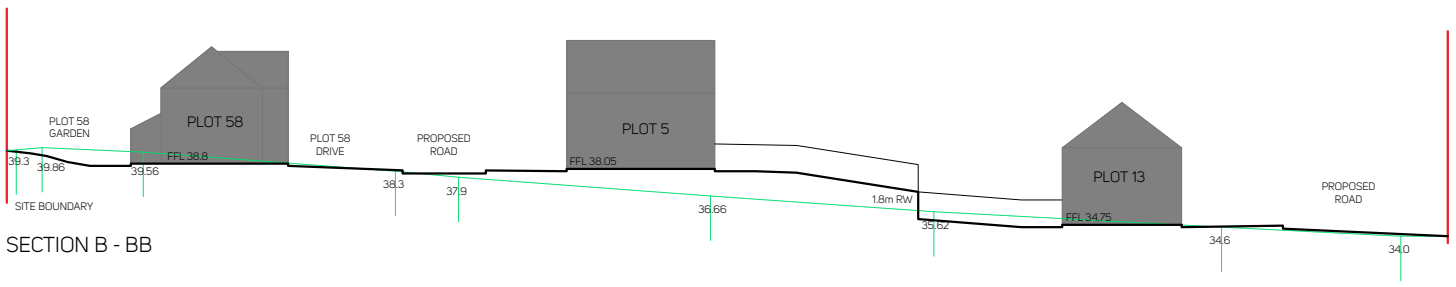


SECTION B - BB

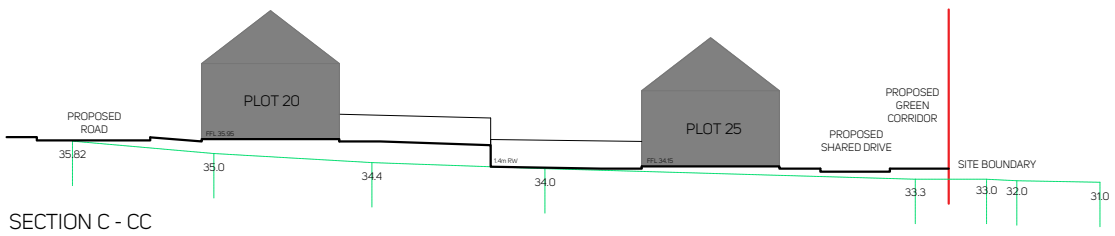

SECTION C - CC

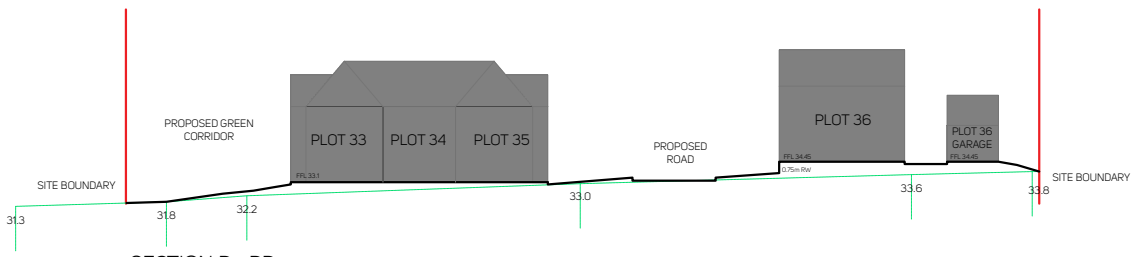

SECTION D - DD

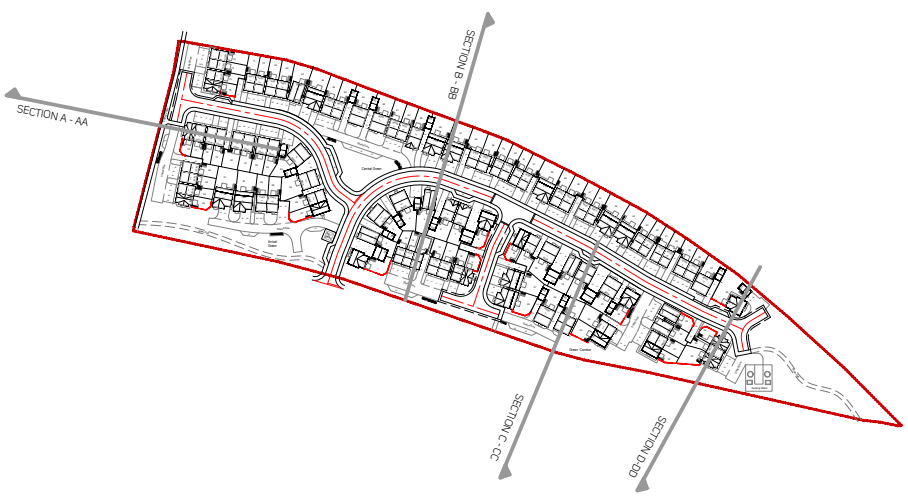

Key

- Existing dwelling
- Proposed dwelling
- Site application boundary
- Proposed topography
- Existing topography

0 5 10 m

honey

nineteen47
CHARTERED TOWN PLANNERS & URBAN DESIGNERS

Project
Barnburgh Lane, Goldthorpe

Drawing Title
Site Sections

Project Code	Drawing Nr	Rev	Drawing Scale
n1982	300	-	1:200 @ A3