




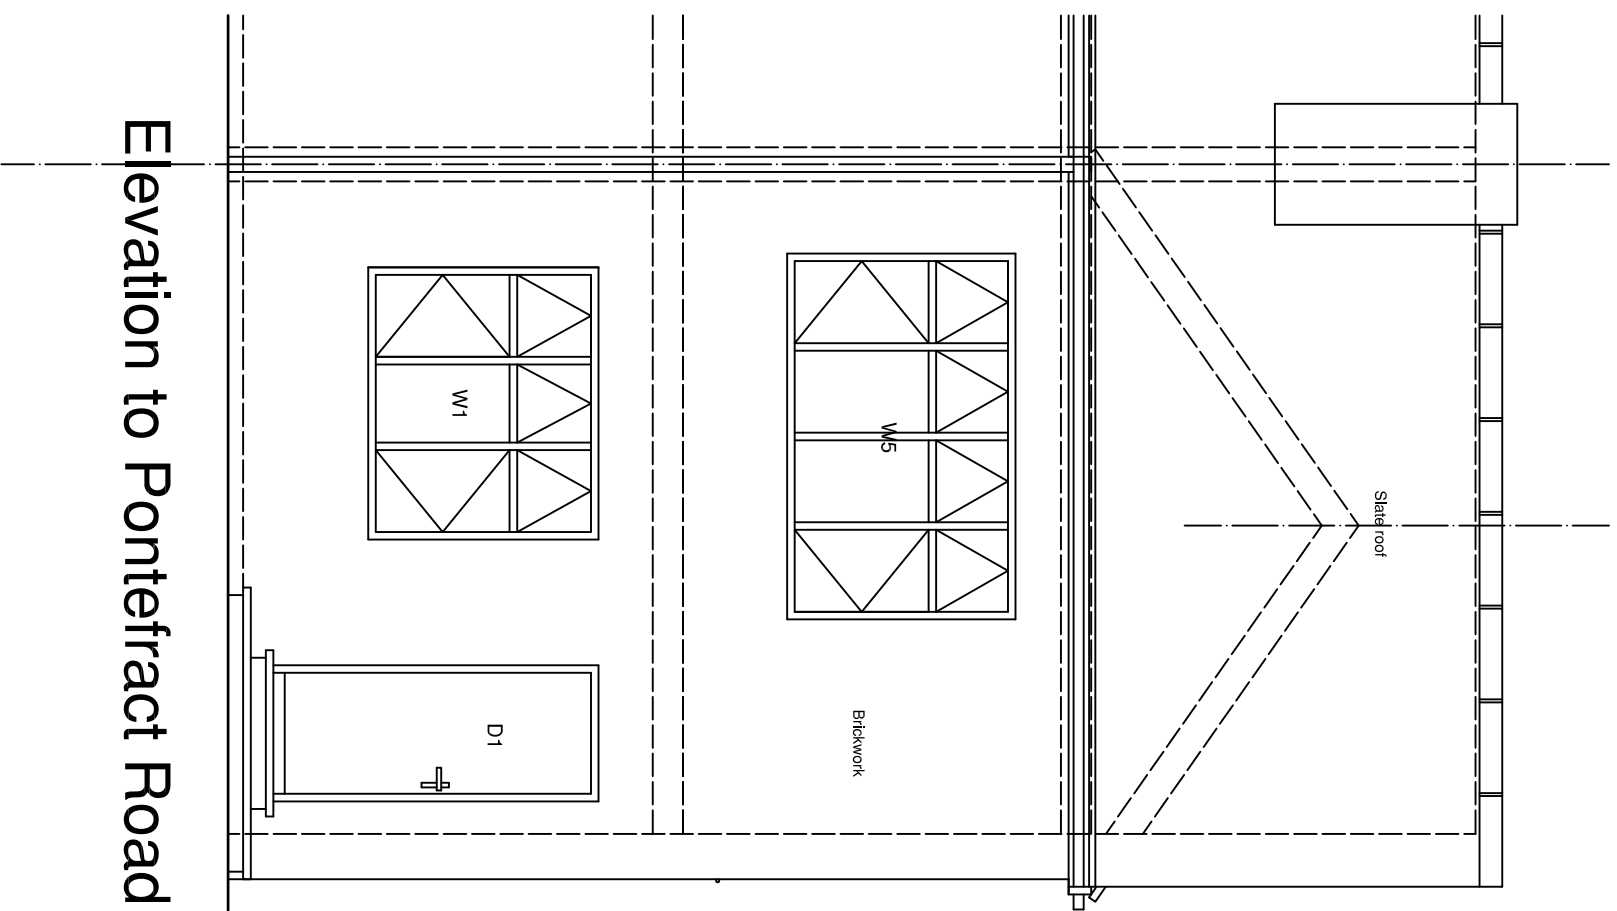


Elevation to Pontefract Road

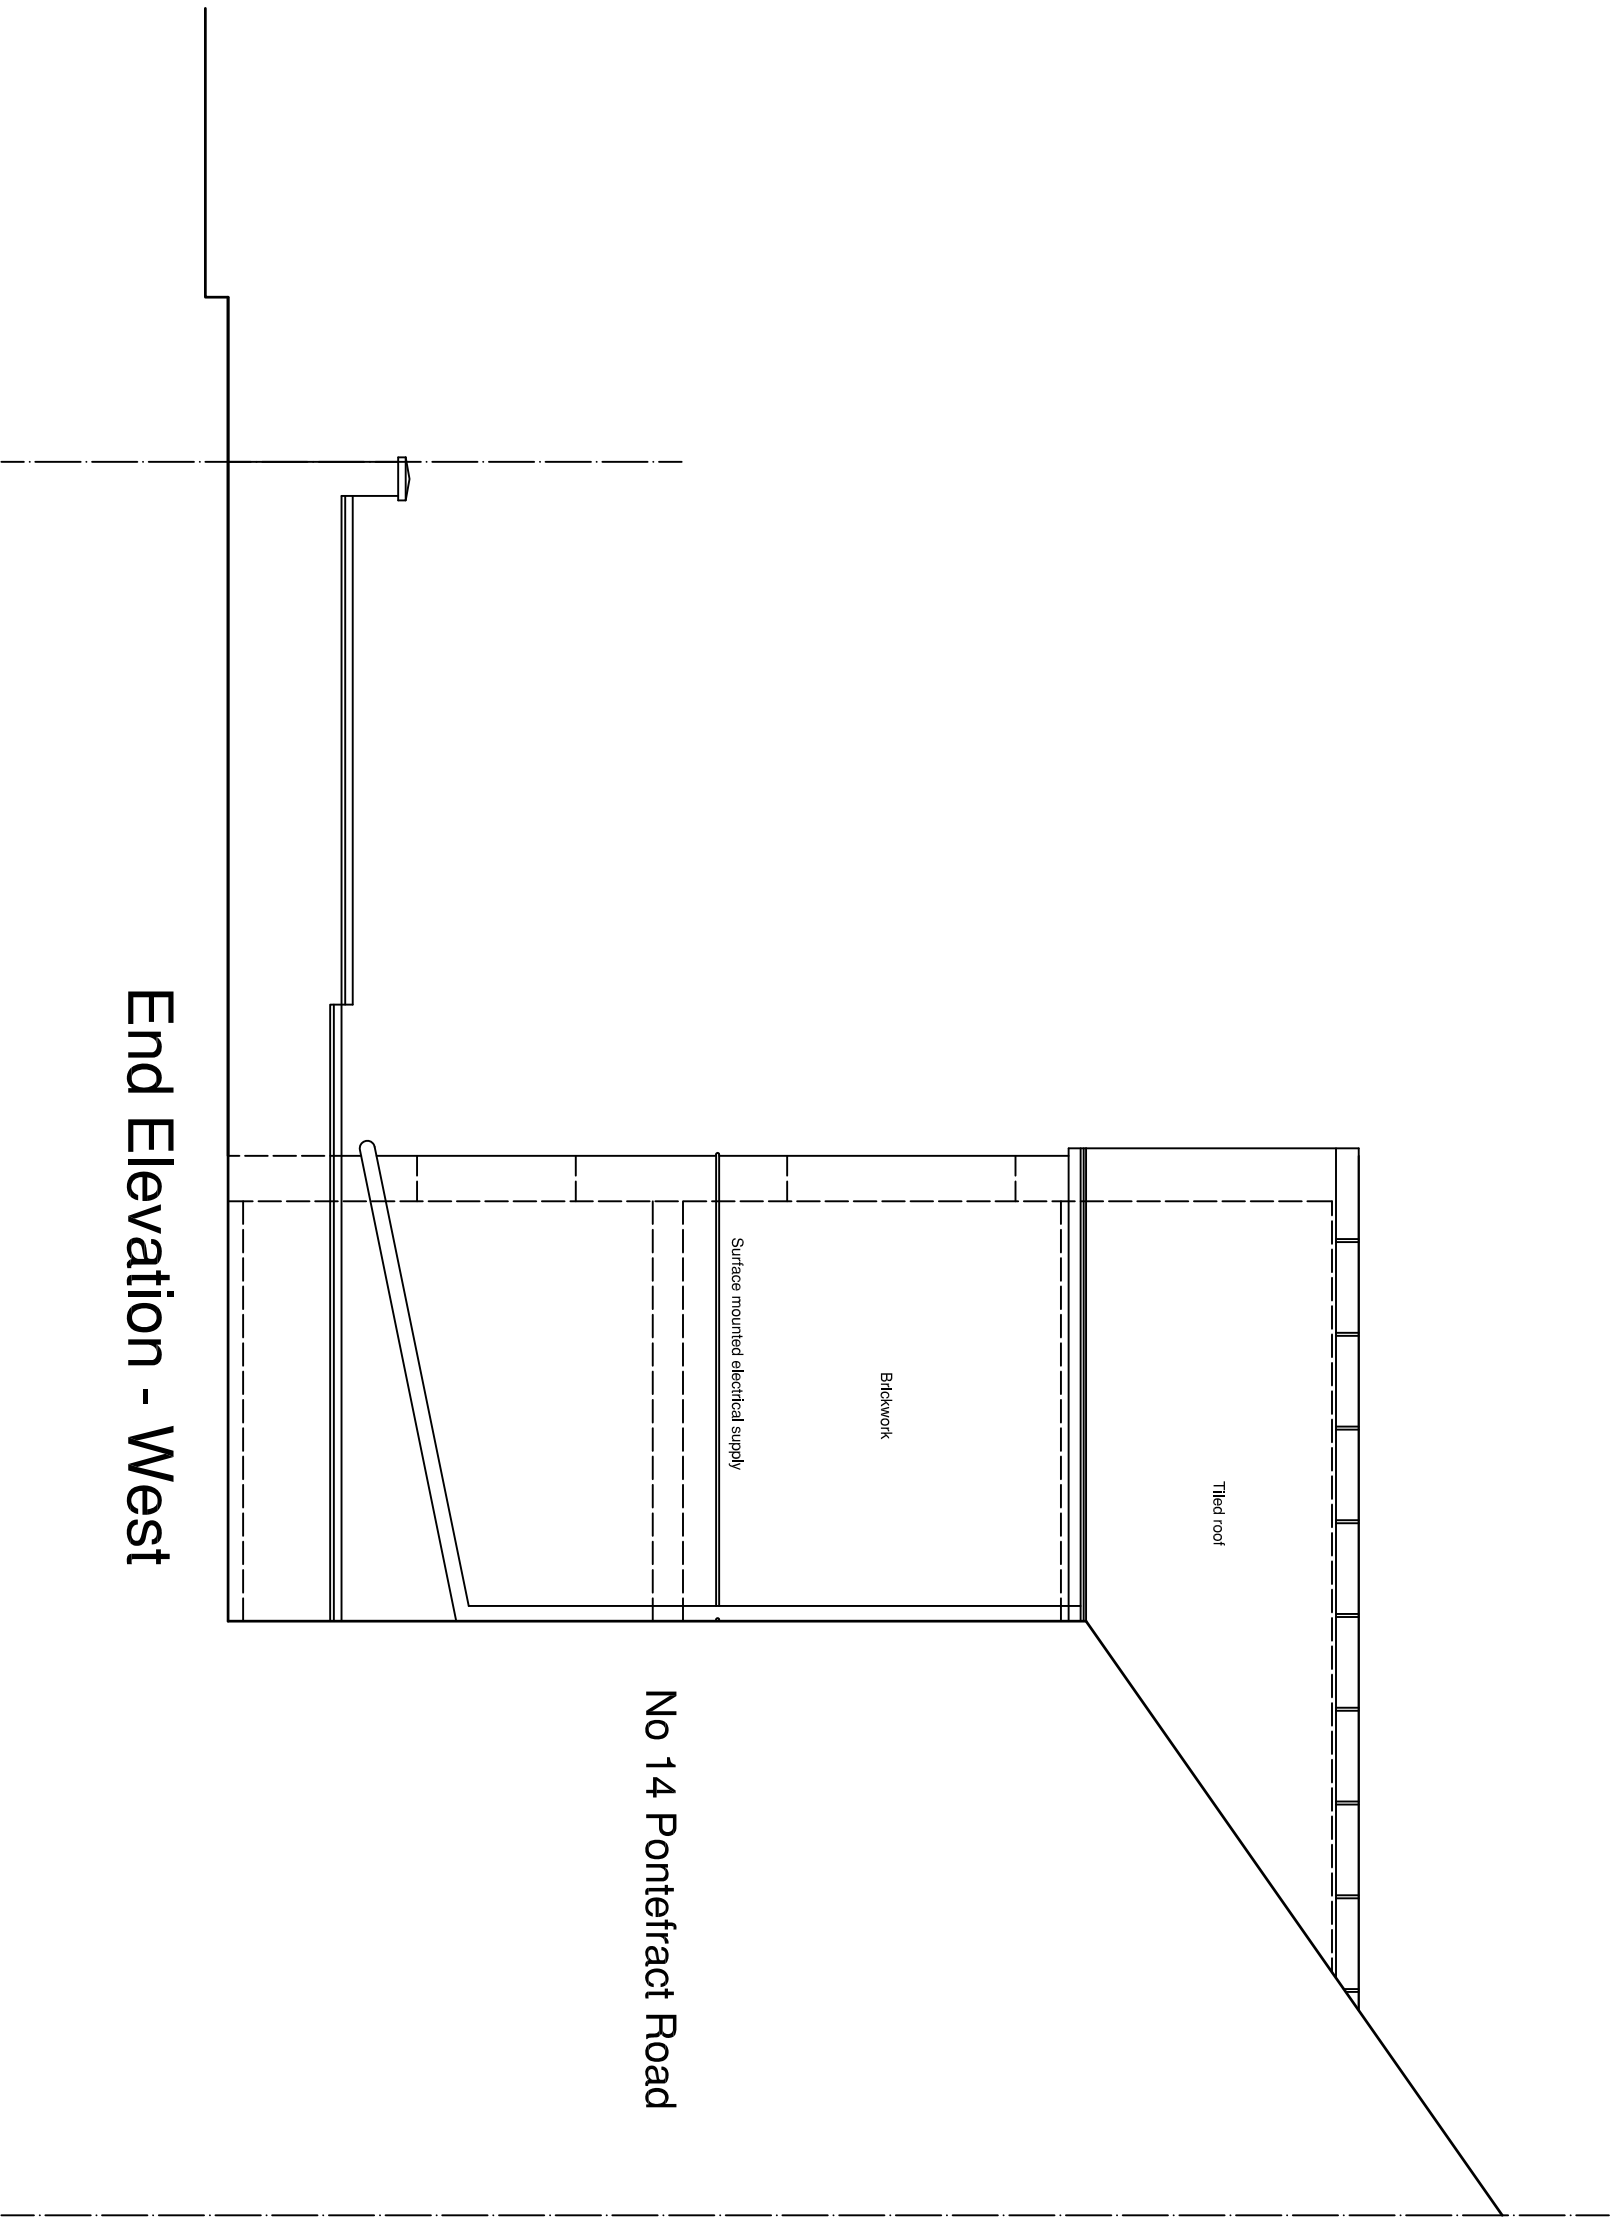

End Elevation - West

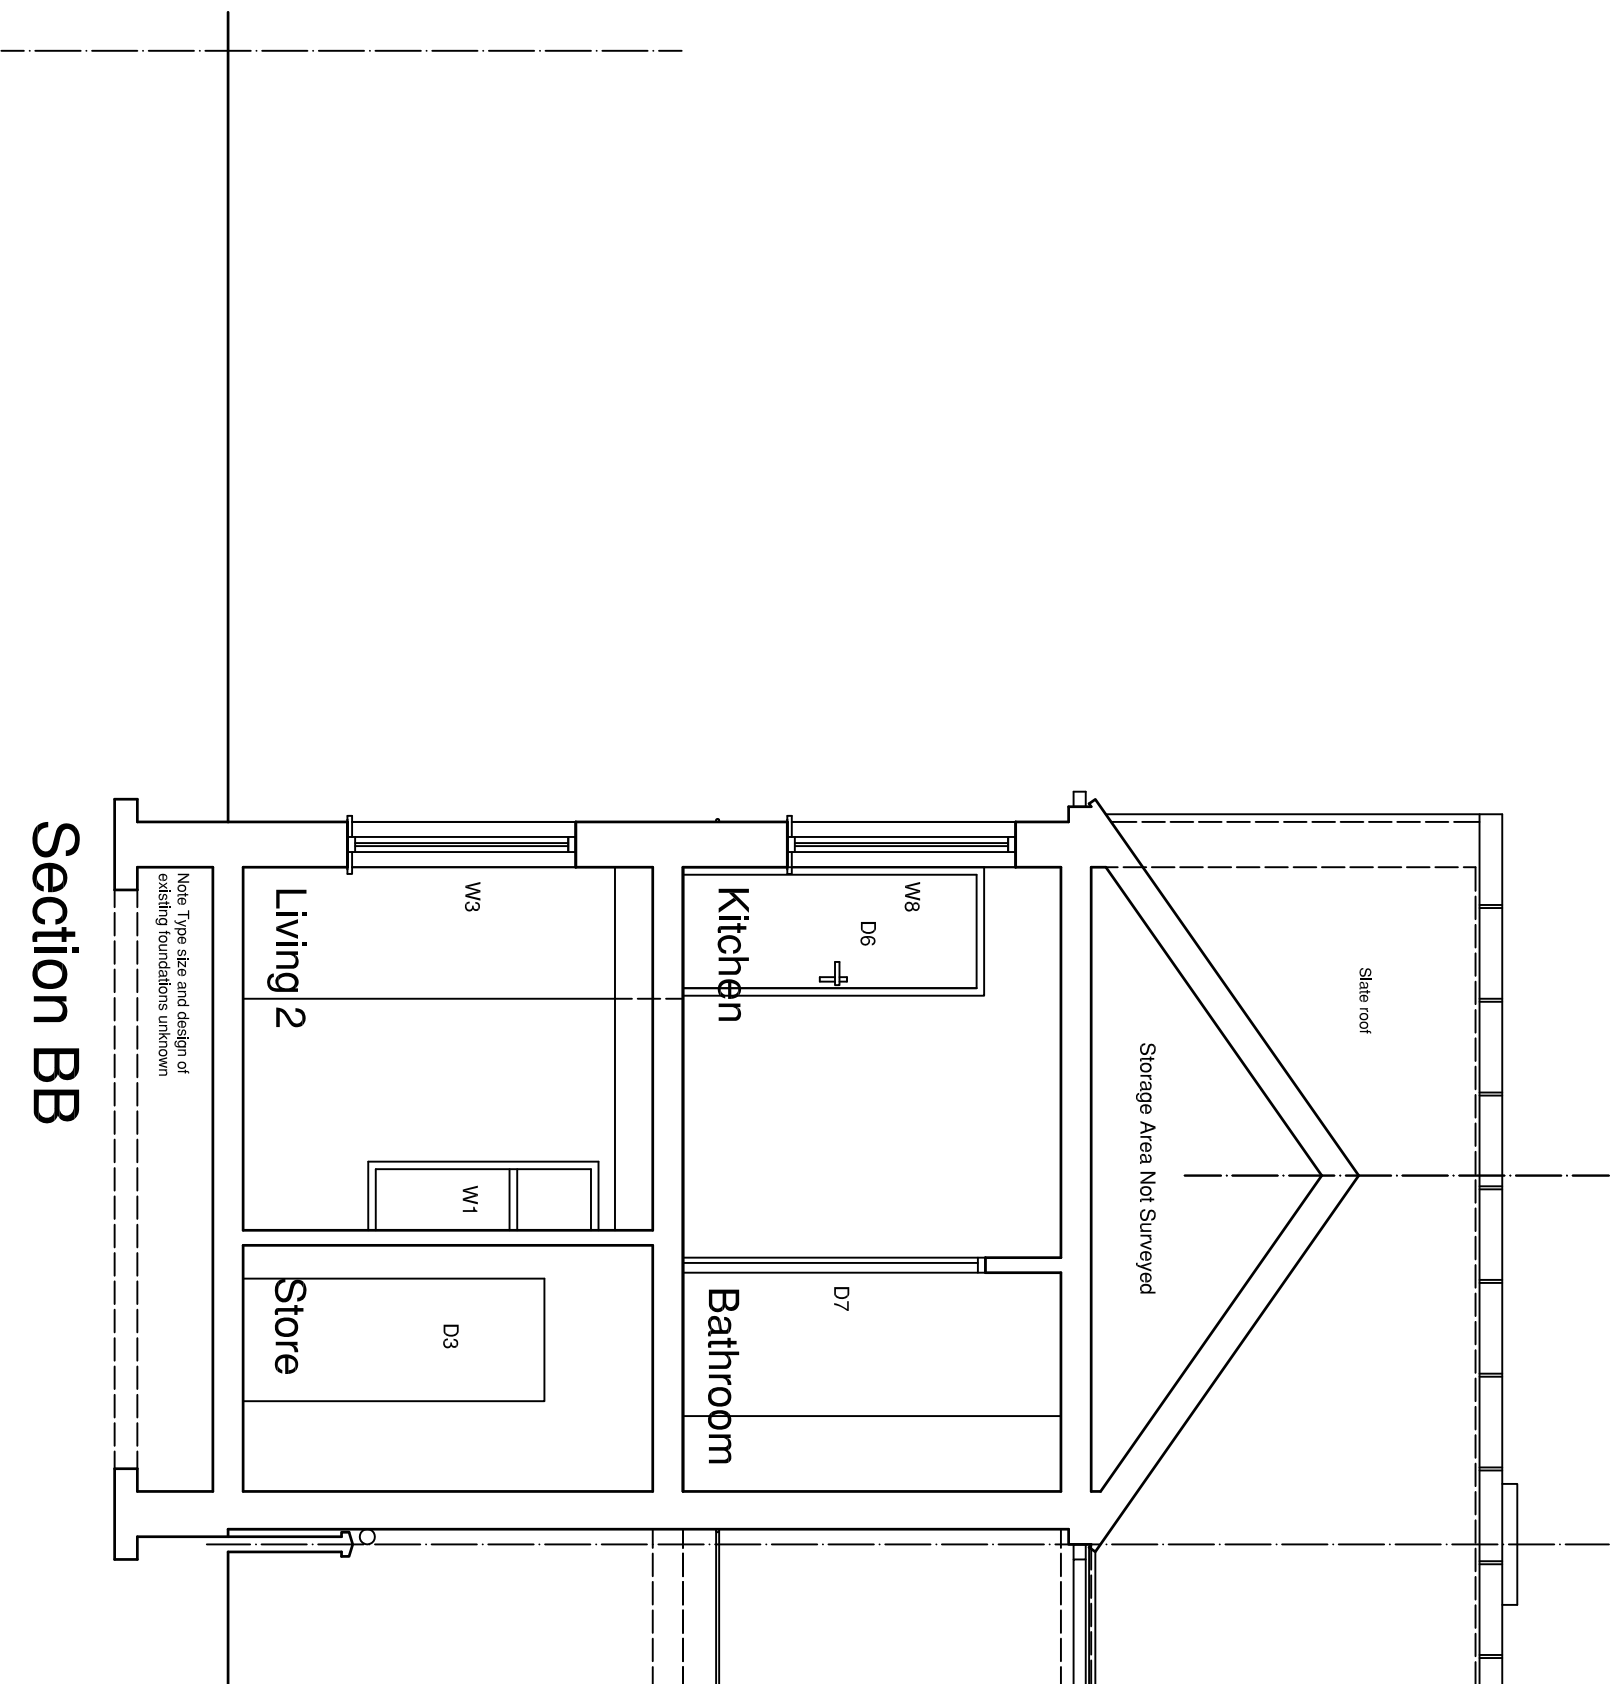

Section BB

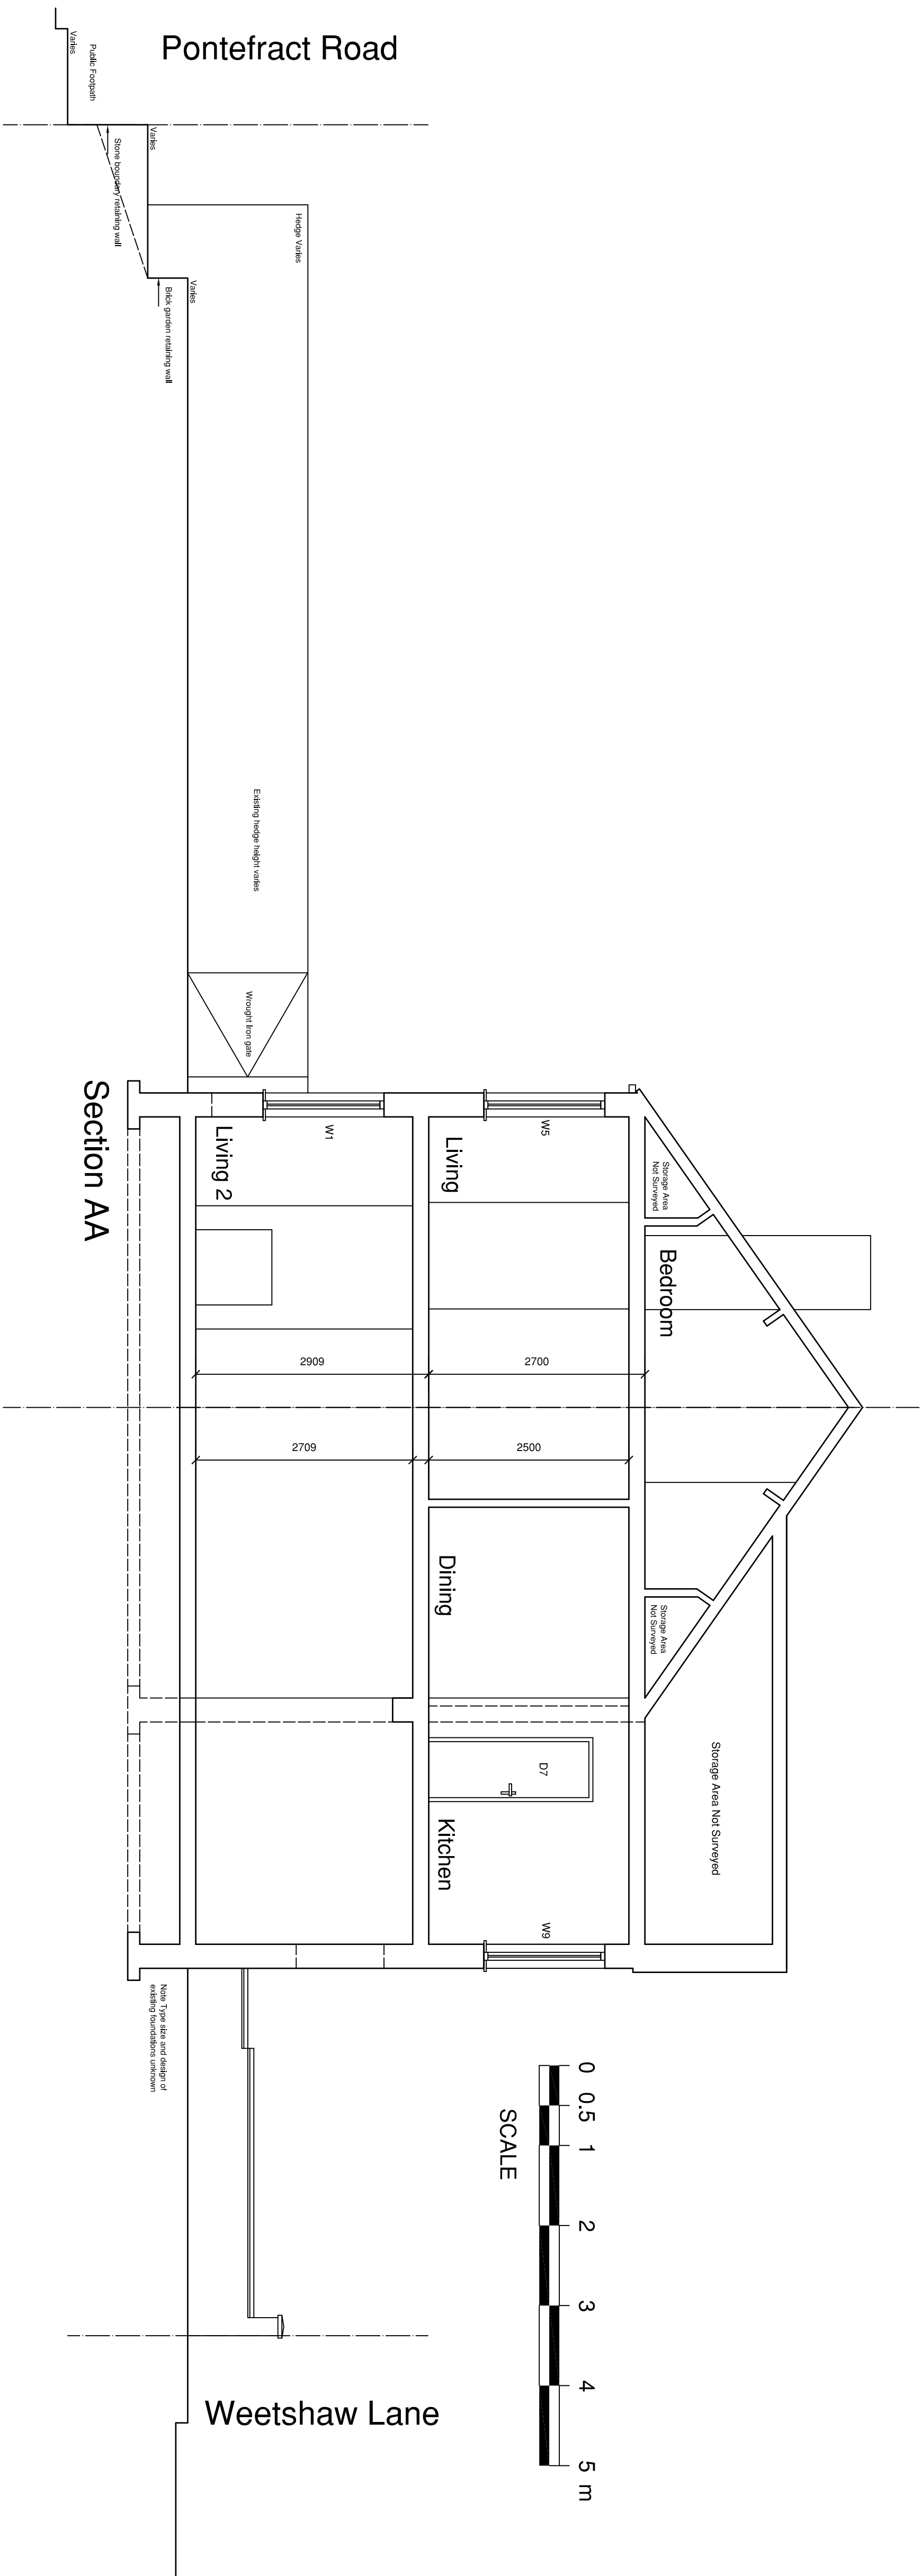

Section AA

B	14.11.14	As submitted for planning & building regulation approvals
A	04.10.14	General Update
Rev	Date	Notes

GRAHAM WILLIS
Chartered Architect

33 The Green, Town Street, Gildersome, Leeds LS2 7AB
Telephone 0113-2520310 ~ Email info@wills-architects.co.uk
www.wills-architects.co.uk

Proposed Single Storey Side & Rear Extension
To No 12 Pontefract Road, Sharncliffe, Barnsley, S72 8QP
For Mrs M. Allen

Existing Plans - Sections & Elevations

DATE	Sept 2014	1:50
Original Drawing Size - A1		

Draft Not For Construction Purposes

JOB No 1035	DRAWING No 110	REVISION B
-----------------------	--------------------------	----------------------