




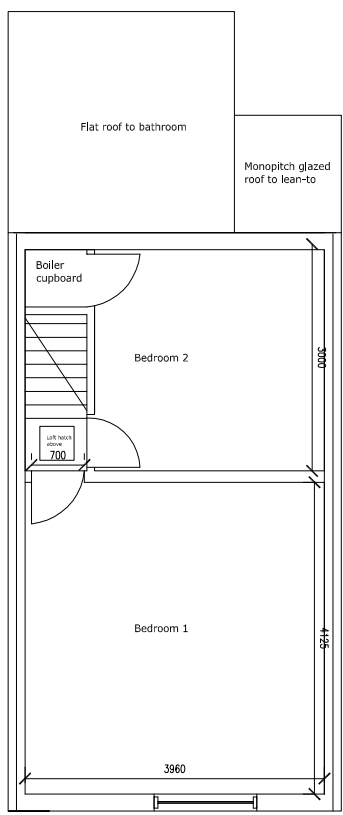


First floor plan

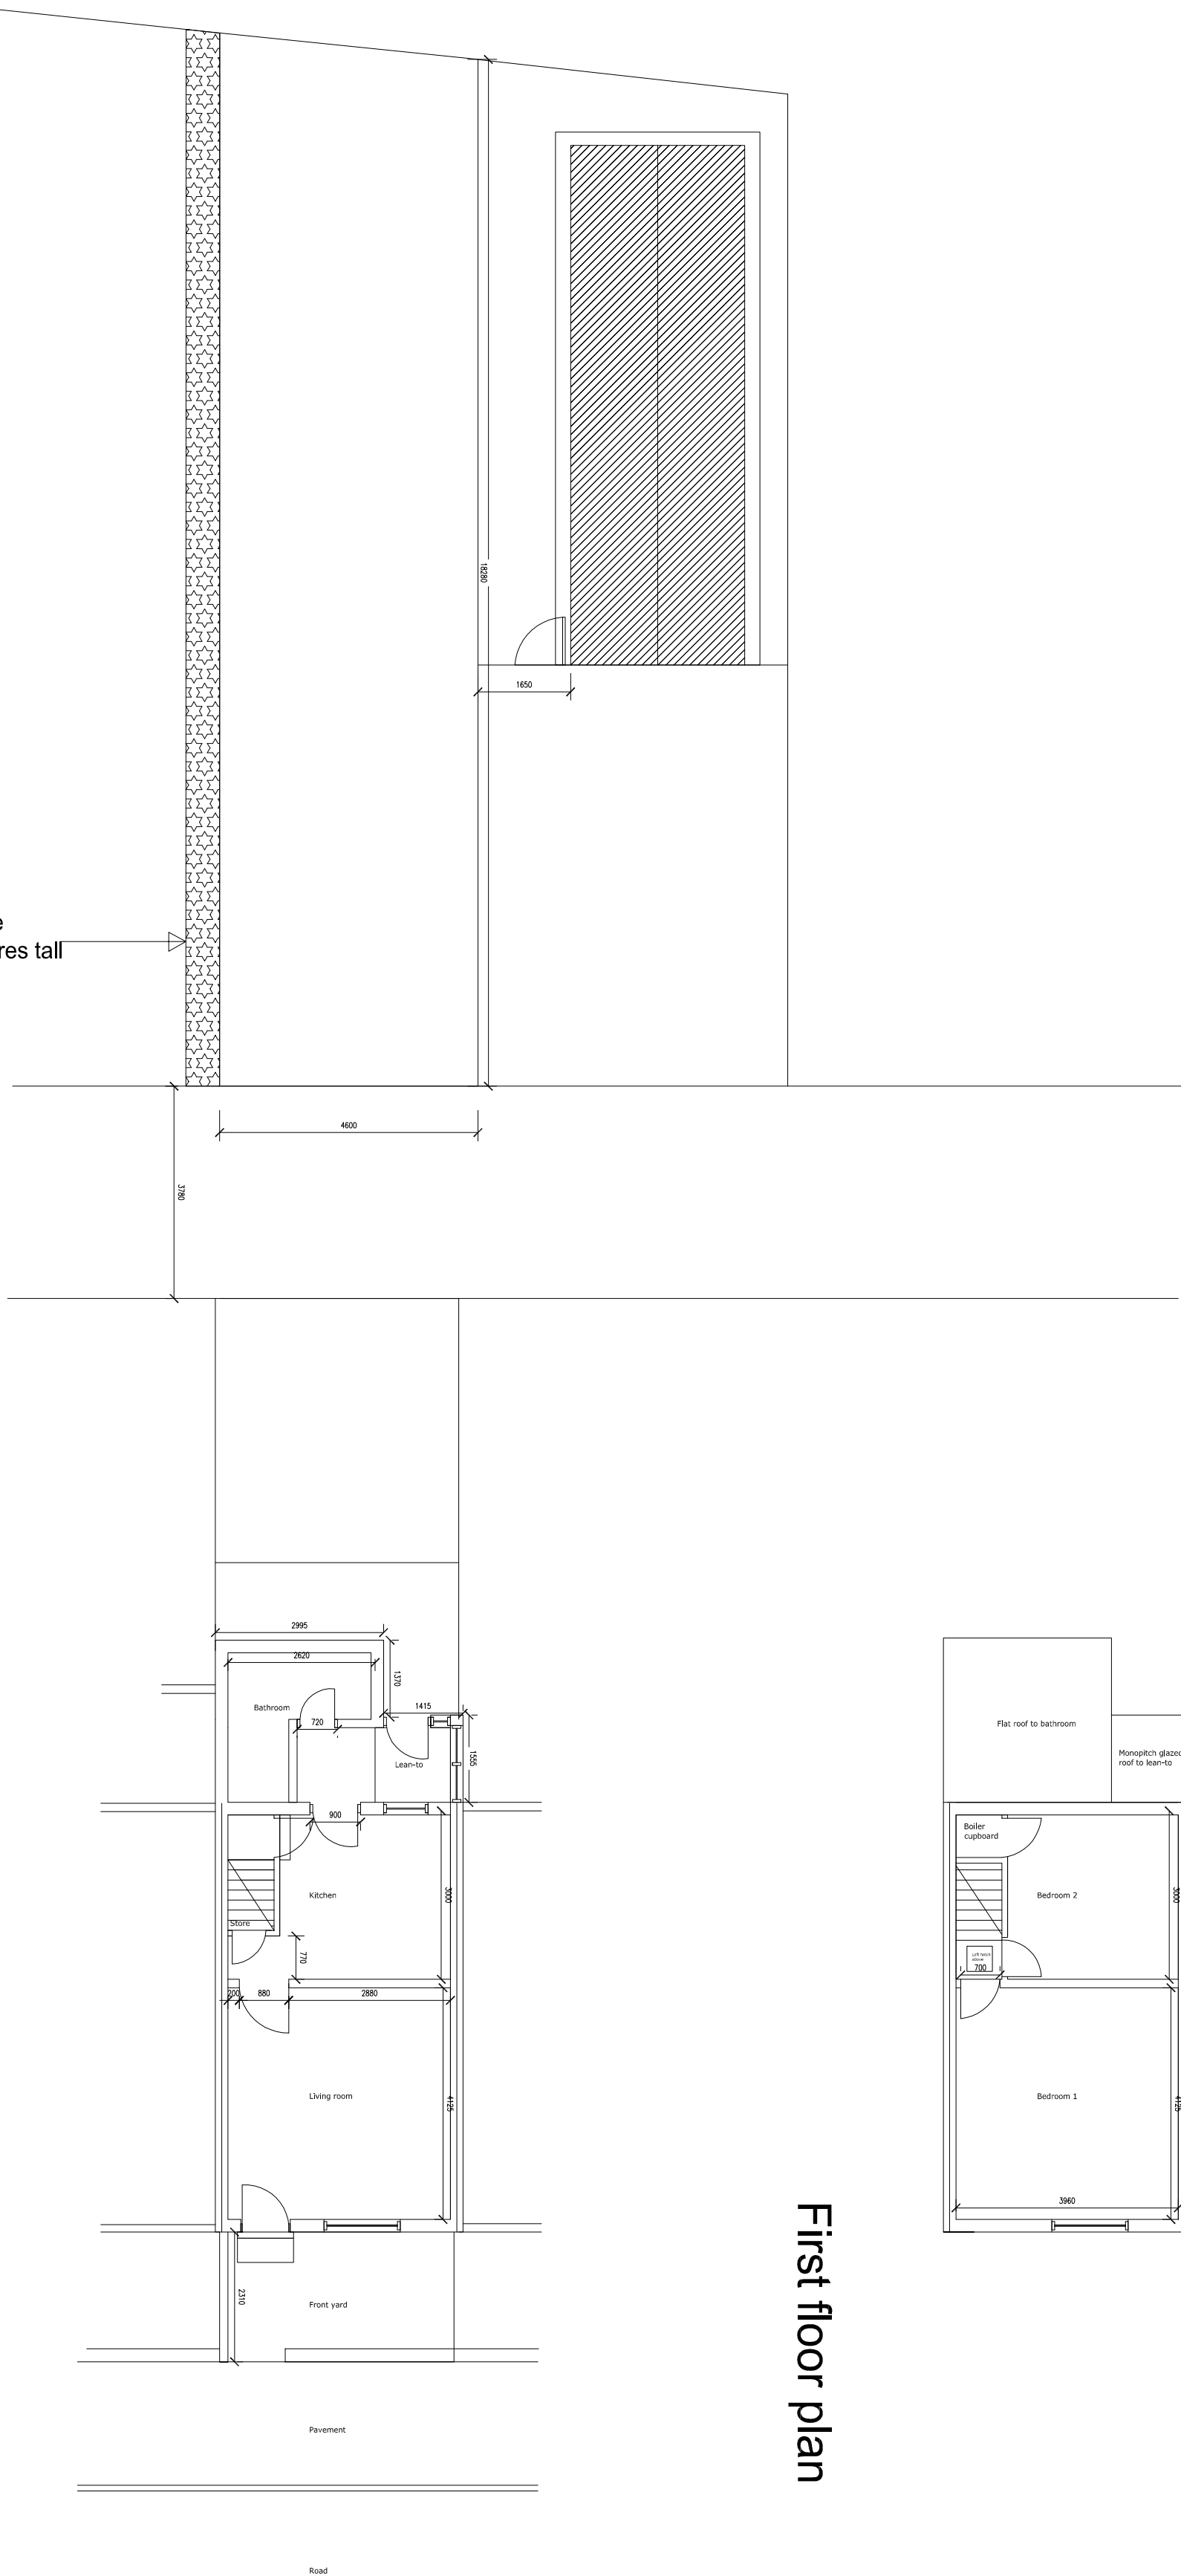

Ground floor plan

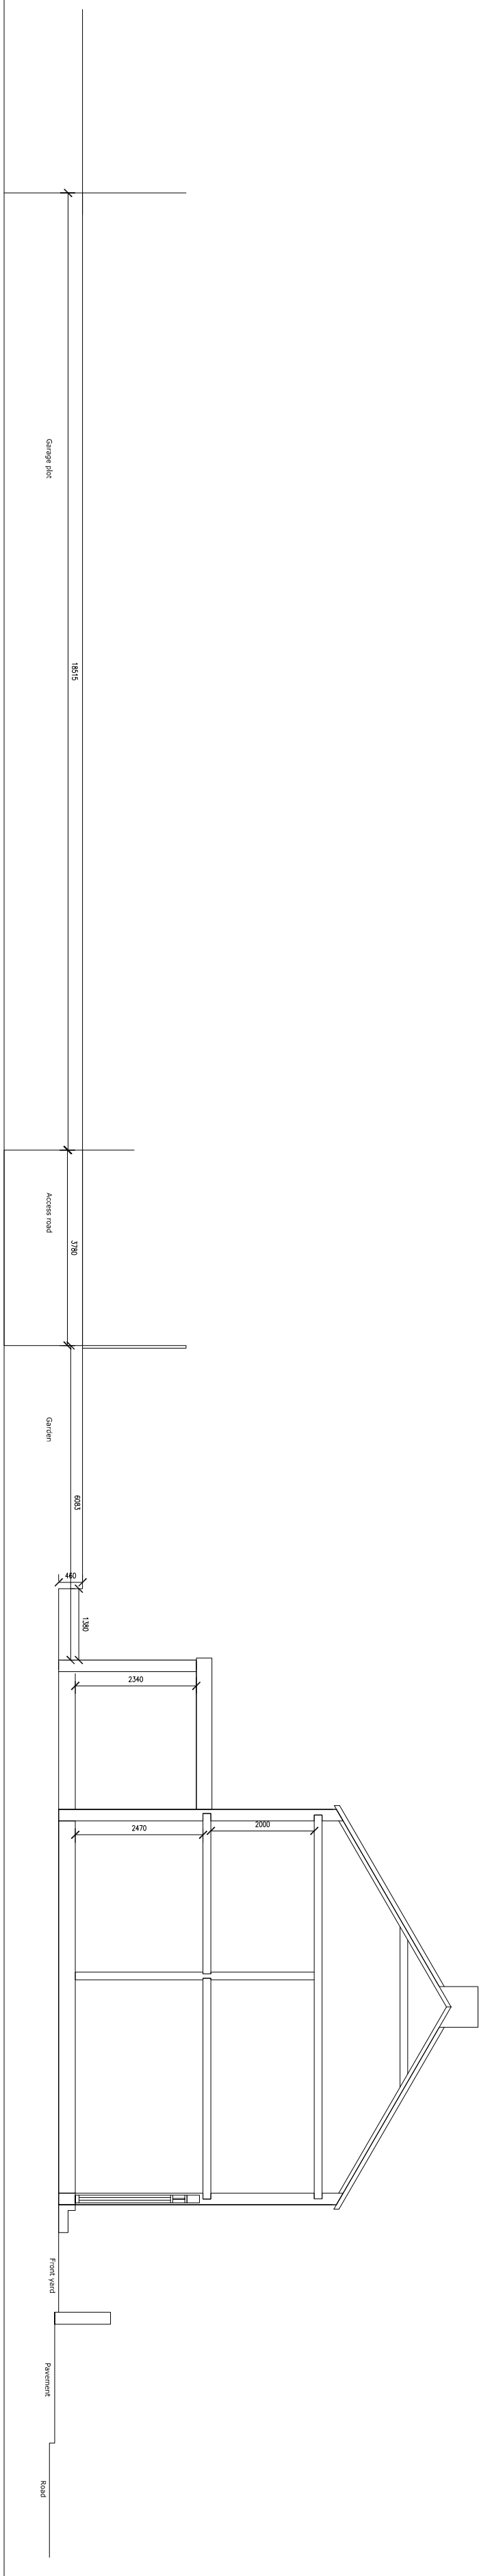

Section through house and land at back

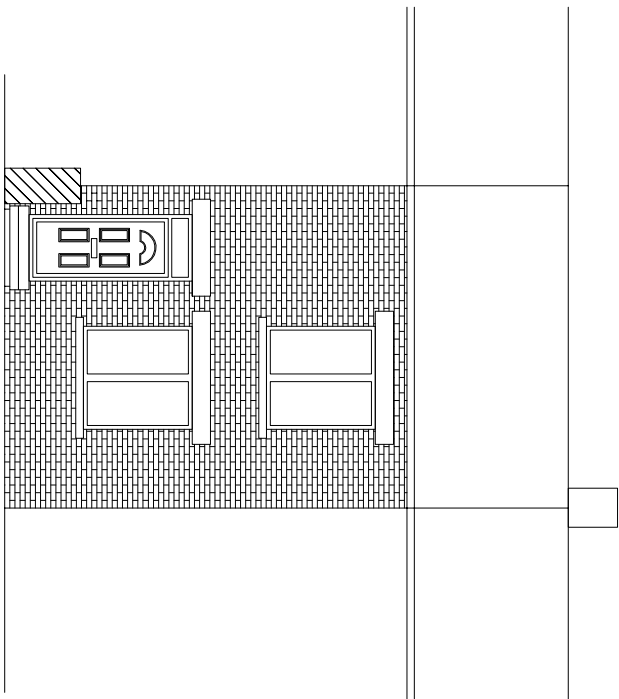

Front elevation

Drawing	Date	Scale	Revision
House dwgs existing	May 09	1/100	