


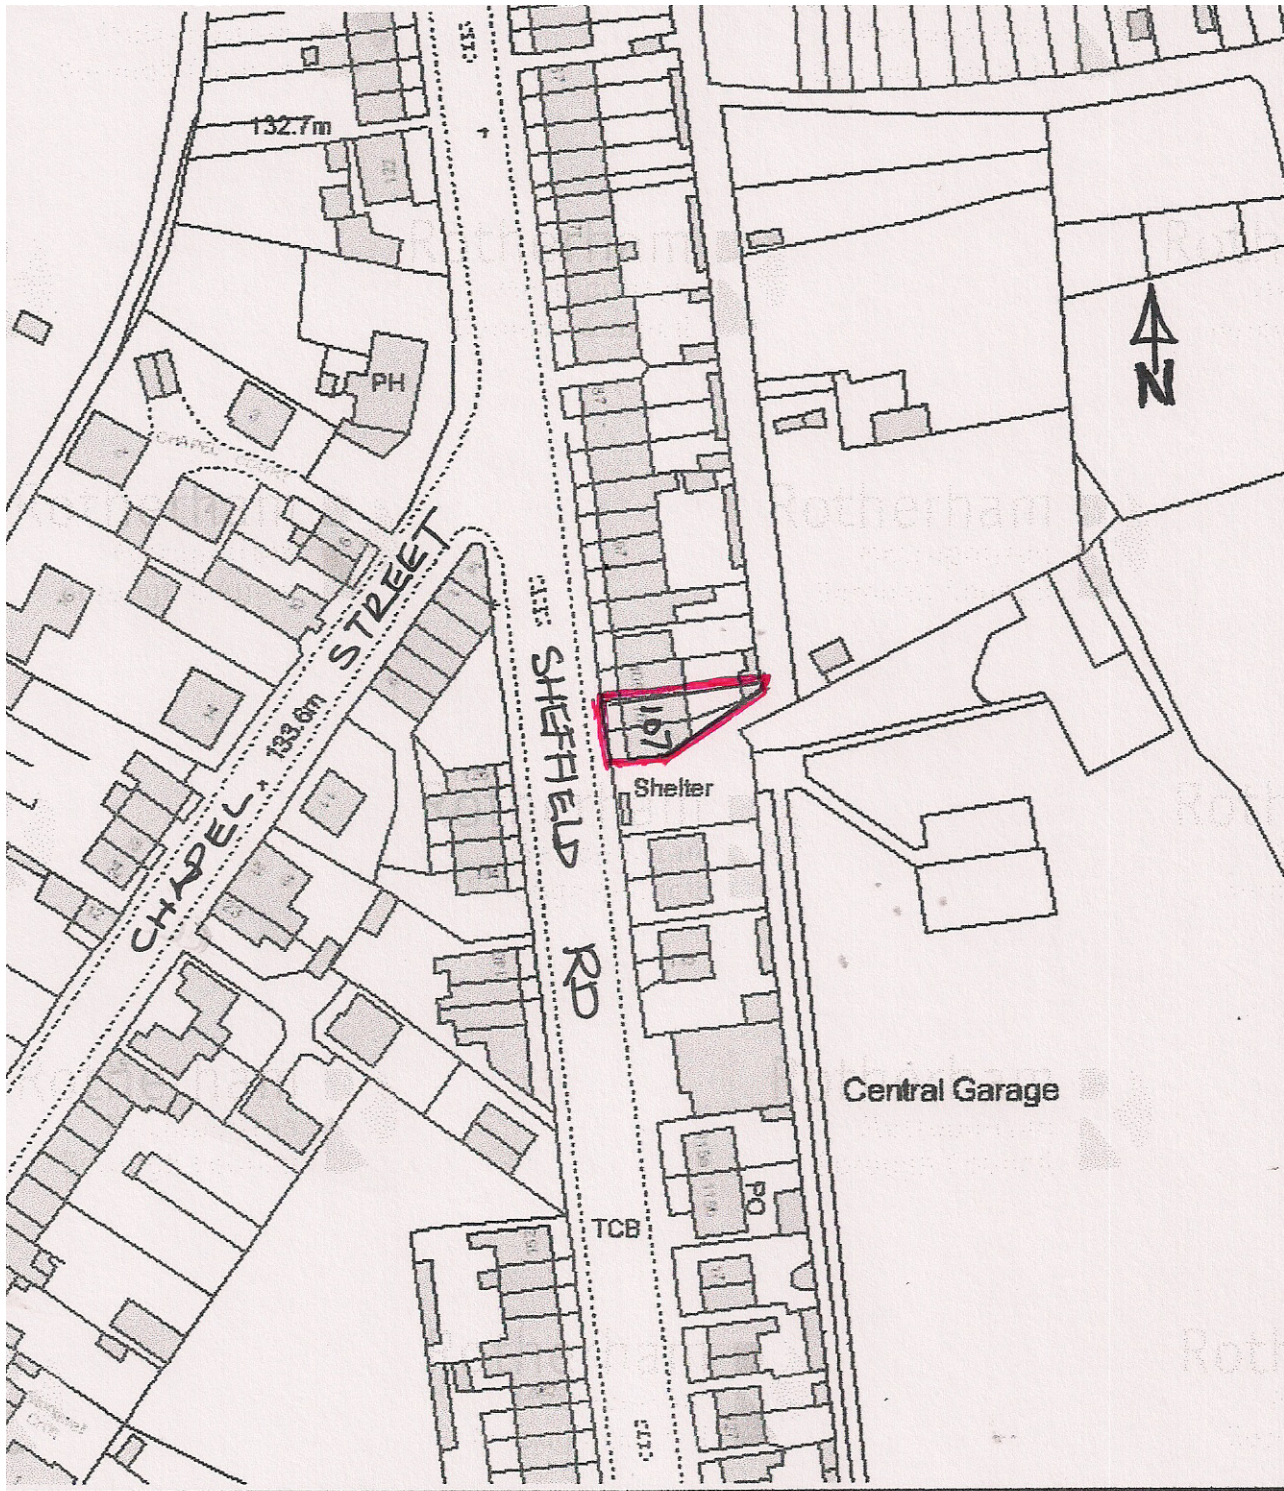

LOCATION PLAN 1:1250
107 SHEFFIELD RD
BIRDWELL