
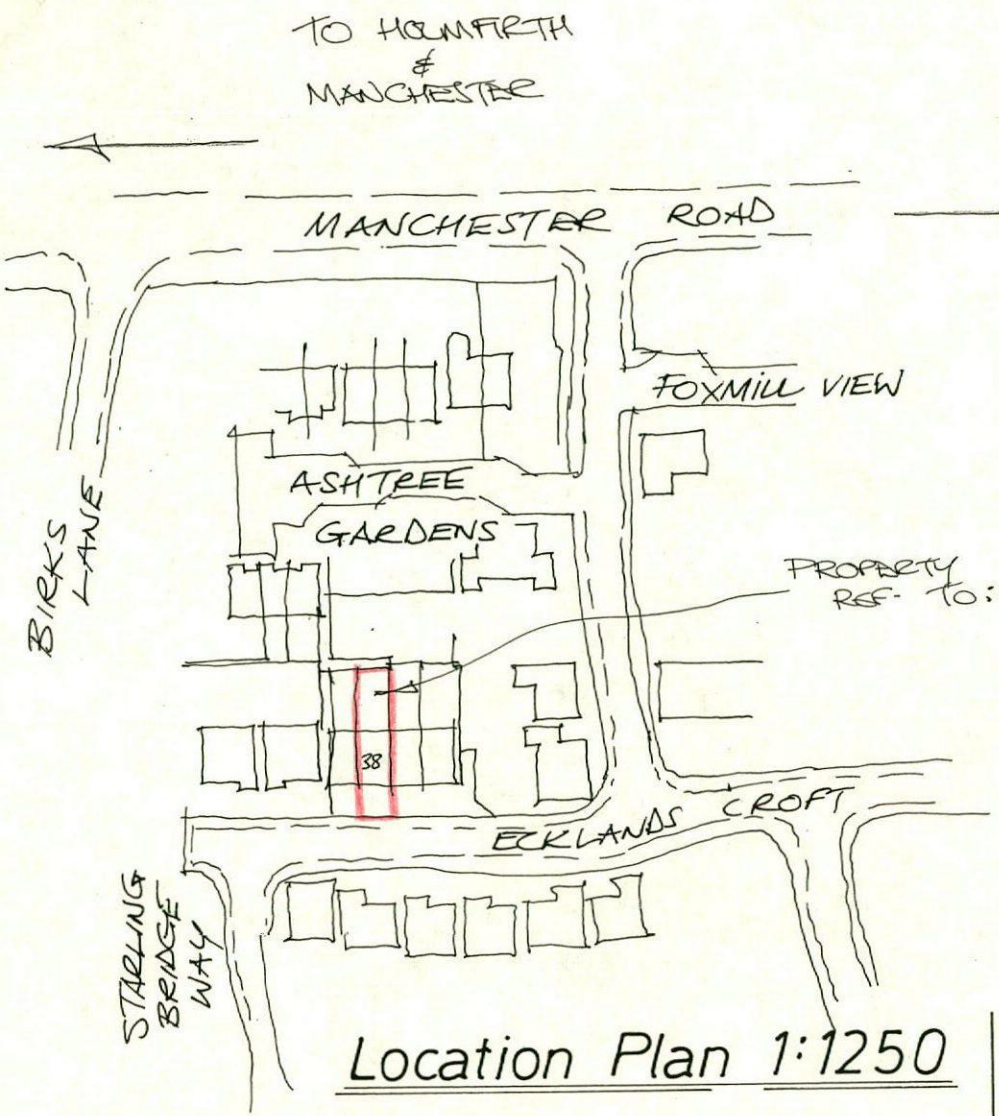


Location Plan 1:1250

Rev	Notes	Date

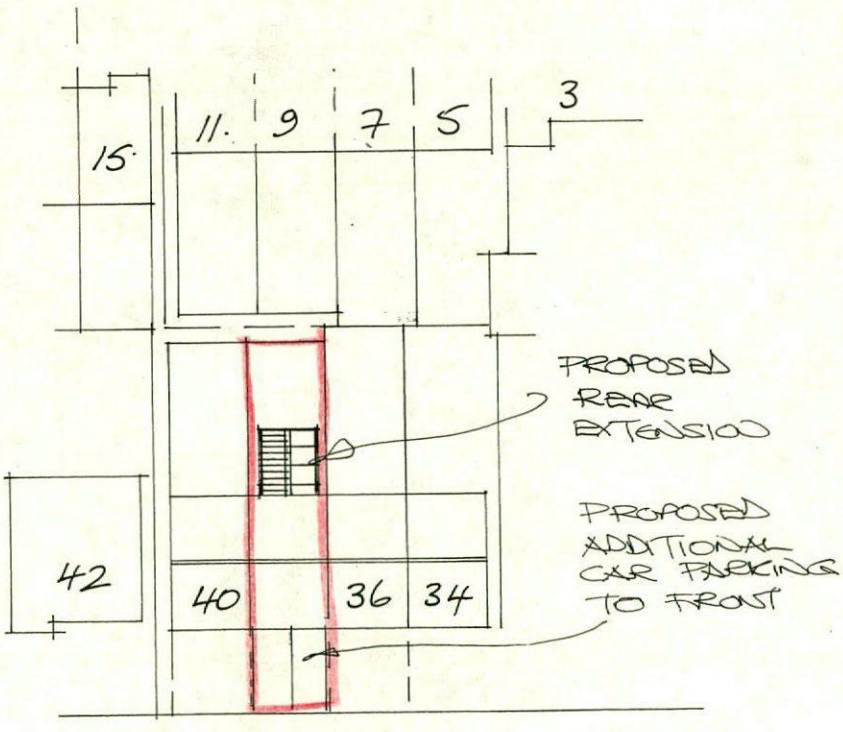


Site Layout 1:500

Garry Greetham Associates
Residential Design Consultant
Westwood House
18 Carr Lane
Tankersley
Barnsley S75 3BE
Tel(01226)746573


PROJECT	S/Storey Rear Extension
CLIENT	Mr. & Mrs. M. Corker
TITLE	Site & Location Layouts
ADDRESS	38 Ecklands Croft, Millhouse Green, Penistone. S36 9AJ
DRAWN BY	ggg
SCALE	as shown
DATE	Mar 18
DRAWING No	883-01
REV	

Member of the Chartered Institute of Architectural Technologists

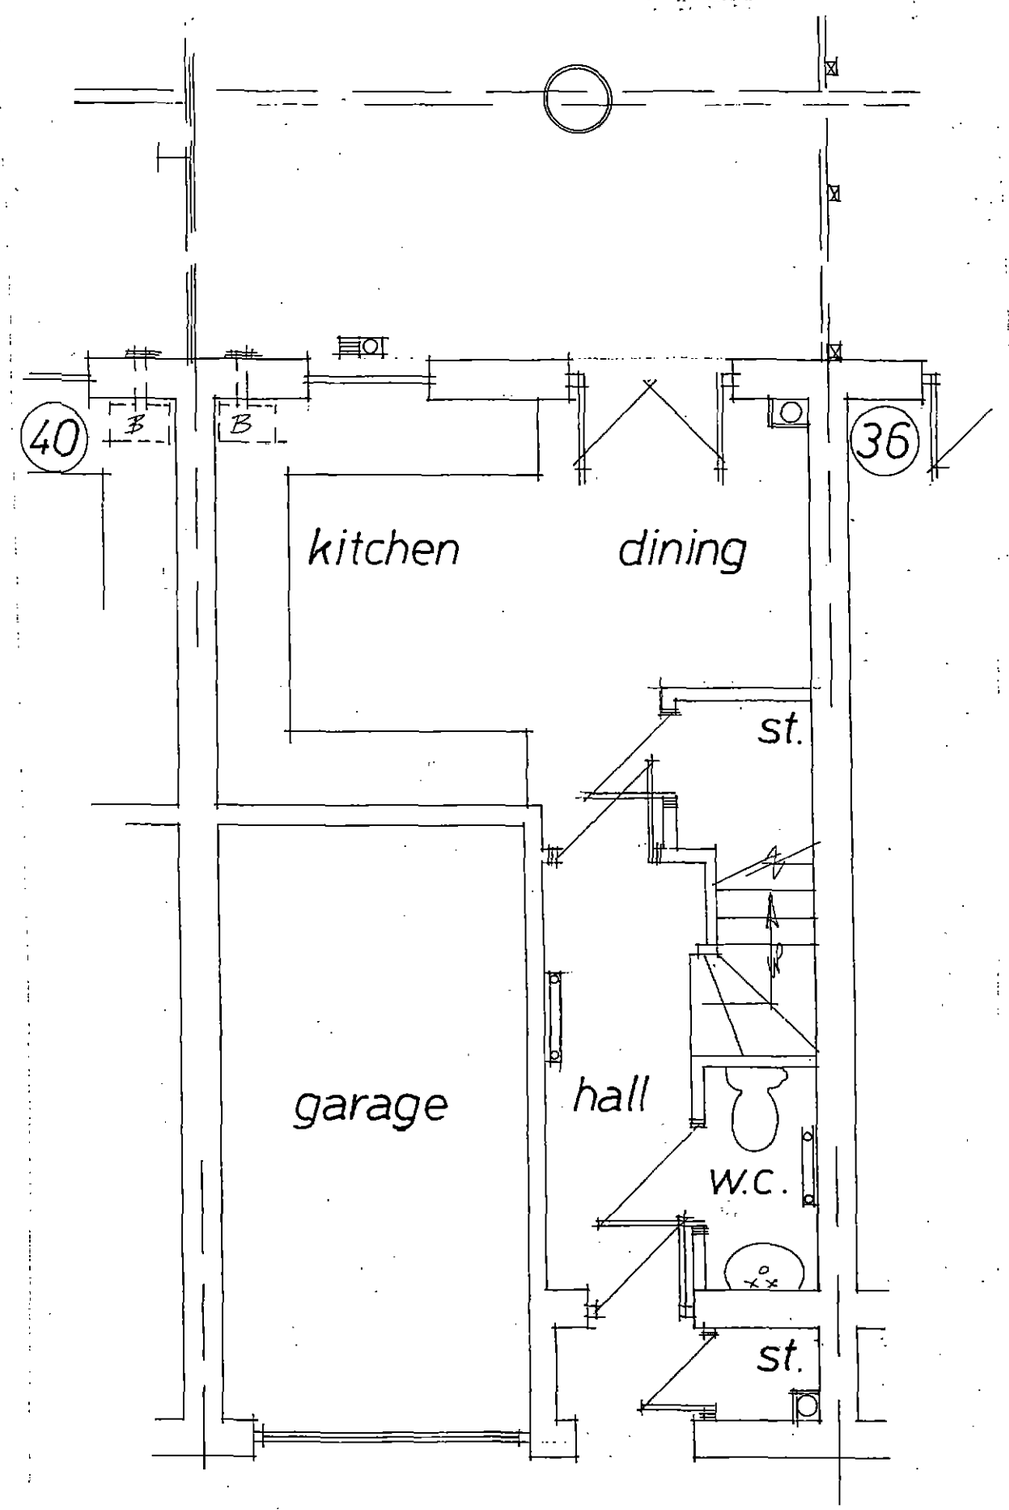


Ground Floor Layout


Elevations

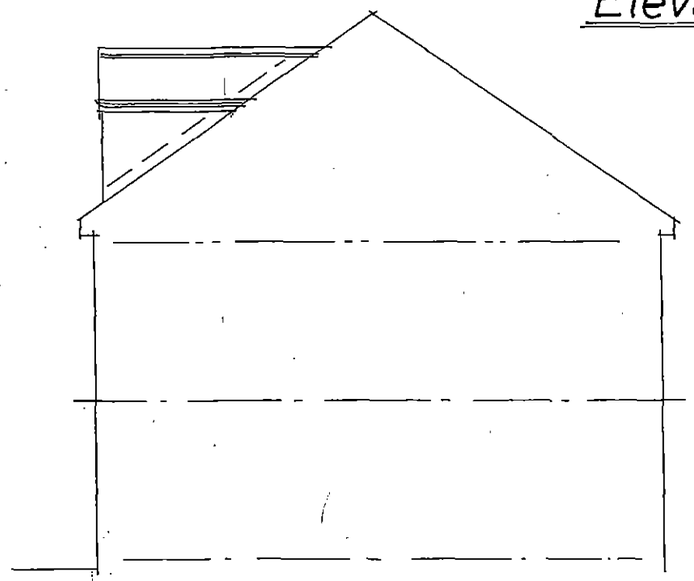

Side

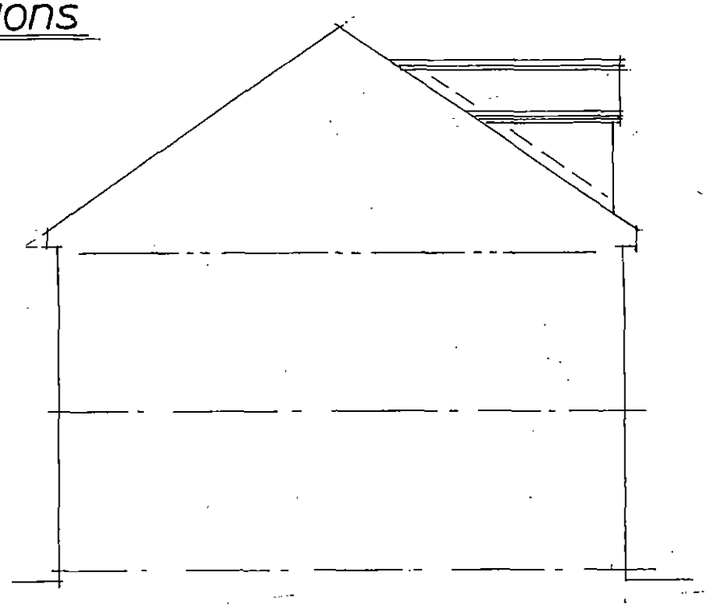

Side

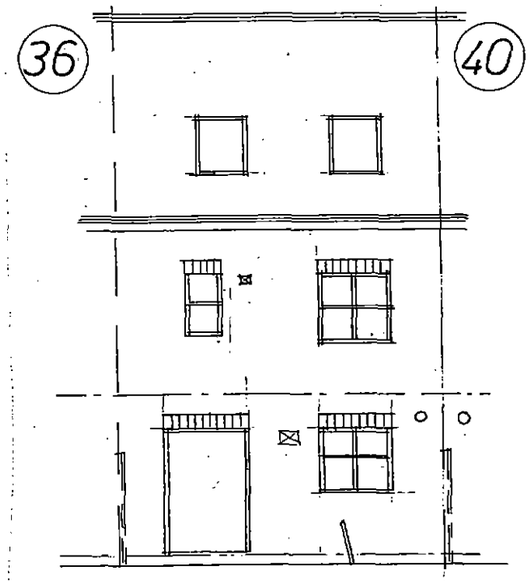

Rear

Rev	Notes	Date

Garry Greetham Associates
Residential Design Consultant
Westwood House
18 Carr Lane
Tankersley
Barnsley S75 3BE
Tel(01226)746573

PROJECT S/Storey Rear Extension

CLIENT Mr. & Mrs. M. Corker

TITLE Property as Existing

ADDRESS 38 Ecklands Croft, Millhouse Green, Penistone. S36 9AJ

DRAWN BY ggg

SCALE 1:50; 1:100 DATE Mar 18

DRAWING No 883-02 REV

Member of the Chartered Institute of Architectural Technologists