



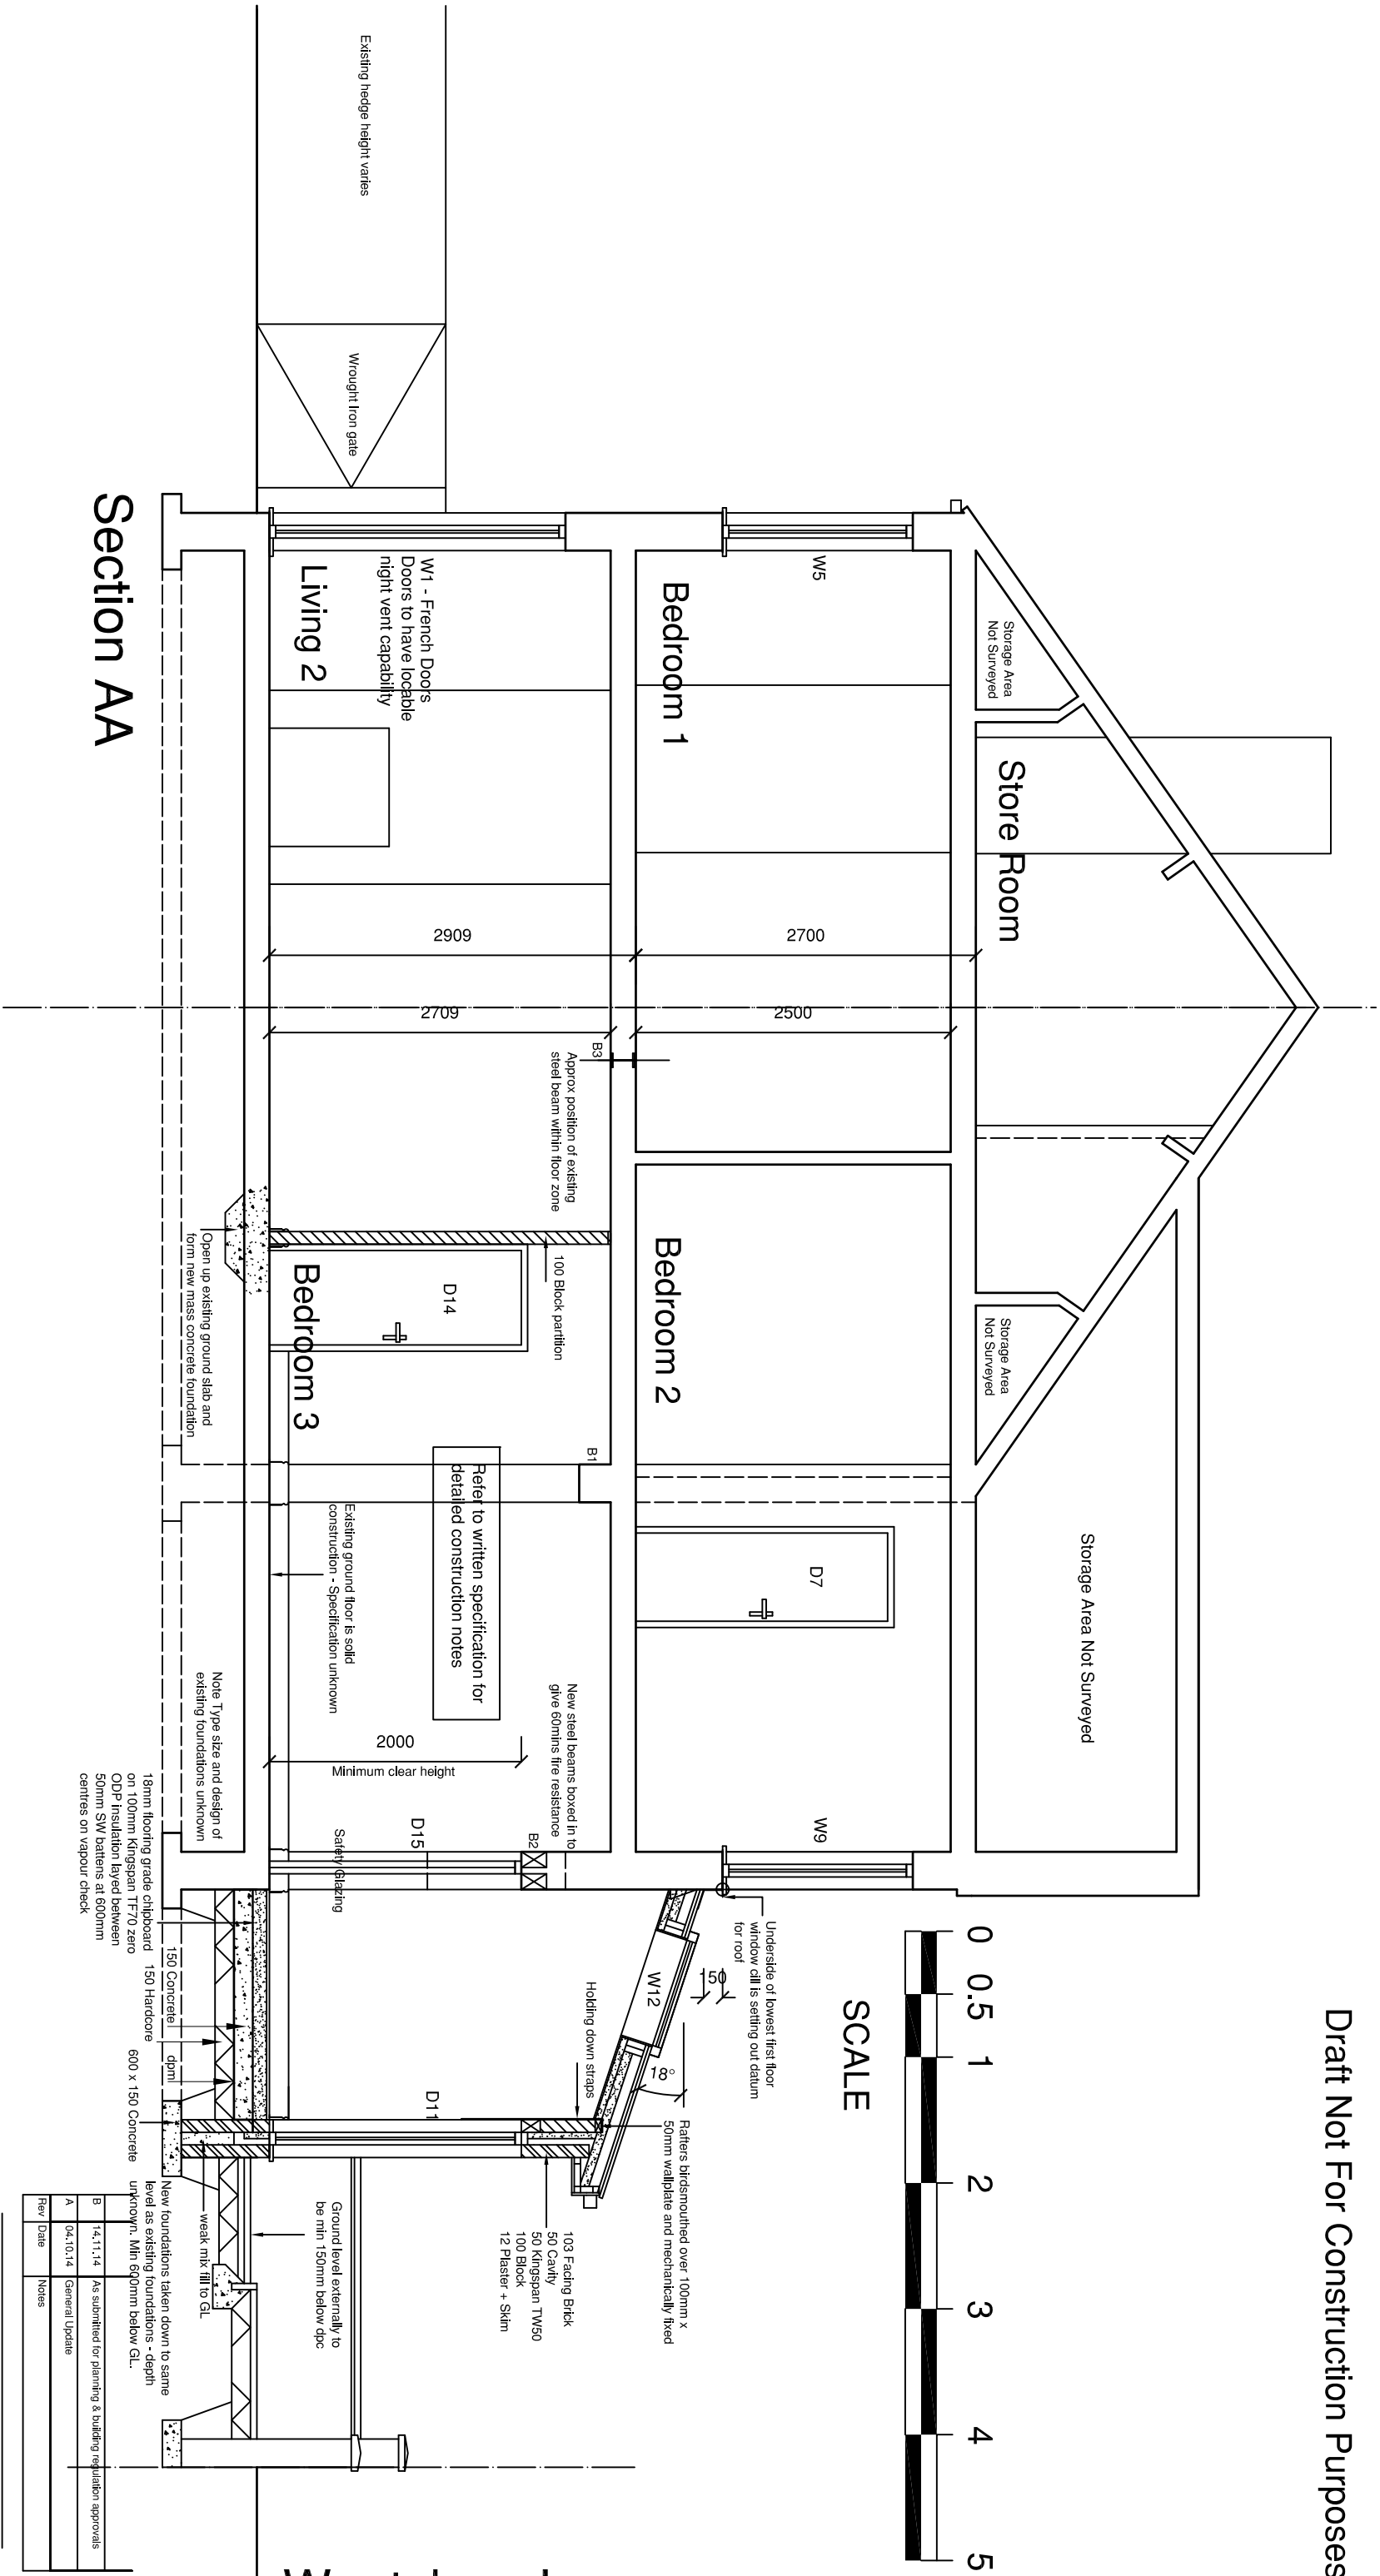

Section AA

SCALE

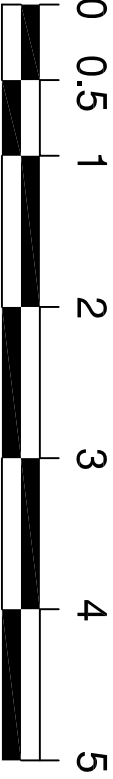

CLIENT/PROJECT			
Proposed Single Storey Side & Rear Extension To No 12 Pontefract Road,Shanton, Barnsley, S72 8QP For Mrs M. Allen			
CONTENT		Proposed Plans - Section AA	
DRAWN	GCW	SCALE	
DATE	Sep 2014	1:50	
Original Drawing Size - A3		DRAWING No	REVISION
JOB No		1035	380 B

GRAHAM WILLIS

Chartered Architect

33 The Green, Town Street, Gildersome, Leeds LS27 7AB
Telephone 0113-2520310 ~ Email info@willis-architects.co.uk
www.willis-architects.co.uk