


Proposed Site Signage

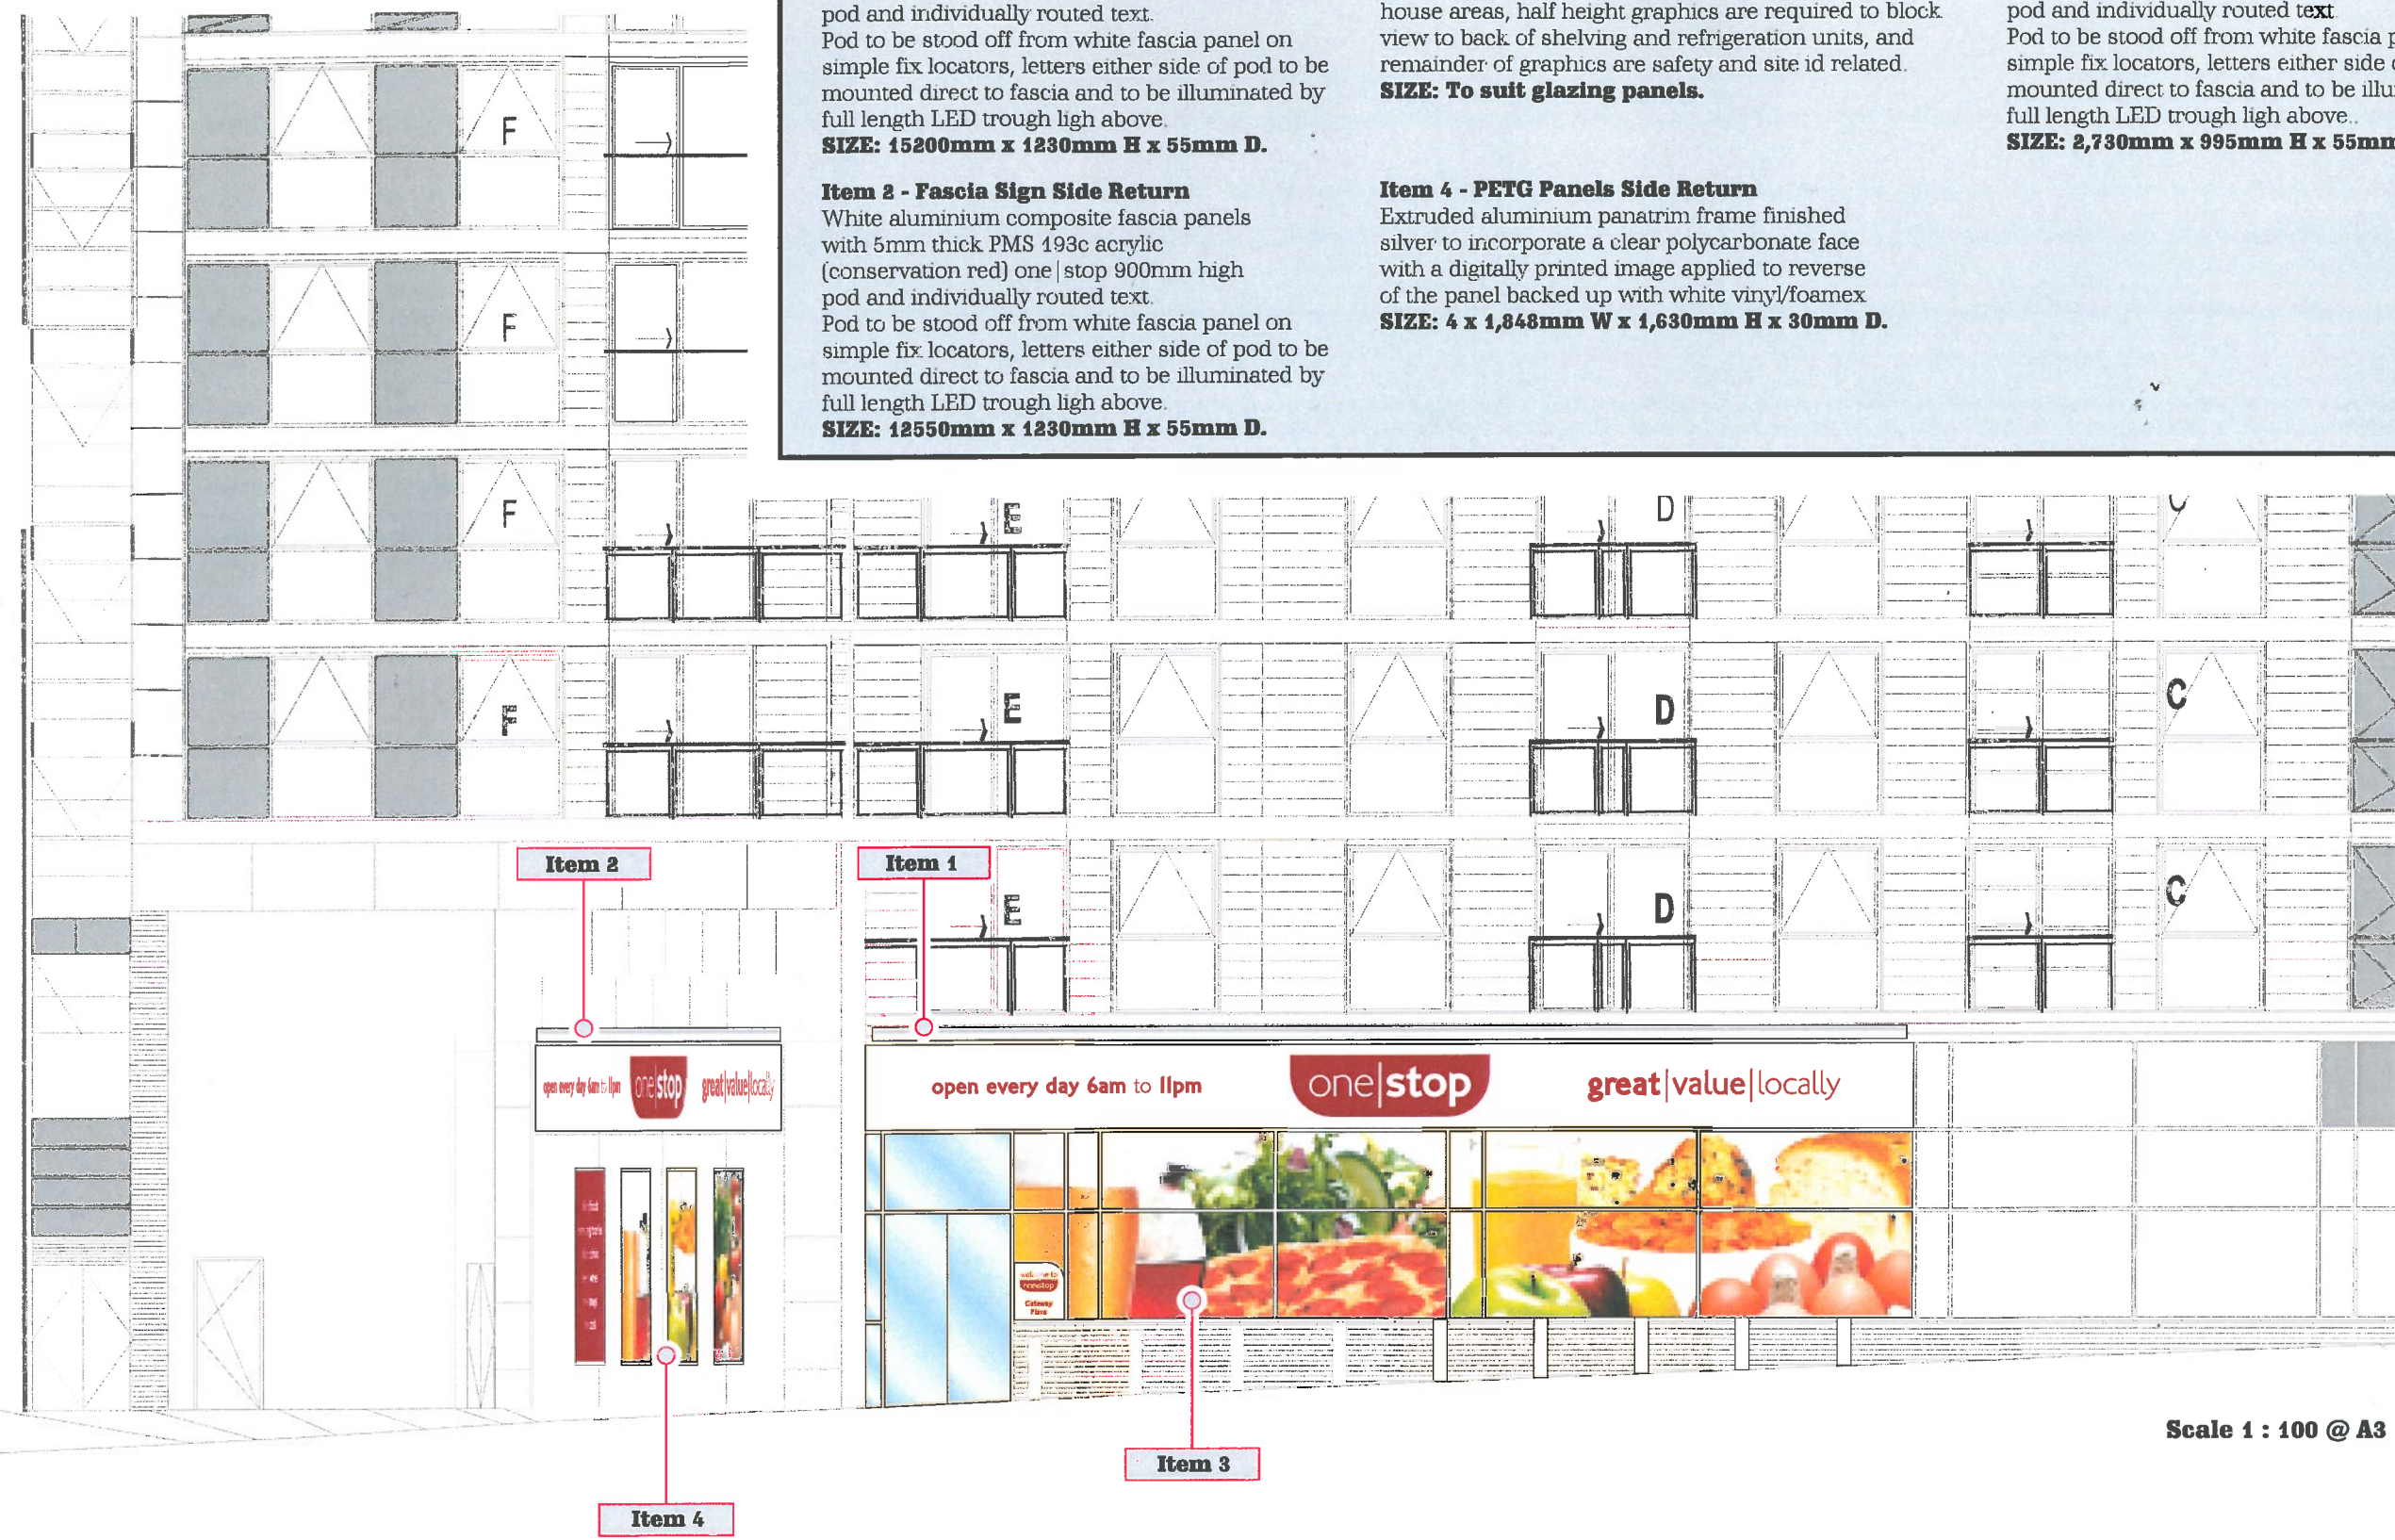

Item 1 - Fascia Sign Main
White aluminium composite fascia panels with 5mm thick PMS 193c acrylic (conservation red) one|stop 900mm high pod and individually routed text. Pod to be stood off from white fascia panel on simple fix locators, letters either side of pod to be mounted direct to fascia and to be illuminated by full length LED trough light above.
SIZE: 15200mm x 1230mm H x 55mm D.

Item 2 - Fascia Sign Side Return
White aluminium composite fascia panels with 5mm thick PMS 193c acrylic (conservation red) one|stop 900mm high pod and individually routed text. Pod to be stood off from white fascia panel on simple fix locators, letters either side of pod to be mounted direct to fascia and to be illuminated by full length LED trough light above.
SIZE: 12550mm x 1230mm H x 55mm D.

Item 3 - Window Graphics
Digitally printed window graphics internally applied to glazing. Full height graphics are required to block view to back of counter, cigarette gantry area, and back of house areas, half height graphics are required to block view to back of shelving and refrigeration units, and remainder of graphics are safety and site id related.
SIZE: To suit glazing panels.

Item 4 - PETG Panels Side Return
Extruded aluminium panatrim frame finished silver to incorporate a clear polycarbonate face with a digitally printed image applied to reverse of the panel backed up with white vinyl/foamex
SIZE: 4 x 1,848mm W x 1,630mm H x 30mm D.

Item 5 - Fascia Sign Rear
White aluminium composite fascia panels with 5mm thick PMS 193c acrylic (conservation red) one|stop 600mm high pod and individually routed text. Pod to be stood off from white fascia panel on simple fix locators, letters either side of pod to be mounted direct to fascia and to be illuminated by full length LED trough light above..
SIZE: 2,730mm x 995mm H x 55mm D.

Scale 1 : 100 @ A3

CLIENT	One Stop	TITLE	Proposal	REV	DATE	DESCRIPTION
STORE NAME	Gateway Plaza	DATE	31/07/2013	A	16/08/13	Update from client
EPOS CODE	TBC	SCALE	as detailed @ A3	-	-	-
PROJ TYPE	New Store	DRAWN	IR	-	-	-
DRWG NO.	- S-01	REV	A			