




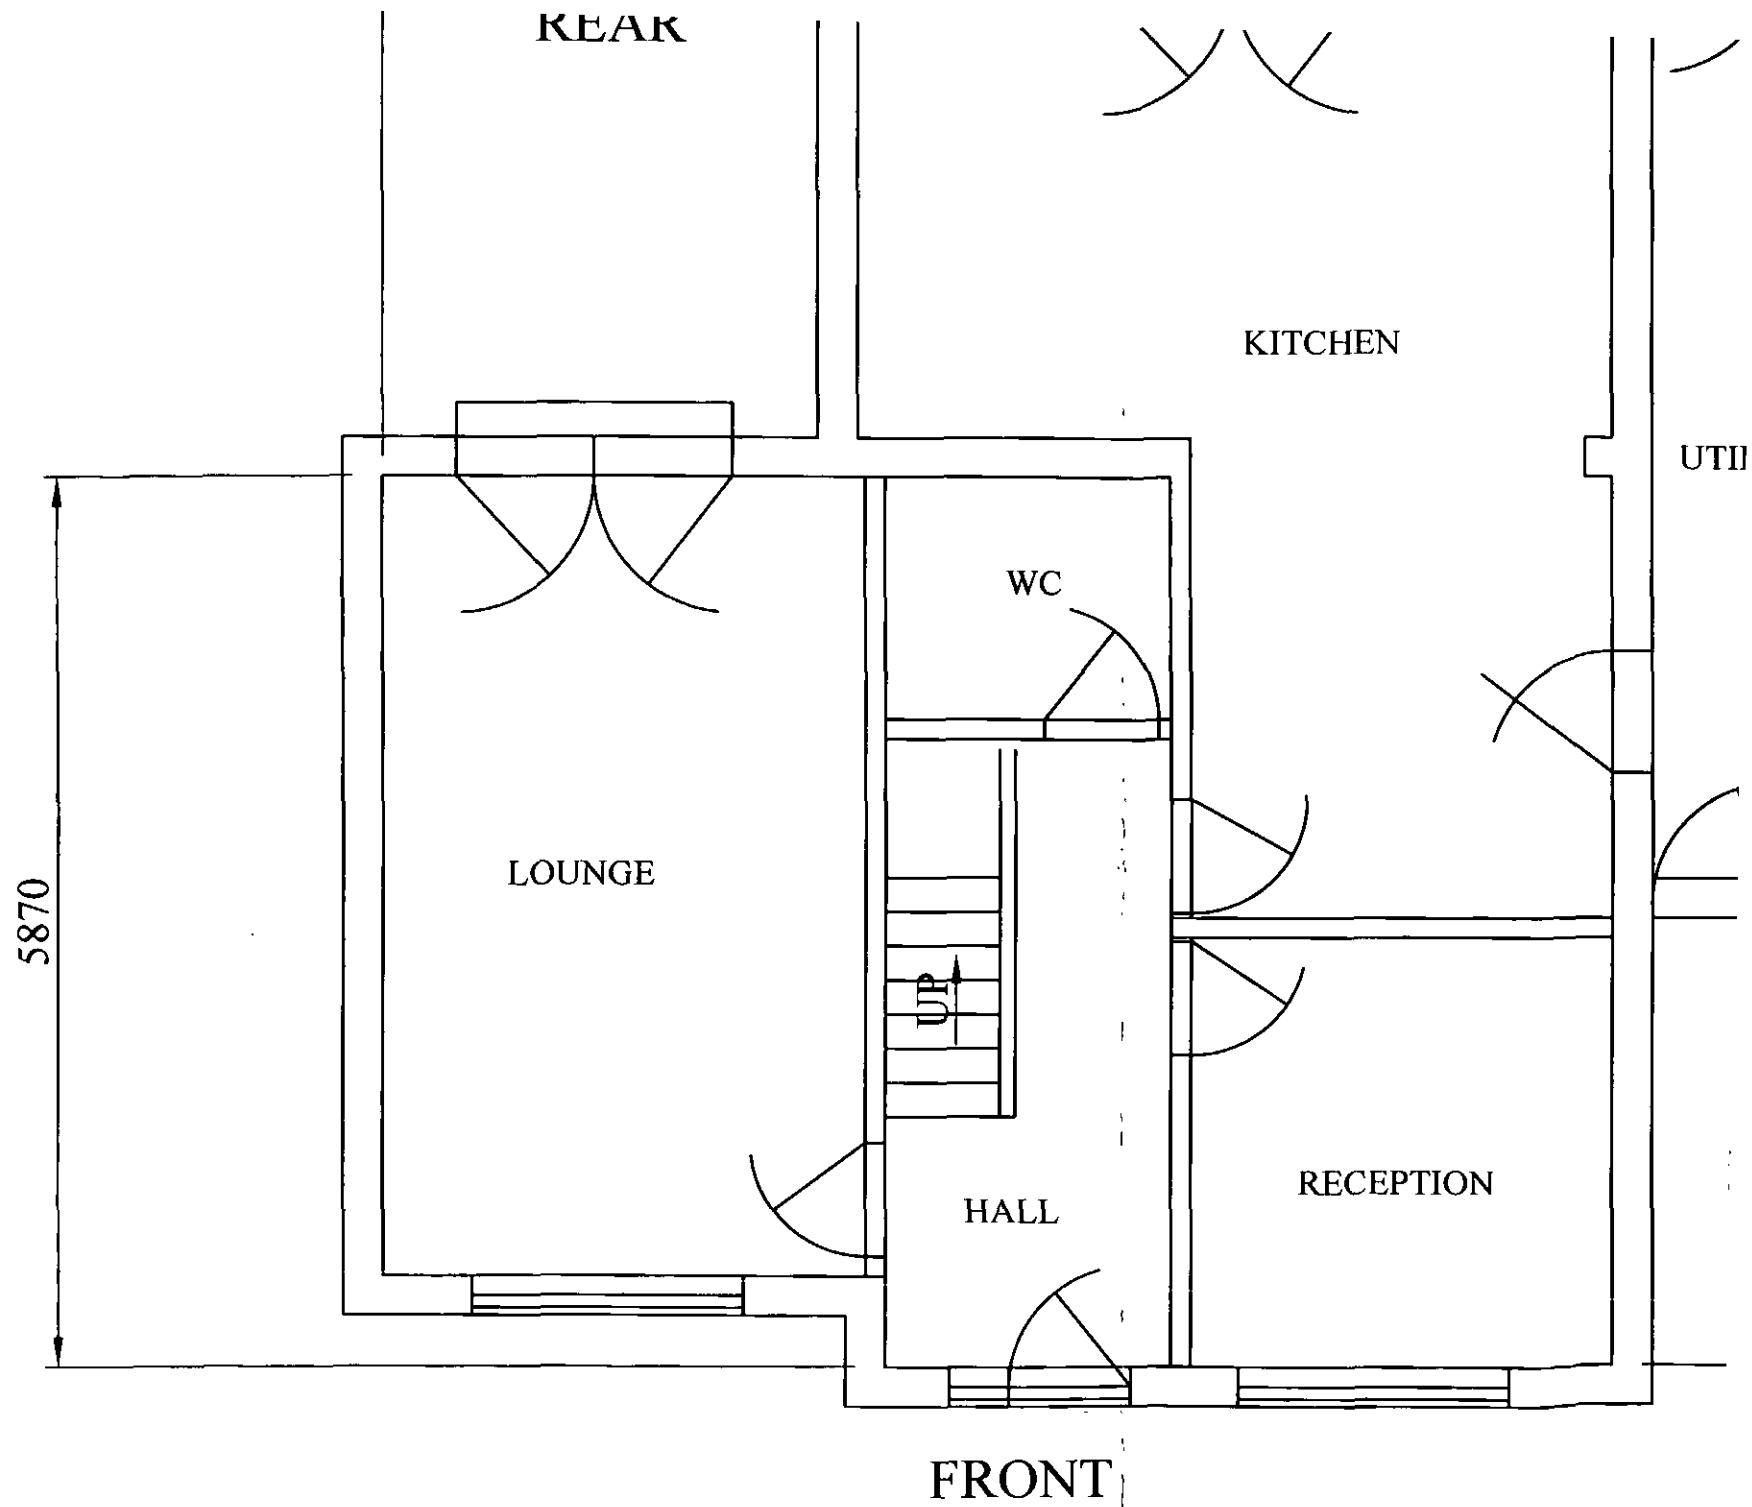

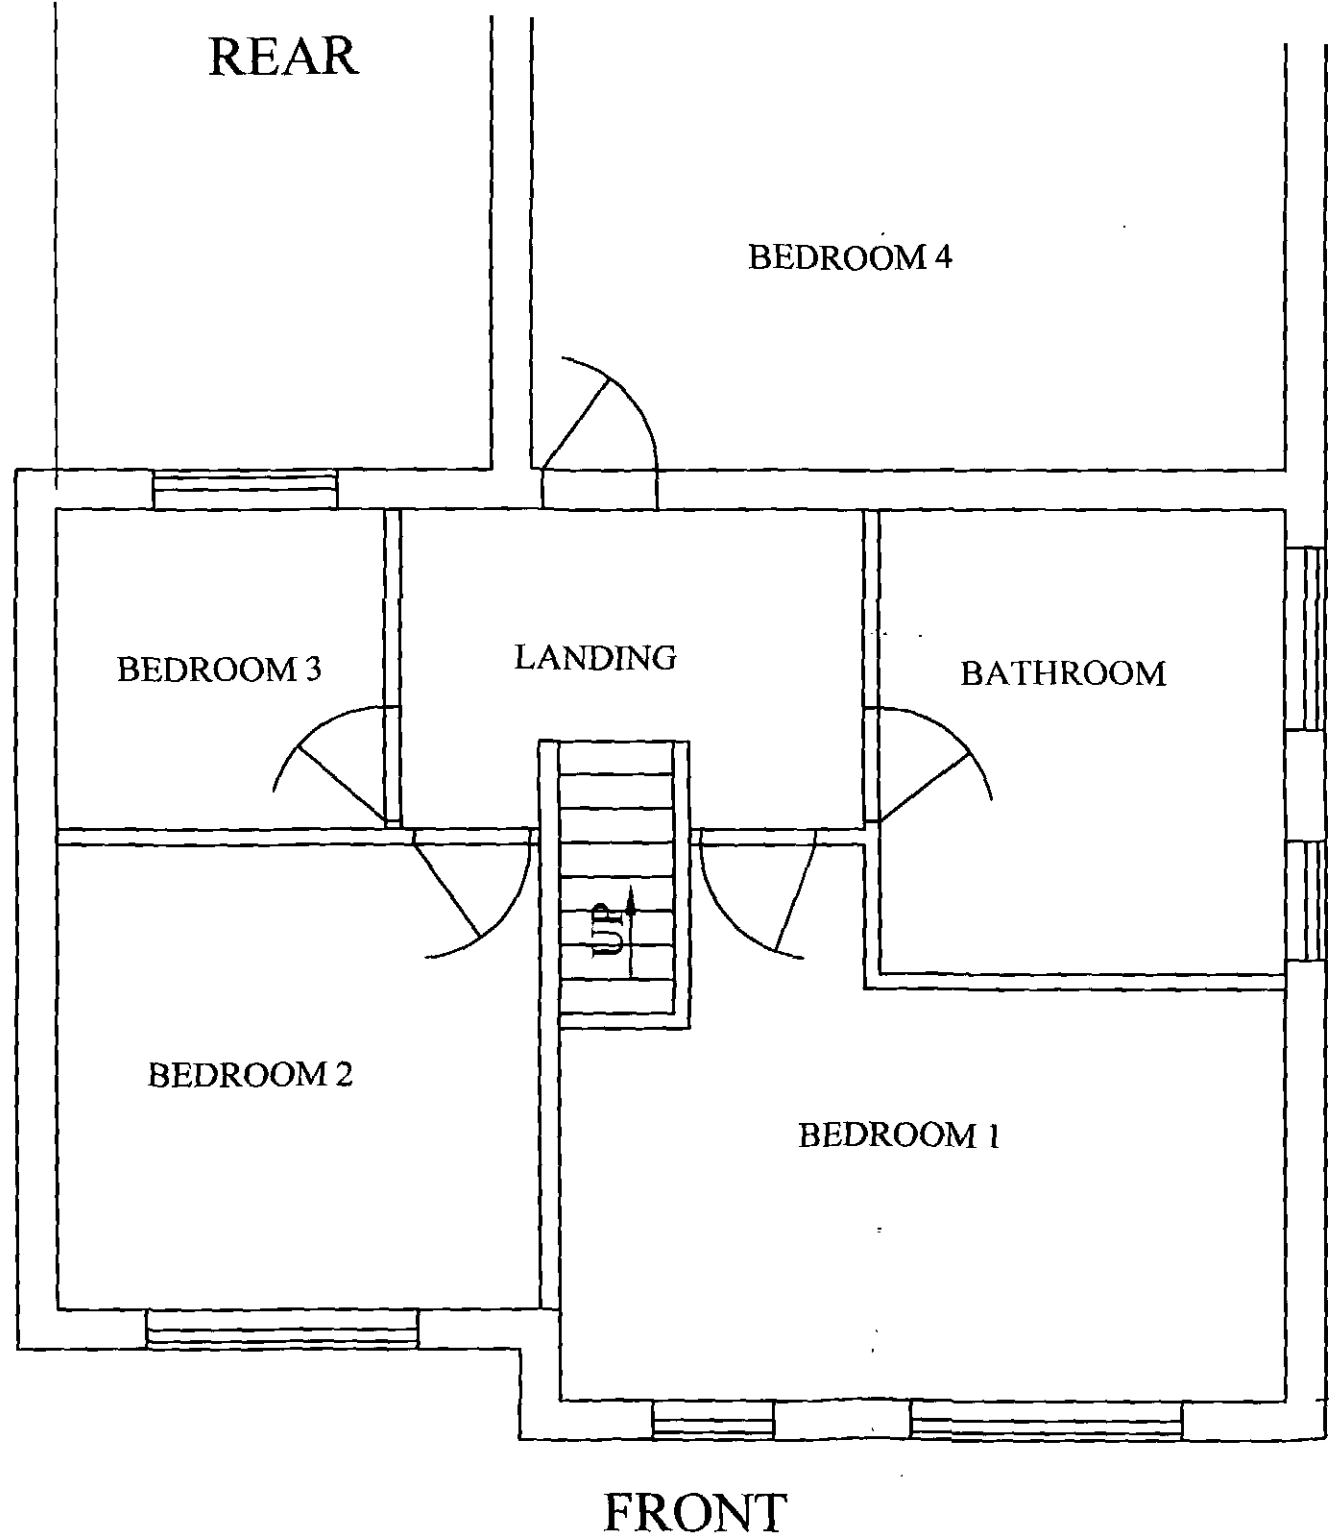

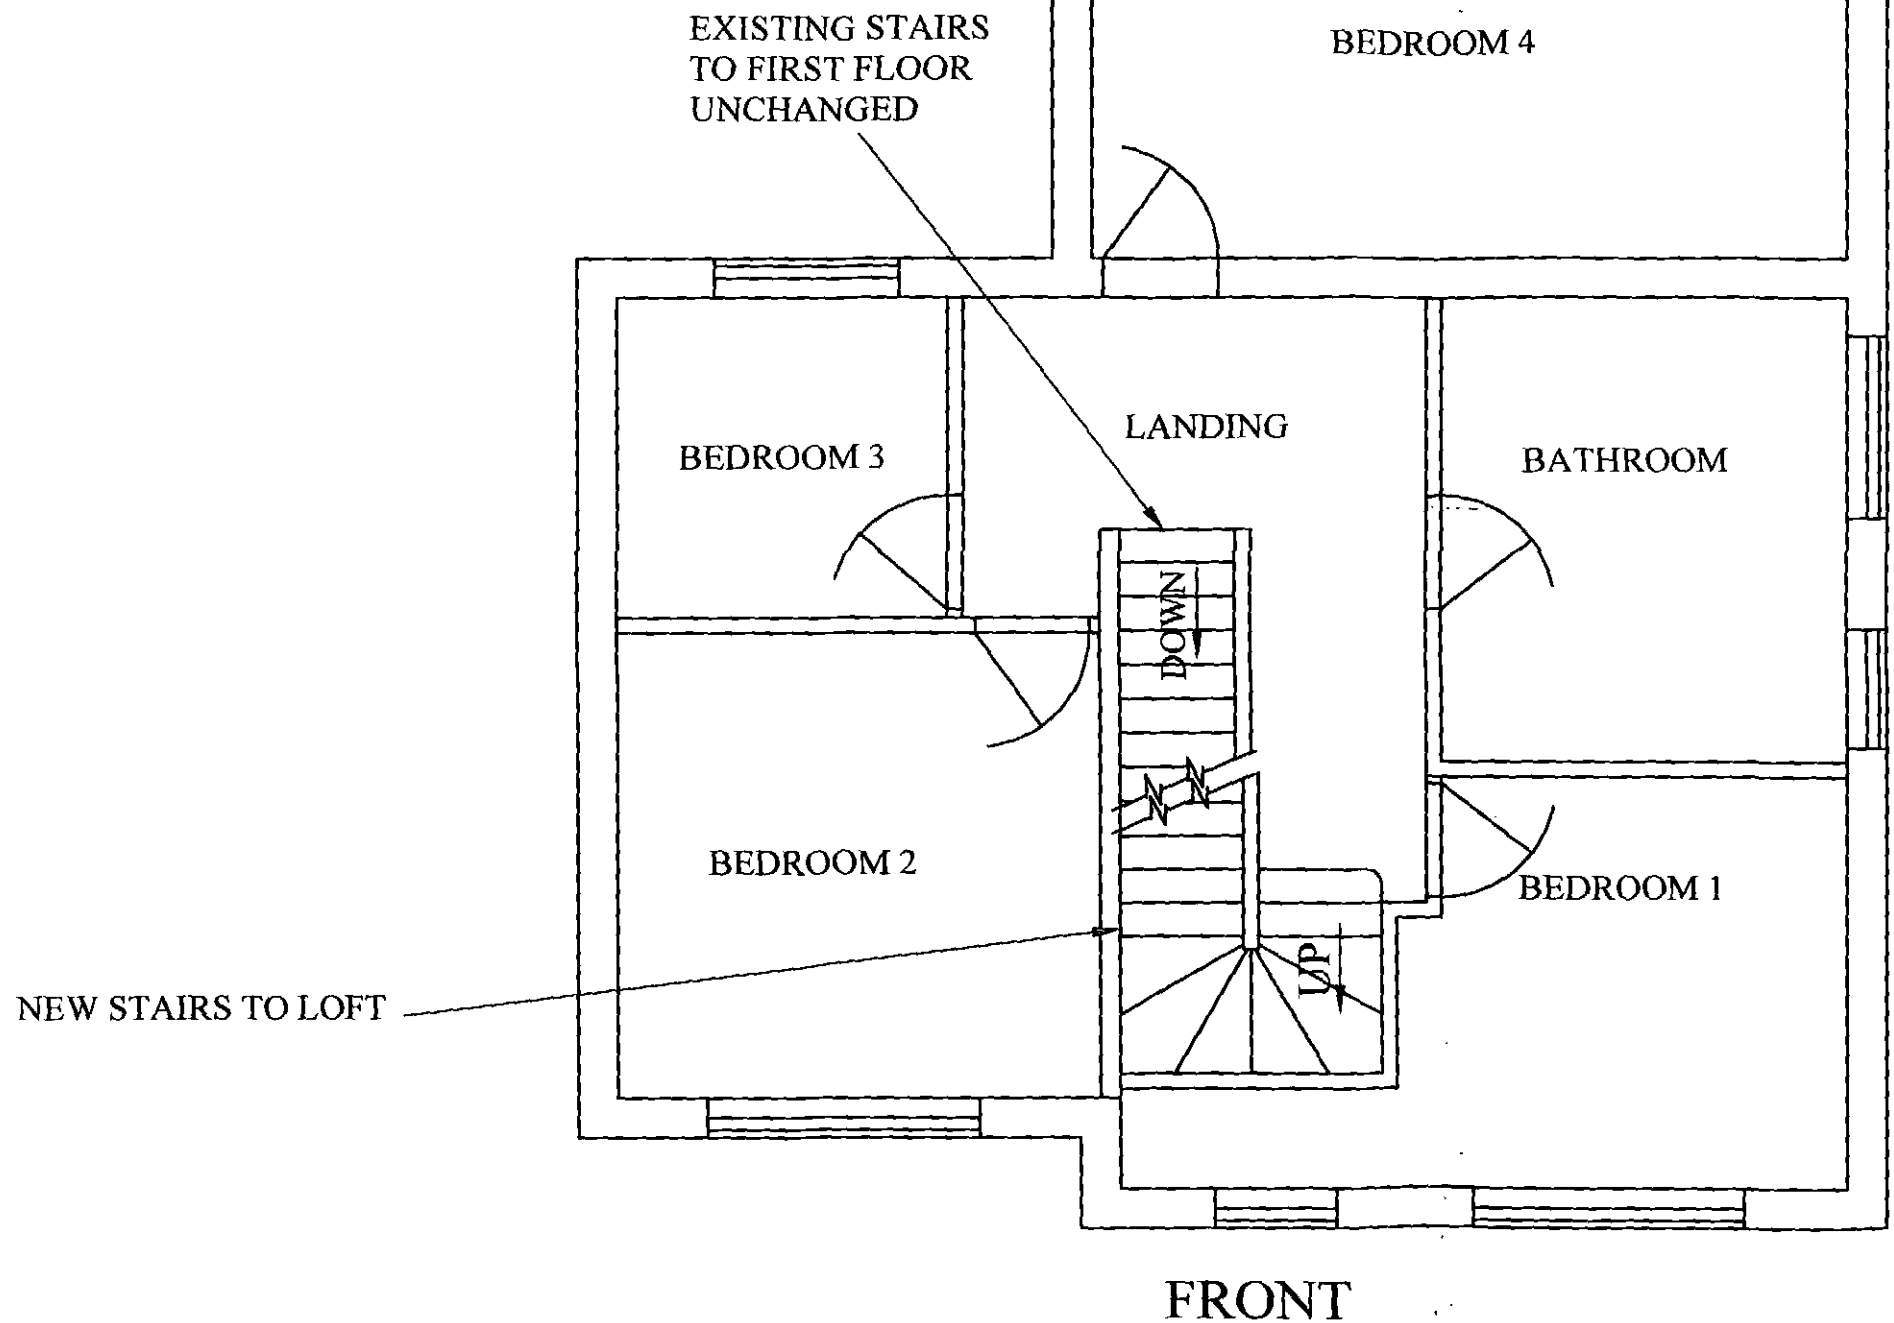

PROPOSED FIRST FLOOR PLAN