
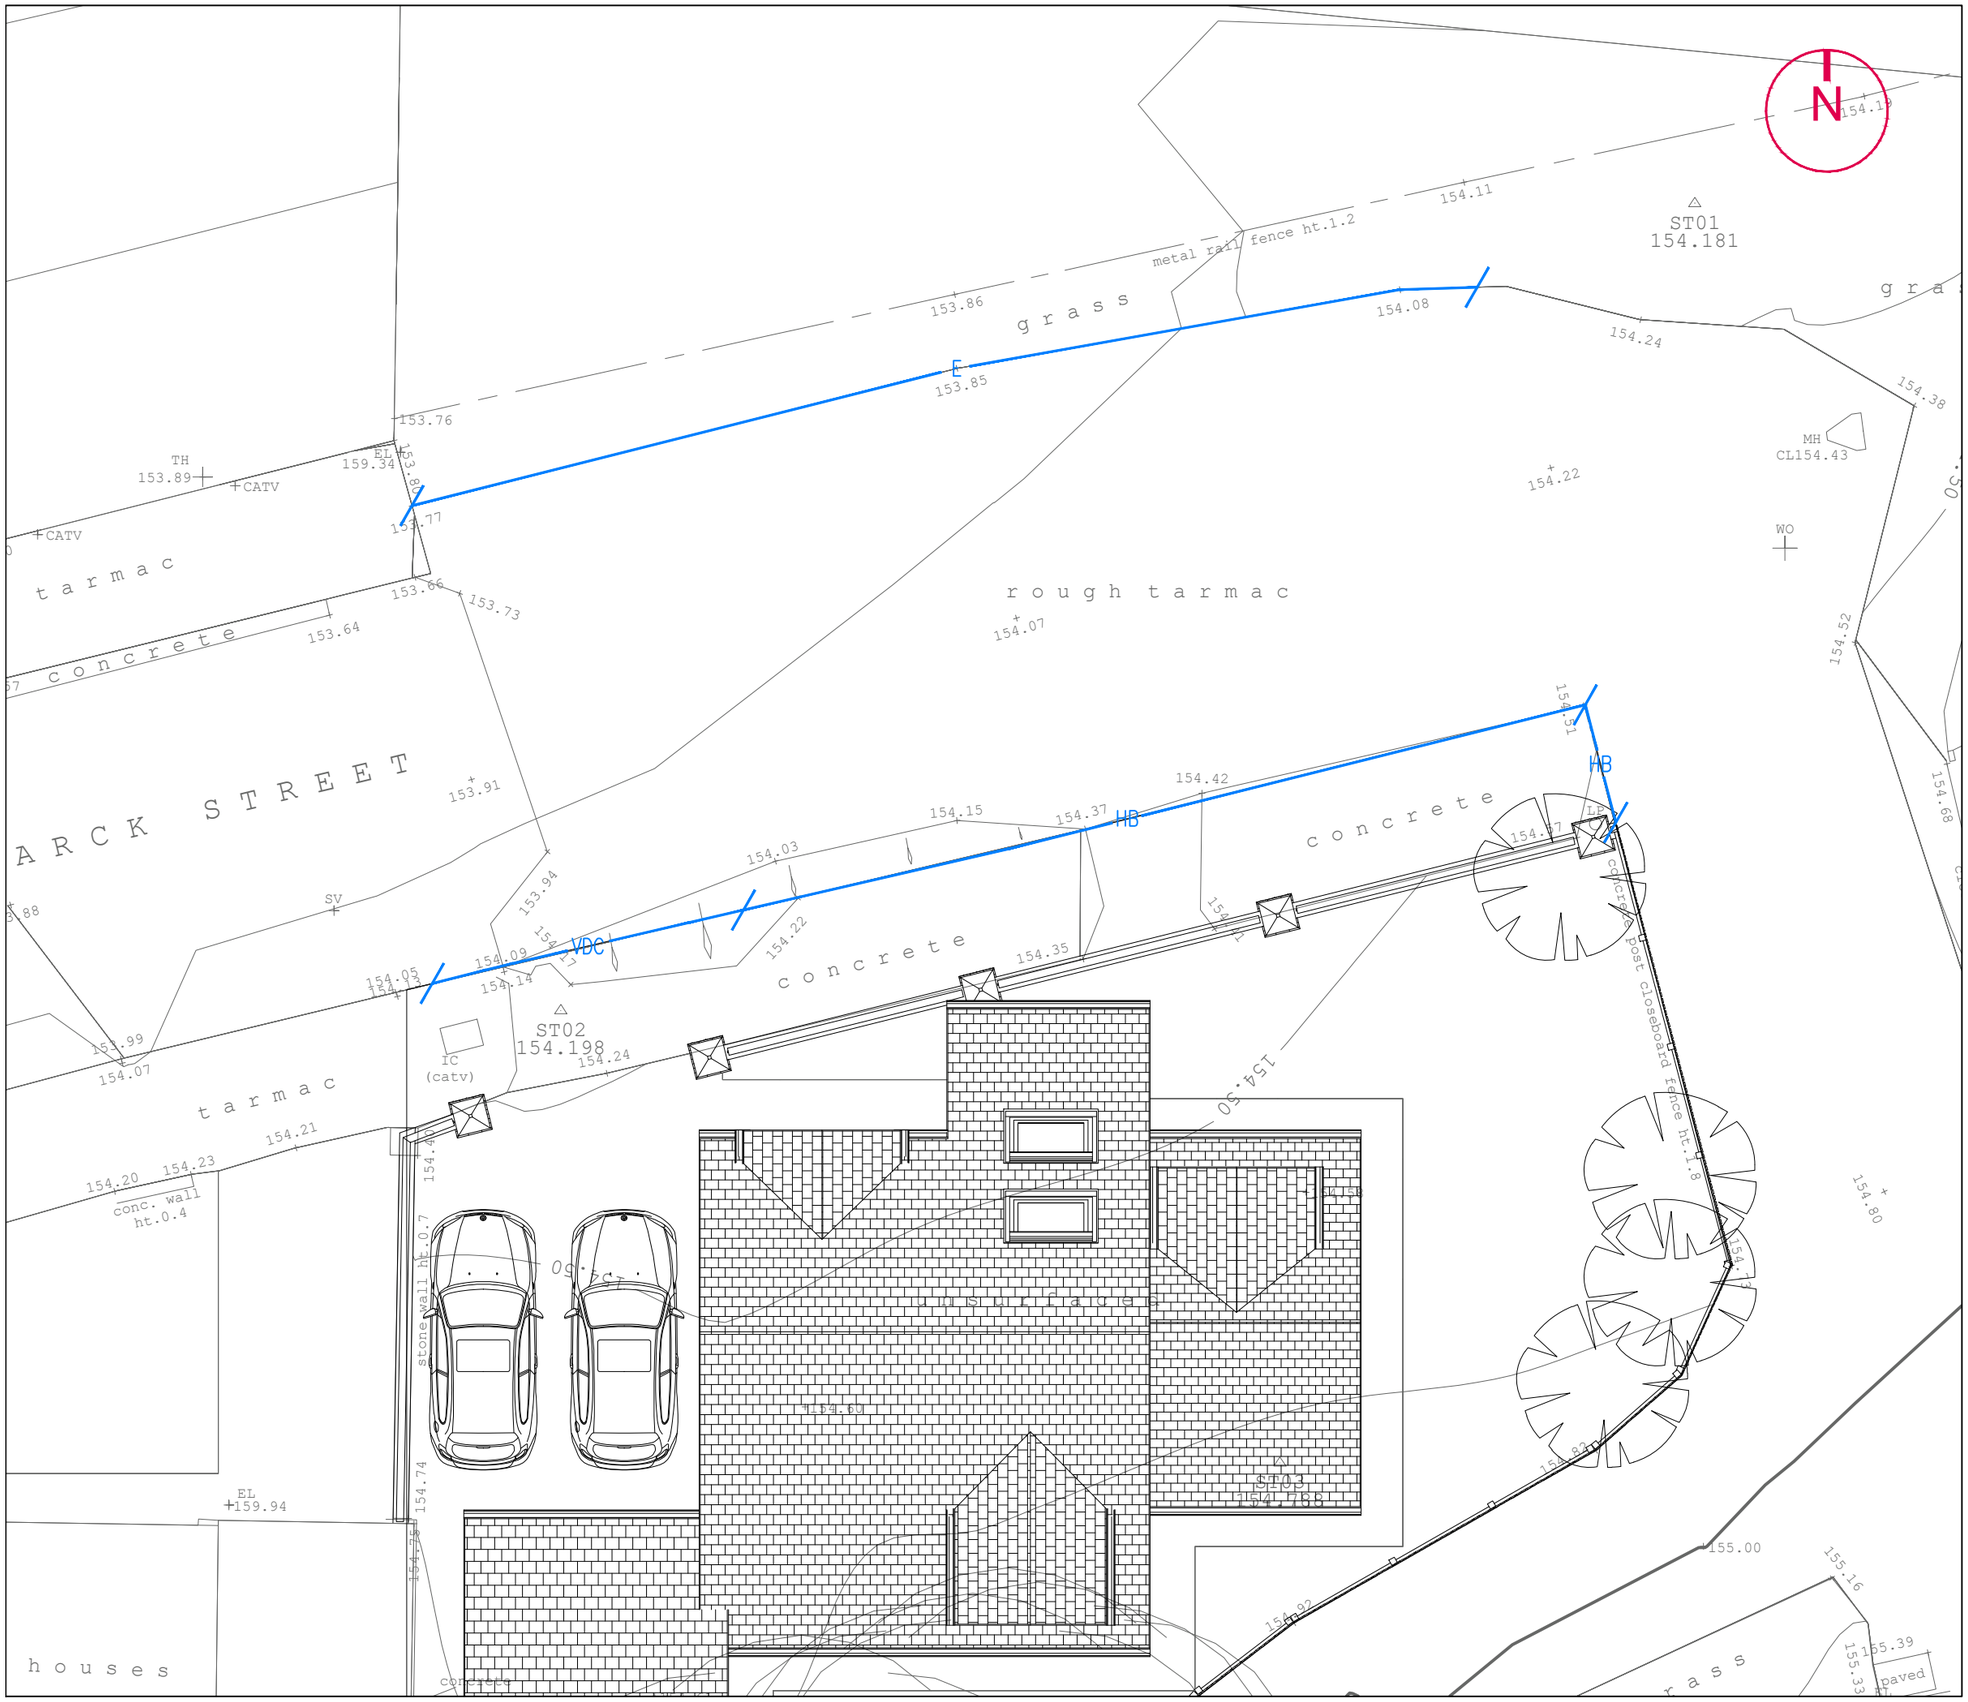


KERB TYPE K4 125X150

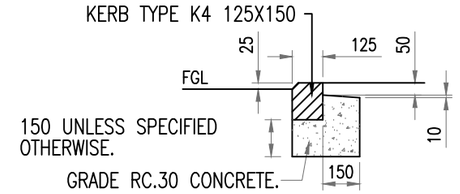


150 UNLESS SPECIFIED OTHERWISE.

GRADE RC.30 CONCRETE.

BULL NOSED KERB


50X150mm PCC EDGING

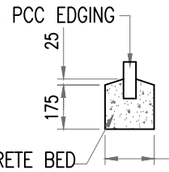

CLASS 10/20 CONCRETE BED

EDGING KERB (TYPE E)

KERB TYPE K1 125X250

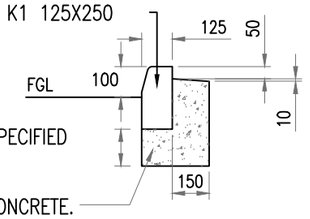

150 UNLESS SPECIFIED OTHERWISE.

GRADE RC.30 CONCRETE.

HALF BATTERED KERB

KEY

—HB— HALF BATTERED KERB

—BN— BULL-NOSED KERB

— E — EDGING KERB (TYPE E)

—VDC— VEHICULAR DROPPED CROSSING (SEE DRAWING 001 FOR DETAIL)

VIASOLUTIONS
THE OLD COACH HOUSE
1 CAMPBELL STREET
PUDSEY
LS28 6DP
tel: 0113 3453957
email: highwaymen@viasolutions.com

BISMARK STREET,
BARNSLEY

KERB DETAILS

SCALE: 100 @A3

DATE: JULY 2018

DRAWING NO: 002

THIS DRAWING SHOWS THE DETAILED DESIGN AND IS SUBJECT TO LOCAL AUTHORITY APPROVAL