


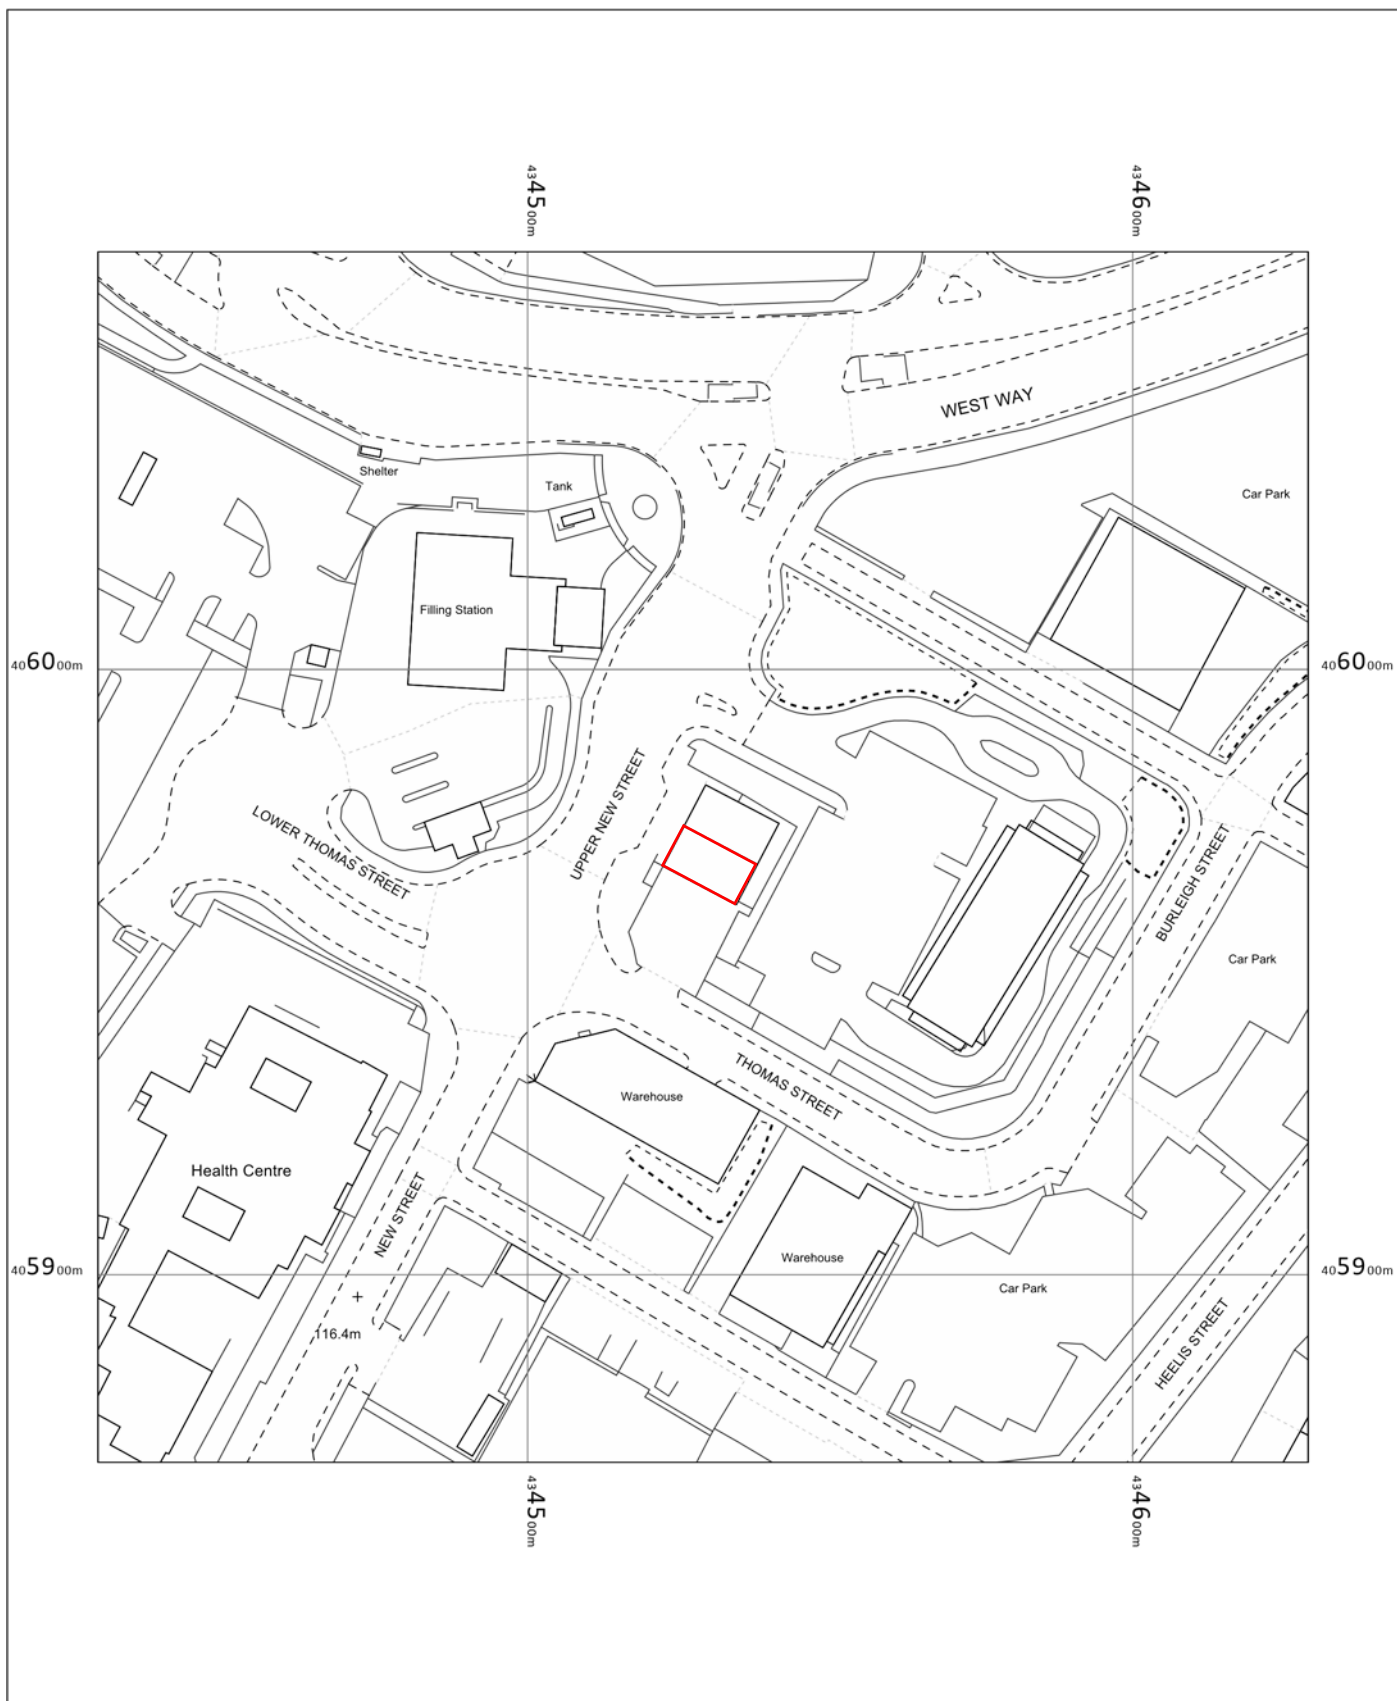


DELISH
2 UPPER NEW STREET
BARNSELEY
S70 1LP
E025395

OS MasterMap 1250/2500/10000 scale Thursday, December 22, 2022,
ID: BW1-01078477 maps.blackwell.co.uk

1:1250 scale print at A4, Centre: 434529 E, 405969 N

©Crown Copyright Ordnance Survey. Licence no. 100041041

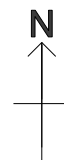

BLACKWELL'S
MAPPING SERVICES
PERSONAL & PROFESSIONAL MAPPING
www.blackwellmapping.co.uk

TEL: 0800 151 2612
maps@blackwell.co.uk