

NOTES
No.

REVISIONS
Code Date

BARNSELEY
 Metropolitan Borough Council
 Property & Procurement

PROJECT
 REFURBISHMENTS/IMPROVEMENTS
 AT ARDSLEY CREMATORIUM

DRAWING
 DETAILS OF CANOPY

Drawn
 RCM


Revision

Scale
 1:50, 1:10, 1:5

Date
 DEC 2008


Project
 Code
 END 228A

Drawing
 No.
 AL(0) 06

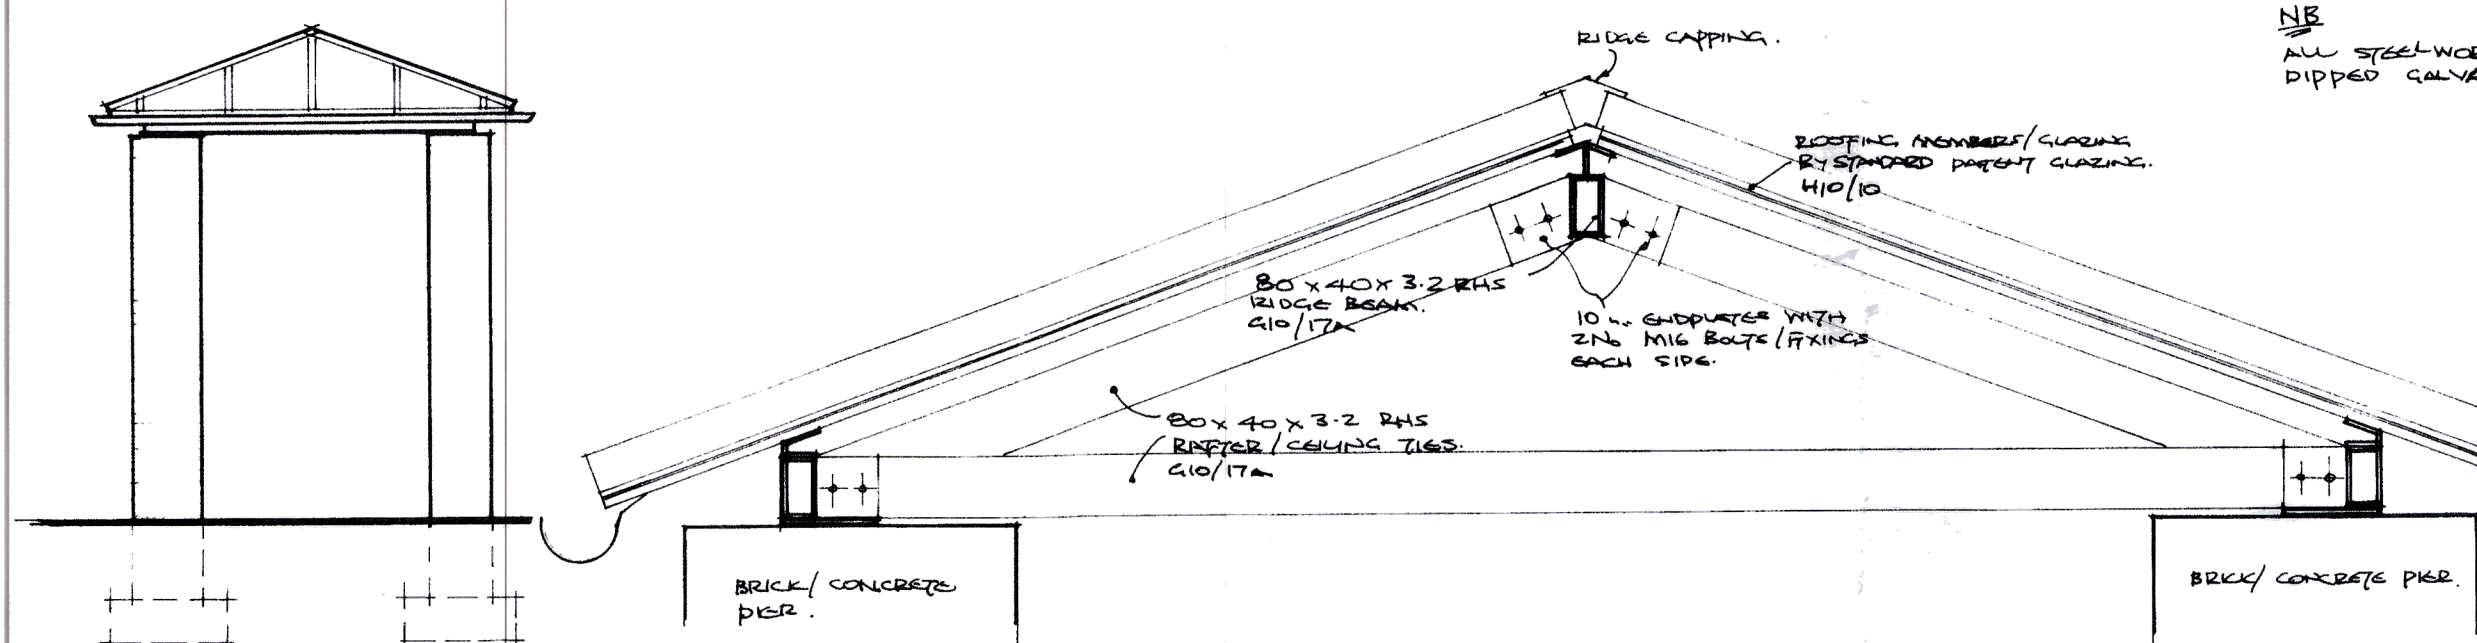


END ELEVATIONS


TYPICAL SECTION THRU ROOF

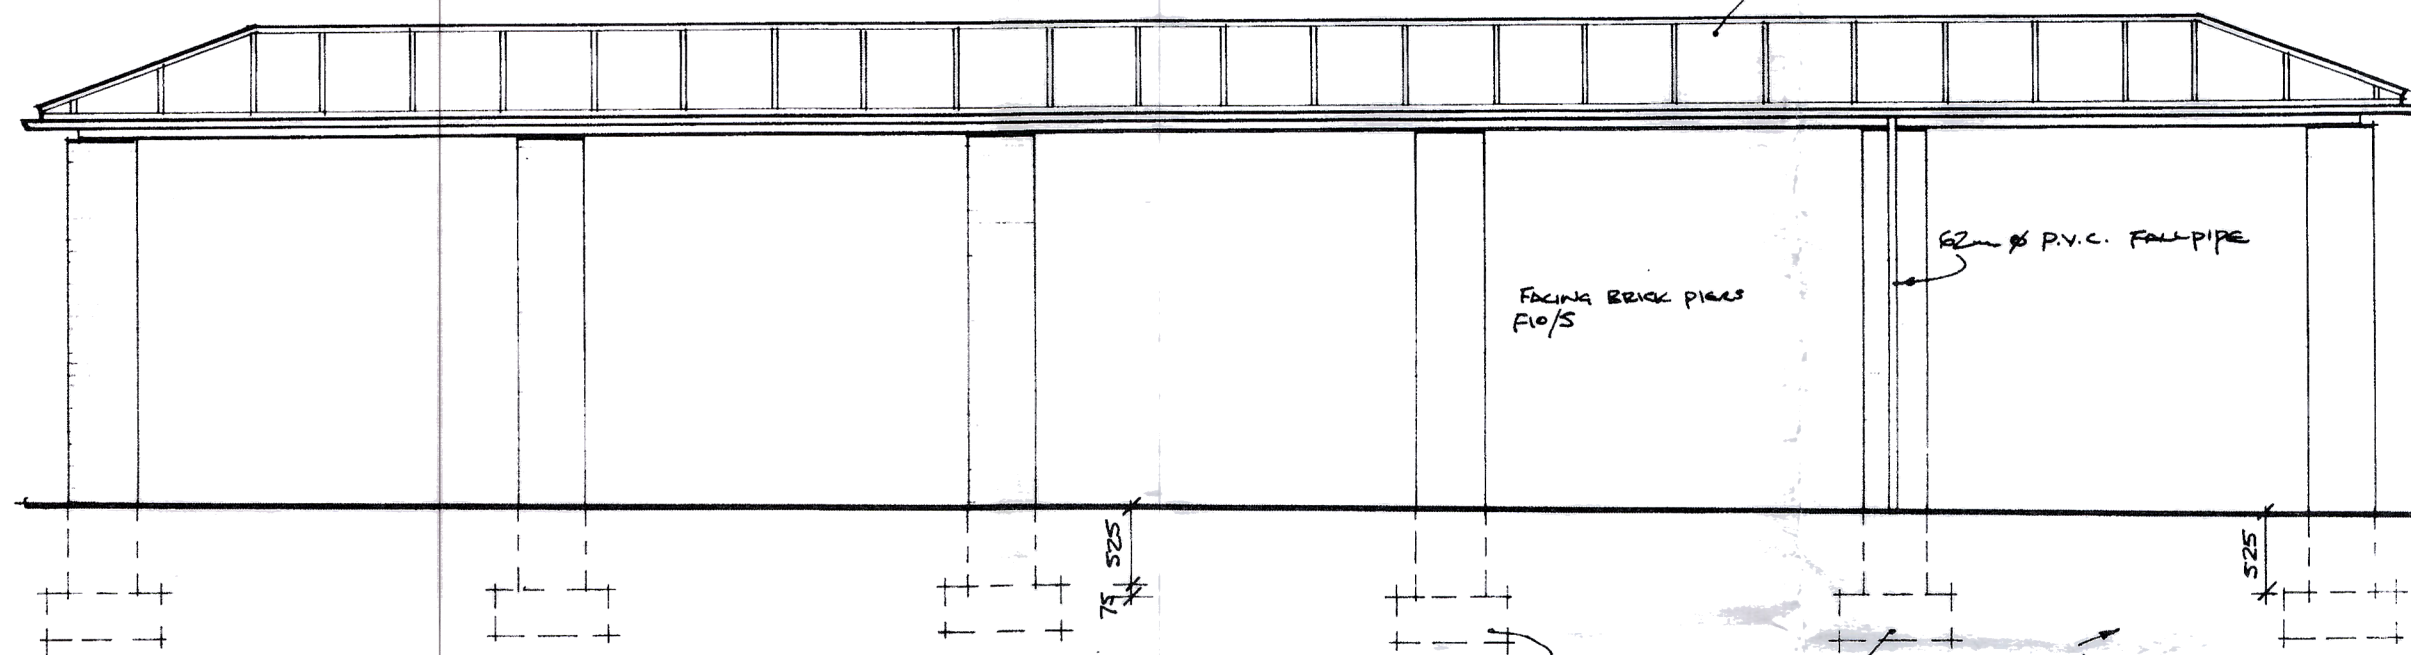


SIDE ELEVATIONS

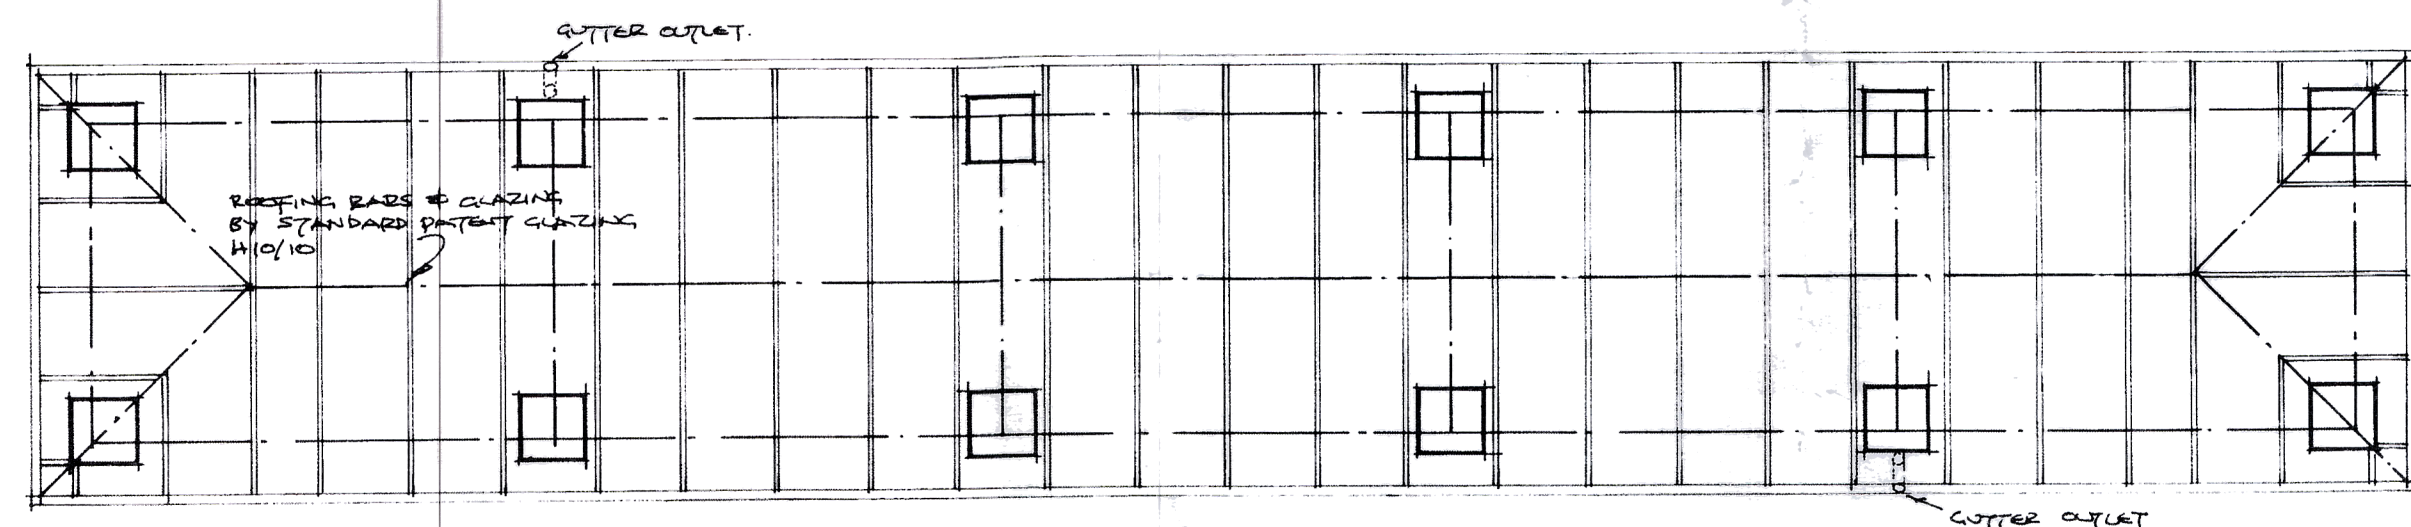


ROOF PLAN

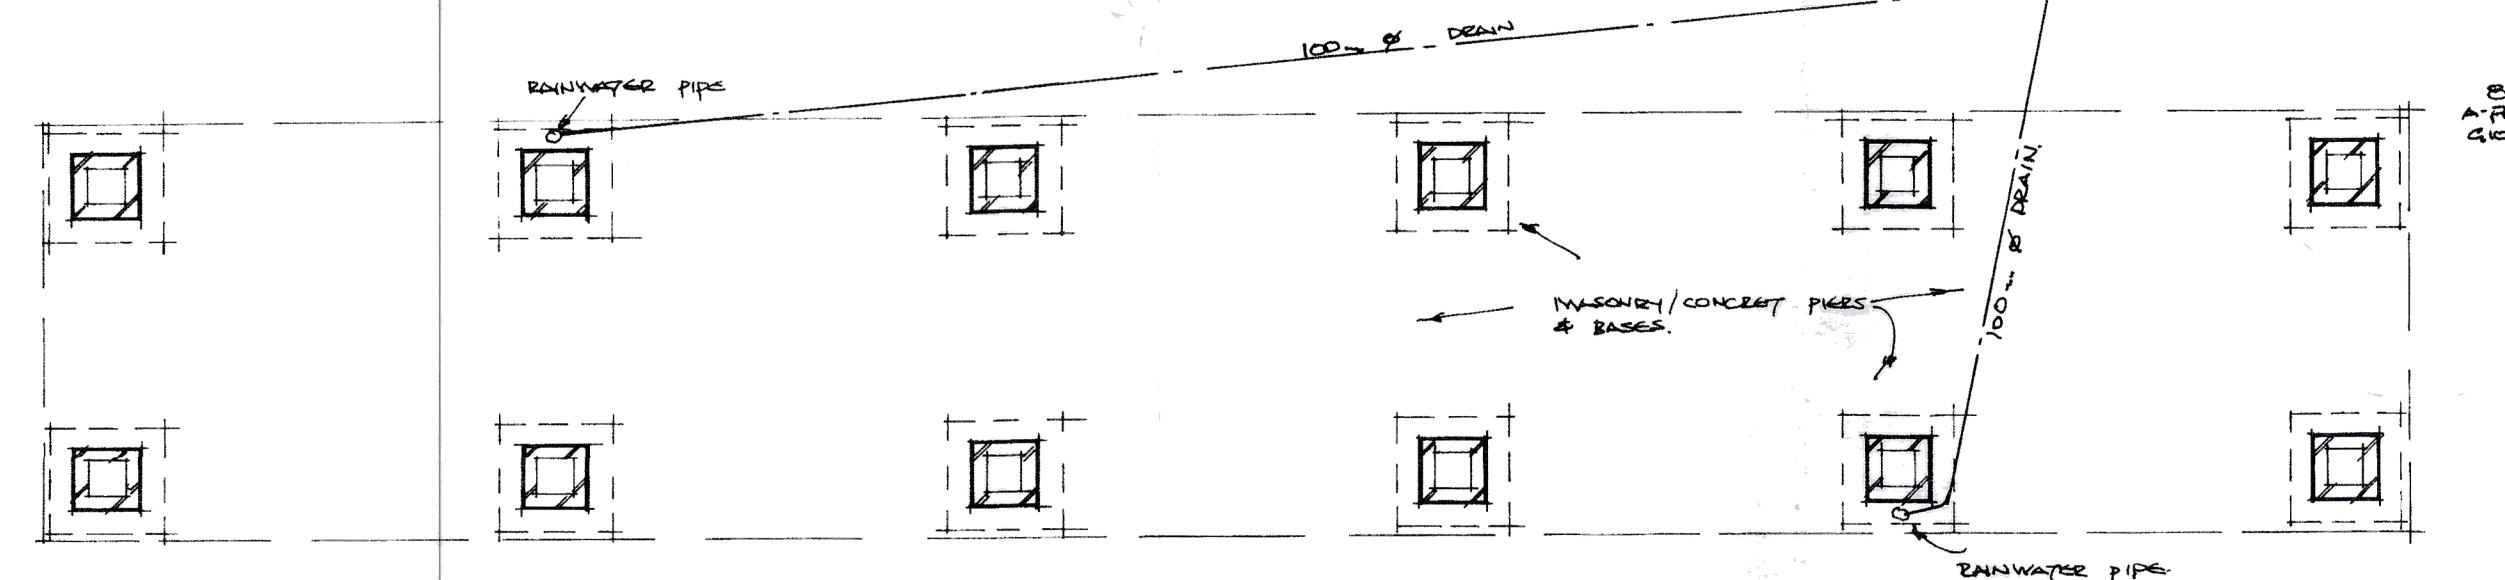


PLAN OF COLUMNS

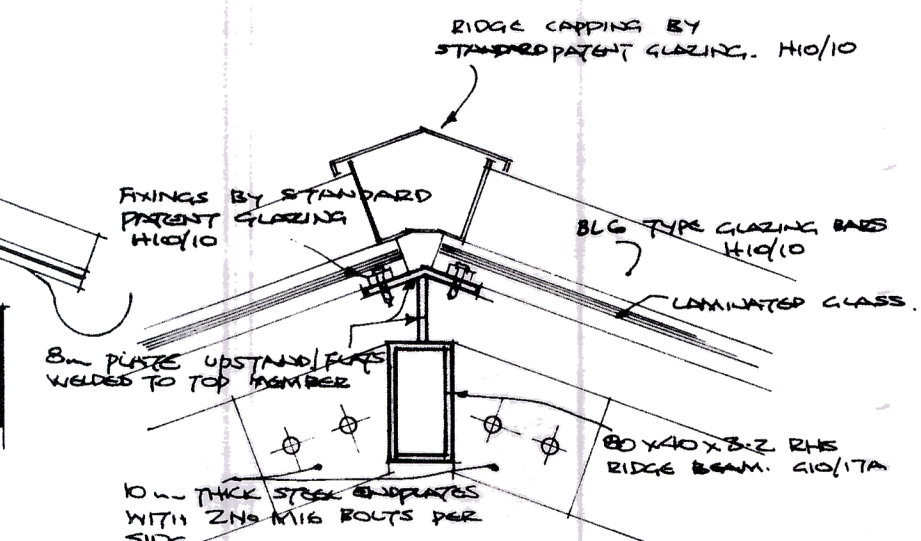

DETAIL THRU RIDGE

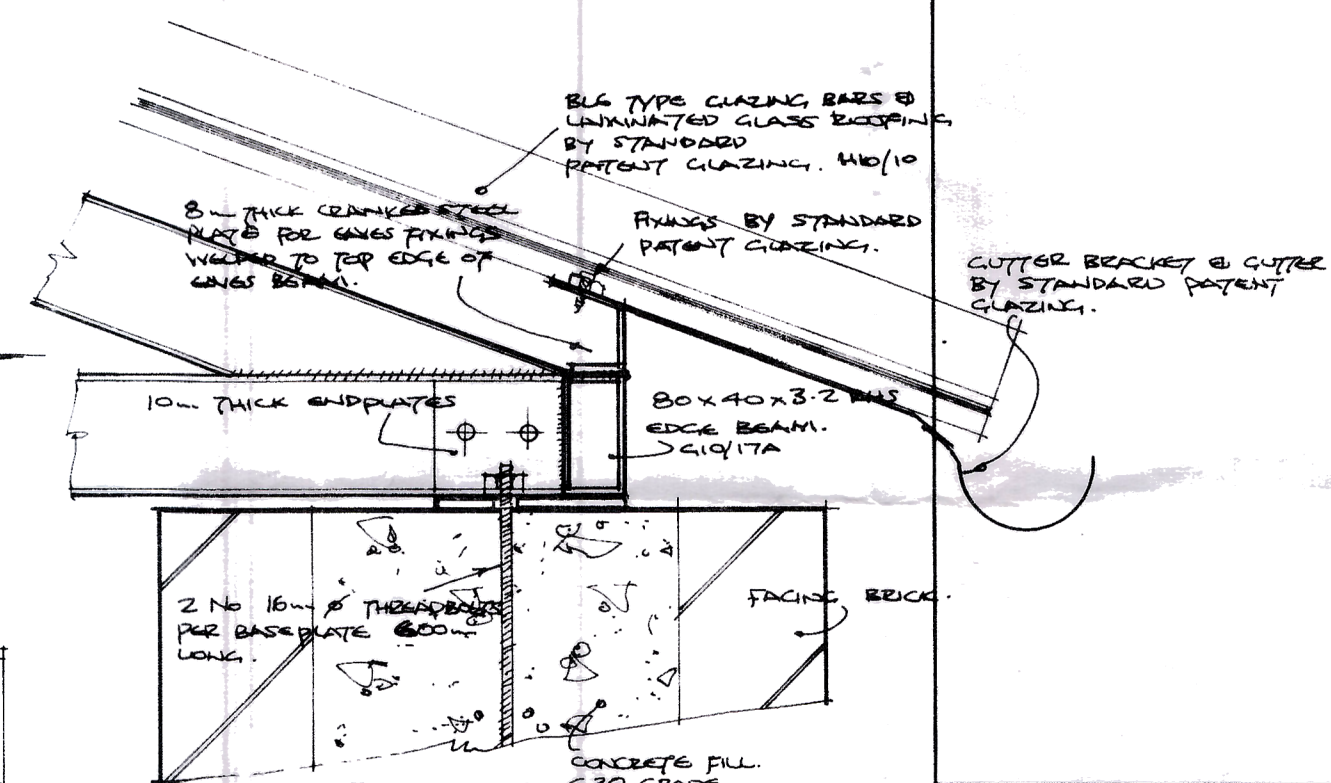

DETAIL THRU GABLES

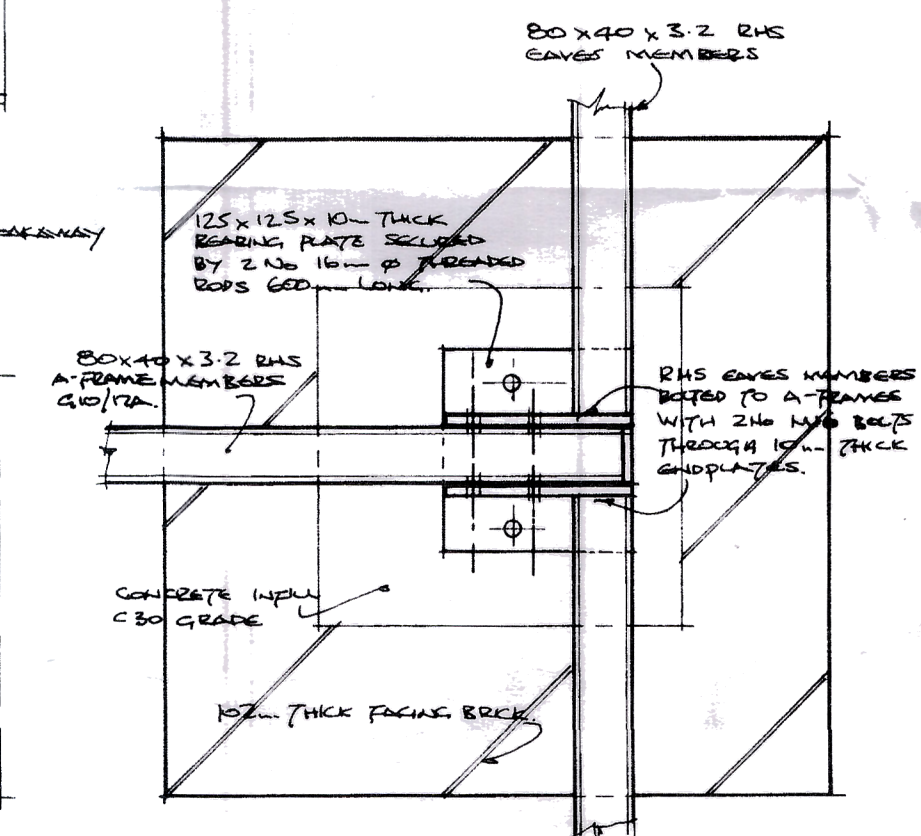

DETAIL OF PIER CAP