Q:\1951-2000\1958-01 Peak Venture Cabins\1958-04 PV reception\Drawings\1958-04-001 to 004.dwg

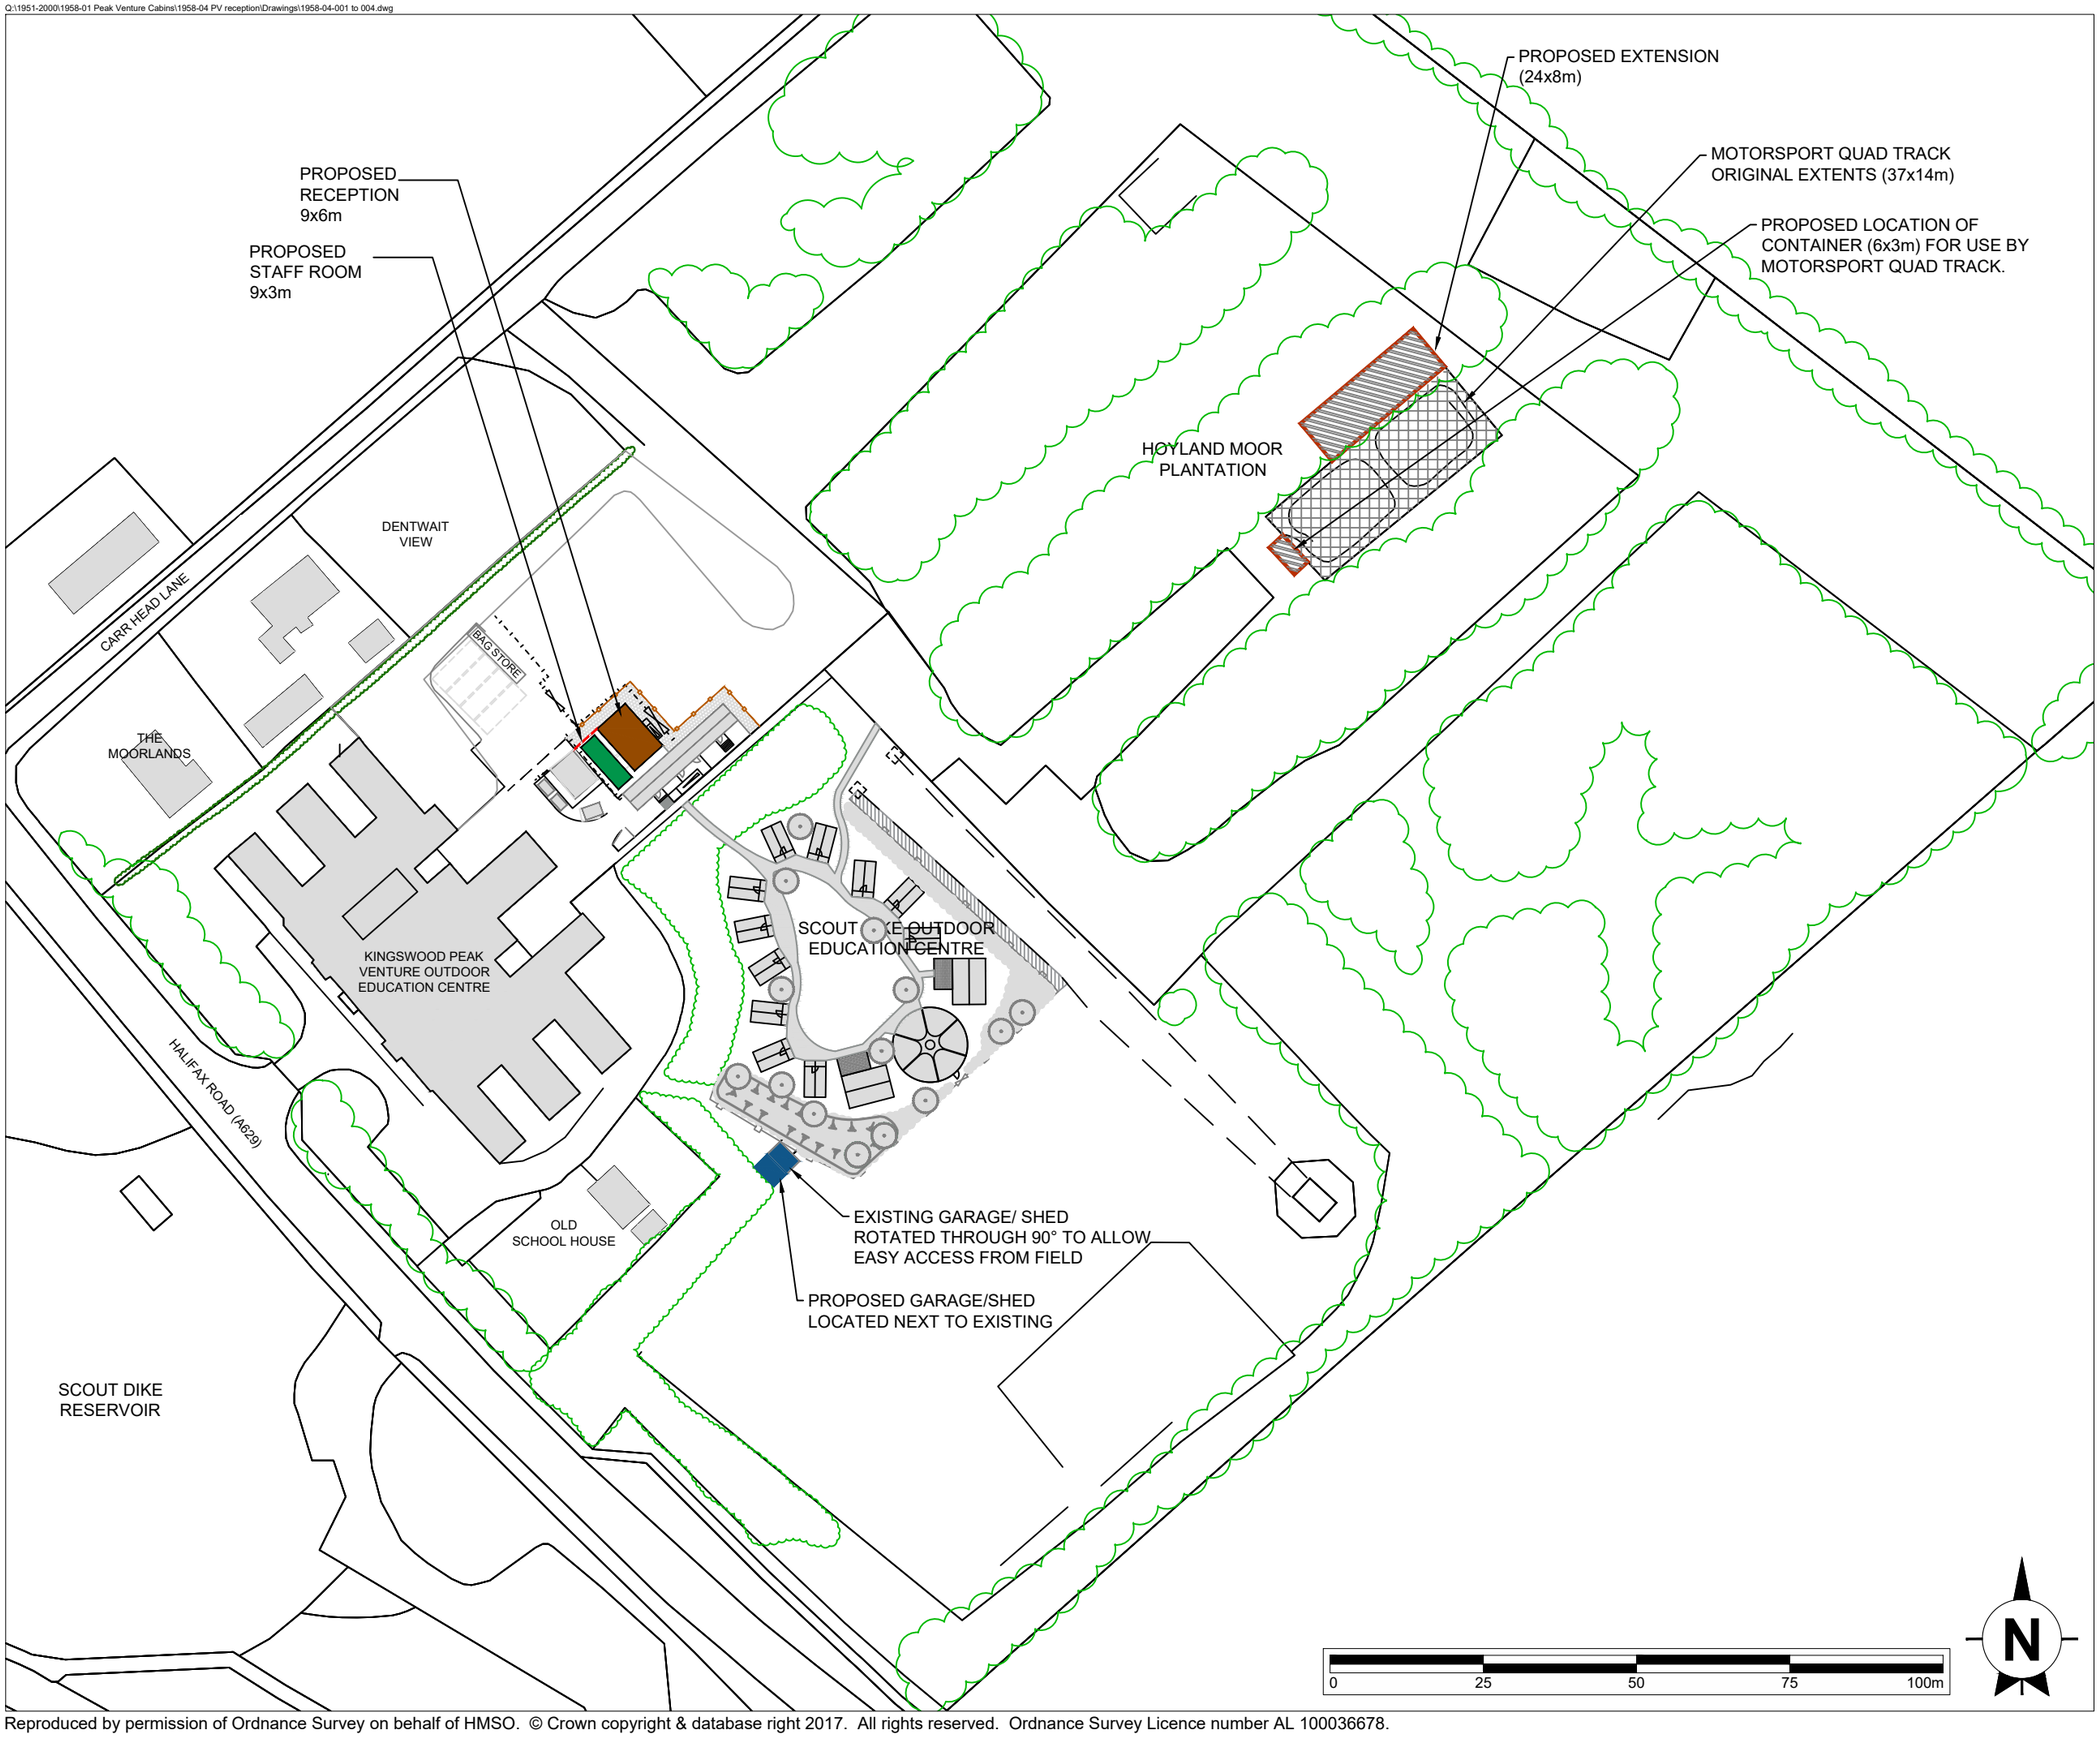

This drawing is the copyright of AXIS P.E.D Limited and may not be loaned, copied or reproduced in any way -or used for any offer, quote, tender or construction purposes without written consent of the company to do so

Follow any figured dimensions - do not scale for construction purposes. IF IN DOUBT ASK.

• Revision History	• Date

Chester Office:
Well House Barns
Bretton
Chester
CH4 0DH

South Manchester Office:
Camellia House
76 Water Lane
Wilmslow
SK9 5BB

0844 8700 007 • www.axisped.co.uk

axis

client: KINGSWOOD
INSPIRING LEARNING

project: PEAK VENTURE - RECEPTION, STAFF ROOM, QUAD BIKE COURSE & OTHER BUILDINGS

drawing title: MASTERPLAN SHOWING
DEVELOPMENT PROPOSALS

date: December 2017	drawn by: DC	checked: DC
drawing number: 1958-04-002	status: For Consultation	
scale(s): 1:1000@A3	rev: --	

planning environment design

Reproduced by permission of Ordnance Survey on behalf of HMSO. © Crown copyright & database right 2017. All rights reserved. Ordnance Survey Licence number AL 100036678.