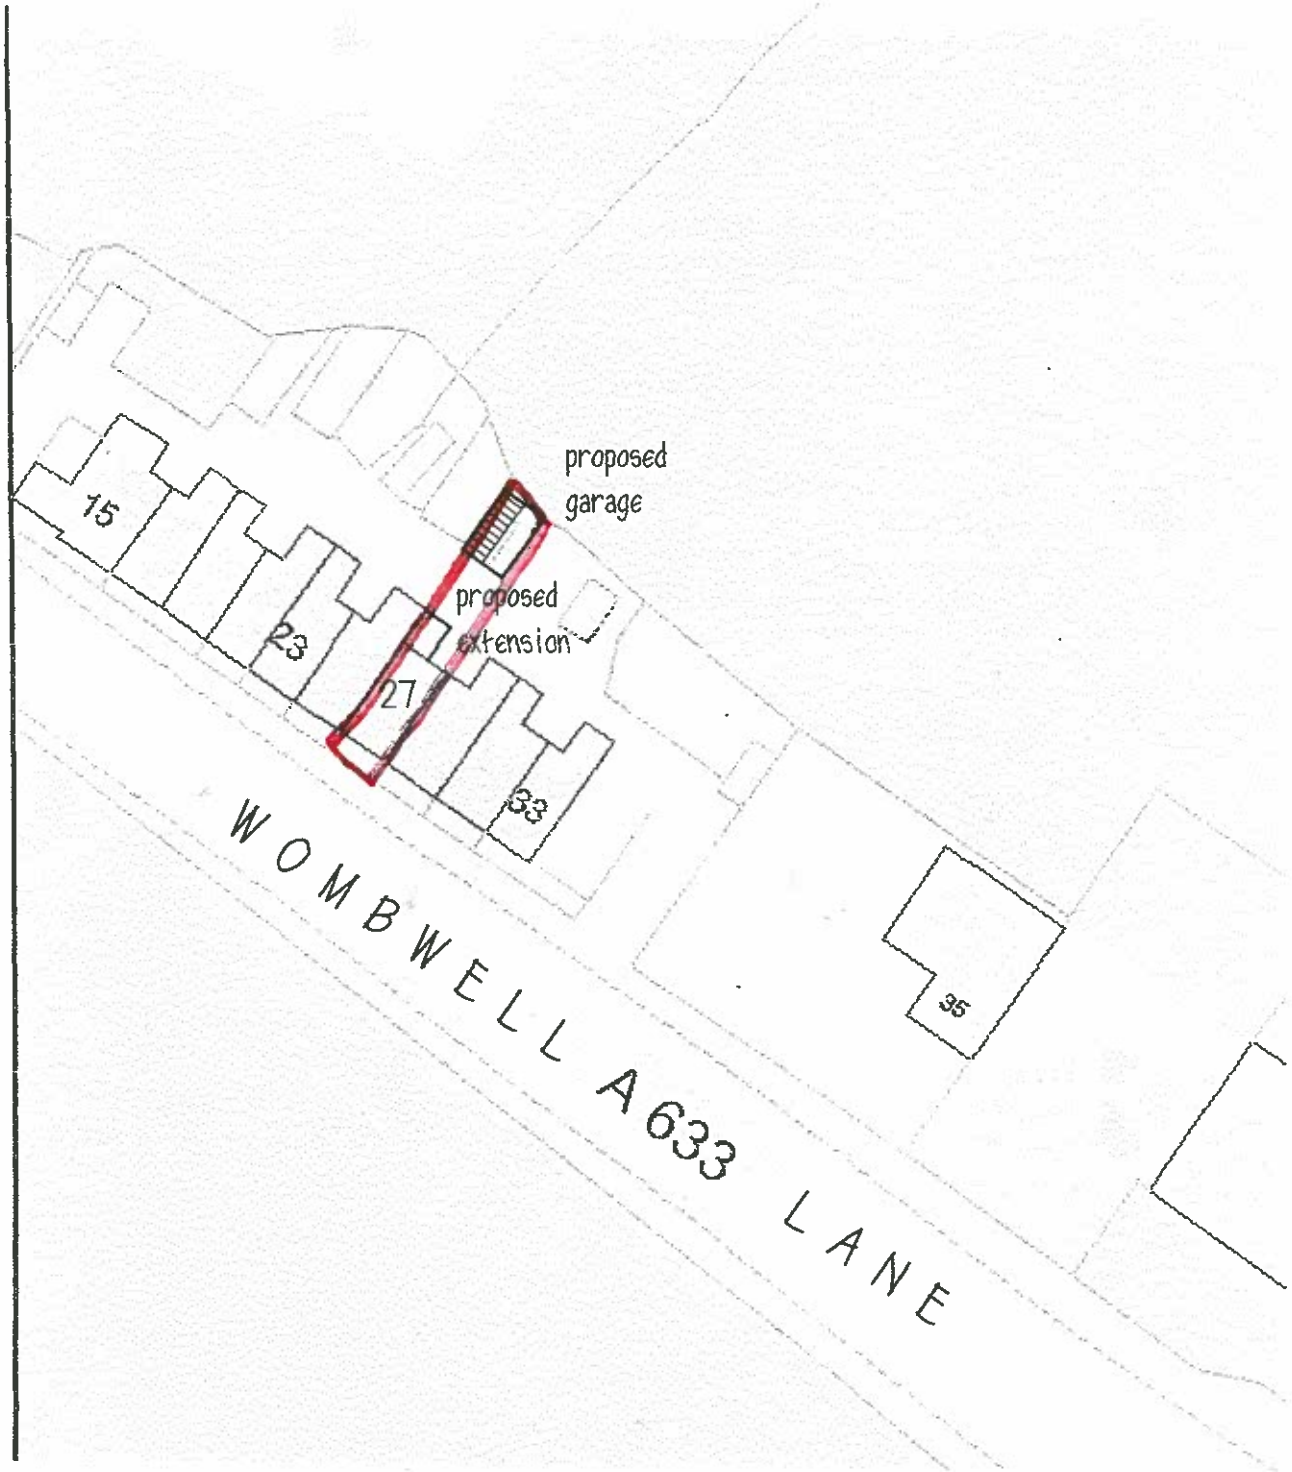

proposed
garage
proposed
extension
15
23
27
33
35
WOMBWELL A633 LANE

SITE PLAN