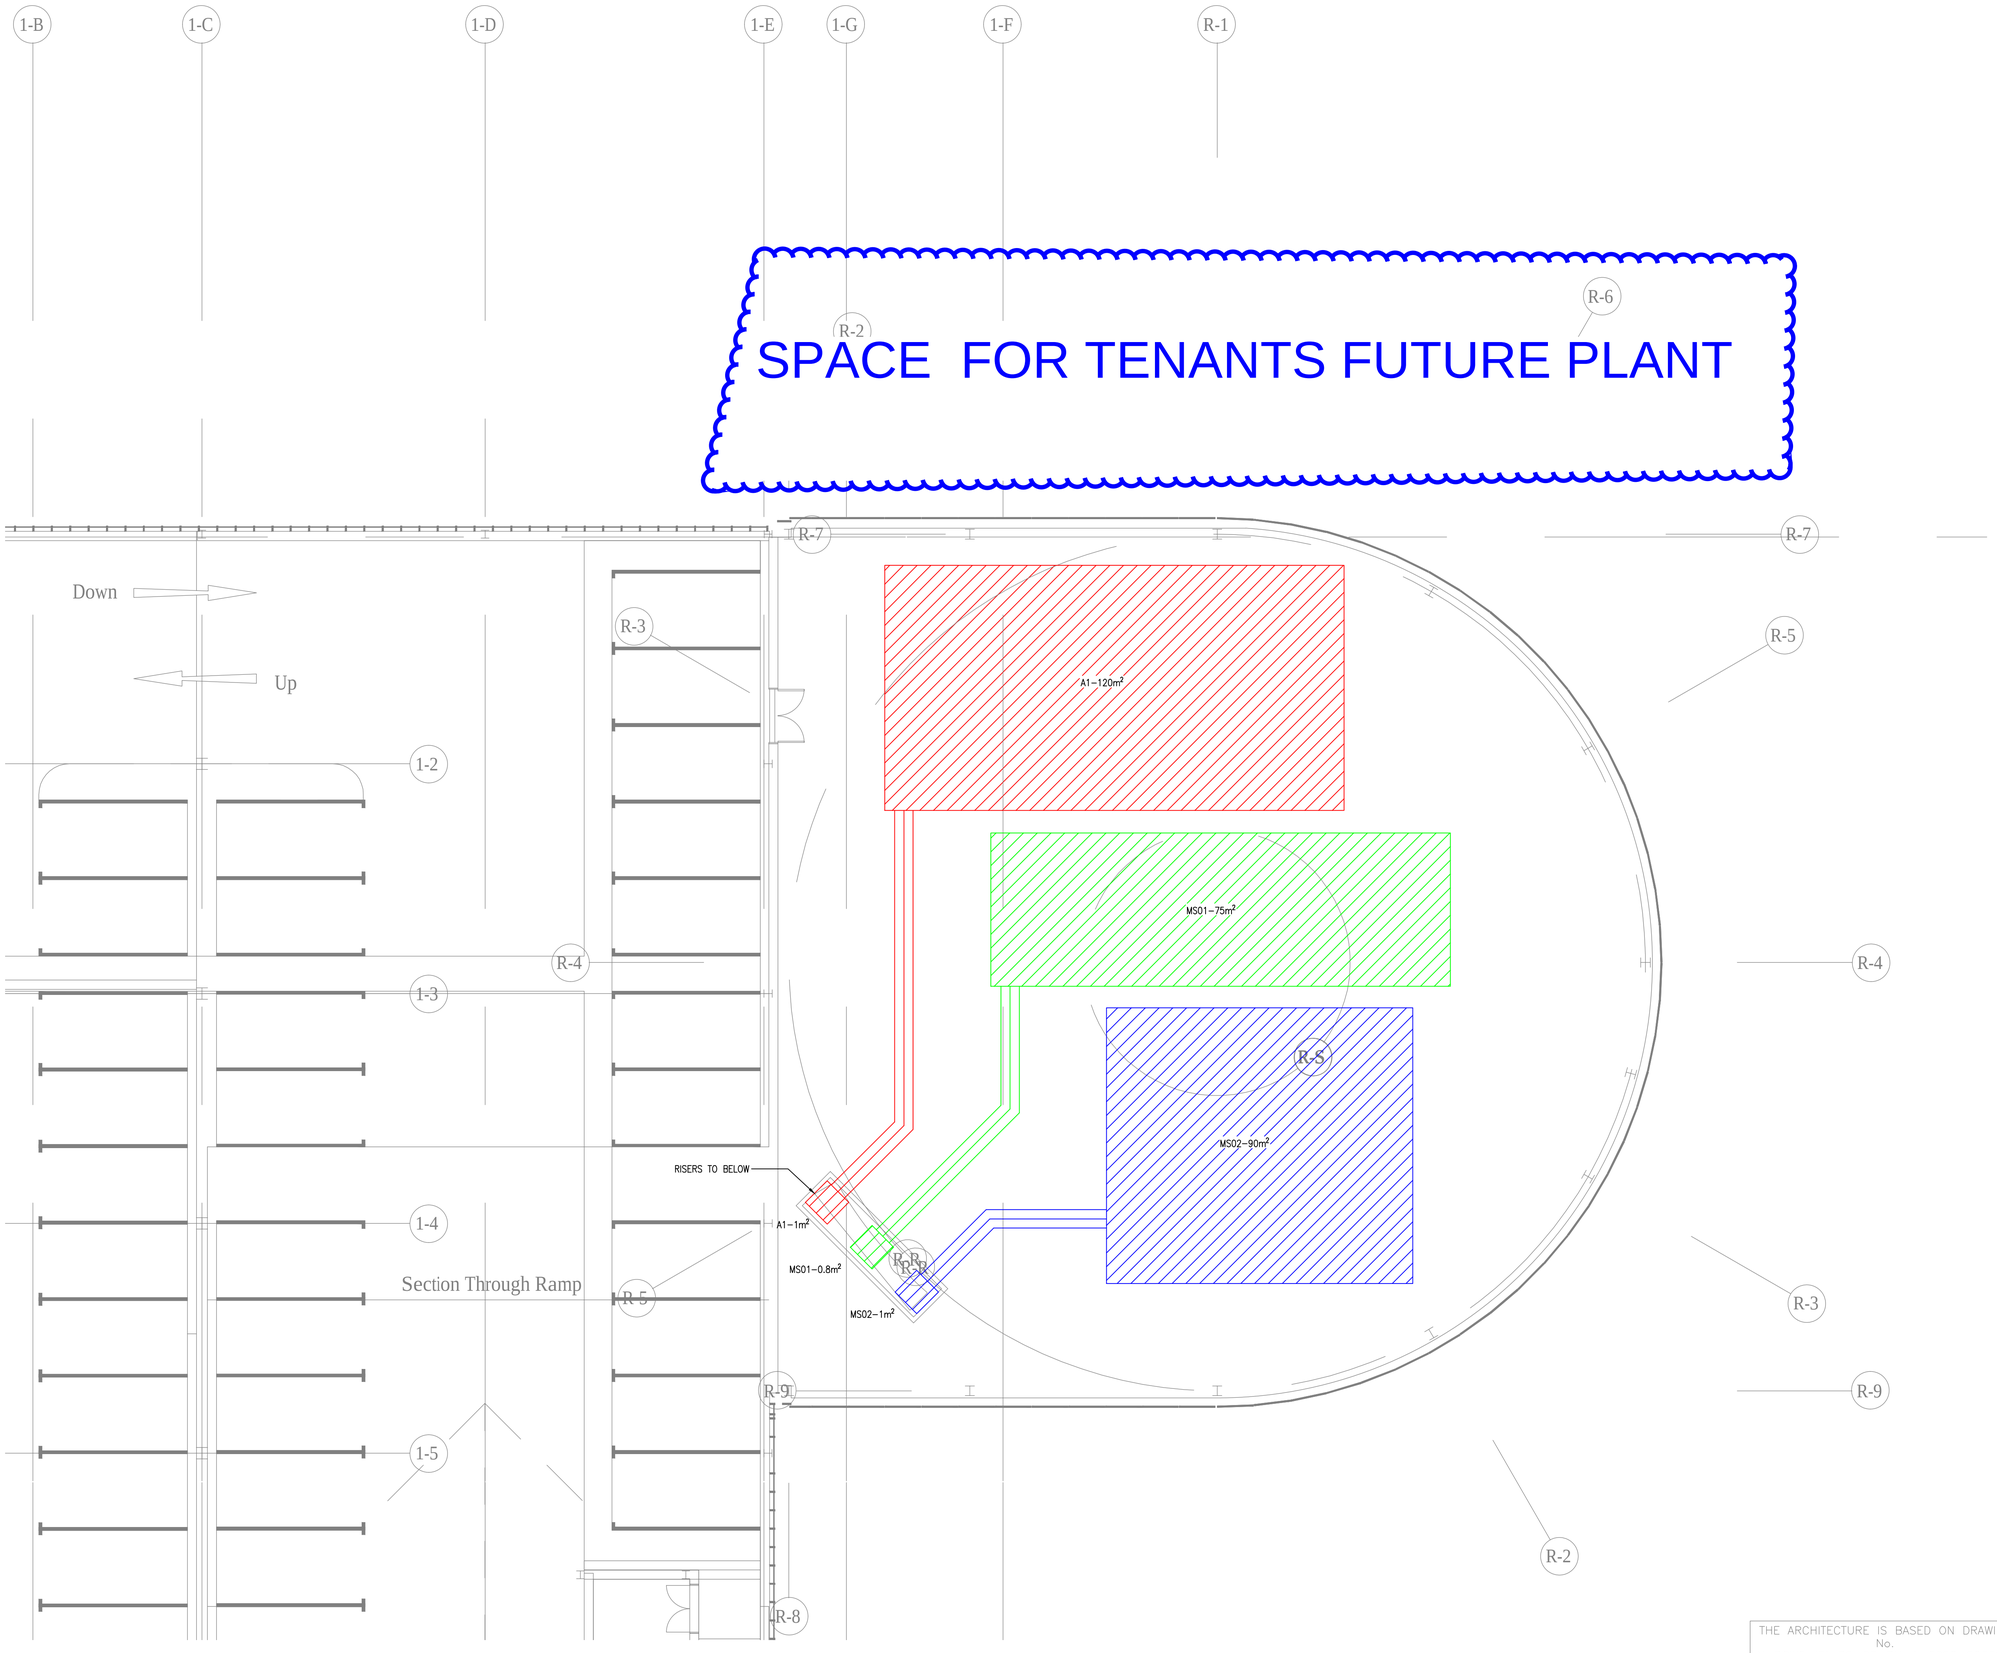


THE ARCHITECTURE IS BASED ON DRAWING No.
X-BGW2-IBI-ZC-03-PN-A-G200-0005(2)

Rev.	Description	Date
P01	ISSUED FOR CONTRACT	28.03.19

Anderson Green
building services consultants
www.andersongreen.co.uk
Nottingham 0115 973 4141
Sheffield 0114 243 5913
London 0207 631 6941
Leeds 0113 243 2672

Client:

Henry Boot

H.E.BARNES
Electrical & Mechanical Services Contractor
Web: www.hebarnes.com

Stage:

Project:

BARNSLEY GLASSWORKS
PHASE 2

Title:

MECHANICAL SERVICES
ZC - ROTUNDA ROOF TENANTS
SERVICES SPATIAL LAYOUT

BIM Tech:	Eng:	QA Eng:	Date:	Size:	Scale:
SLB	JT		28.03.19	A0	1:100

Project No. - Originator - Zone - Level - Type - Role - Drawing No.	Suitability:	Revision:
BGW2-HEB-ZC-03-DR-M-5001	**D4**	**P01**

Template V2.4