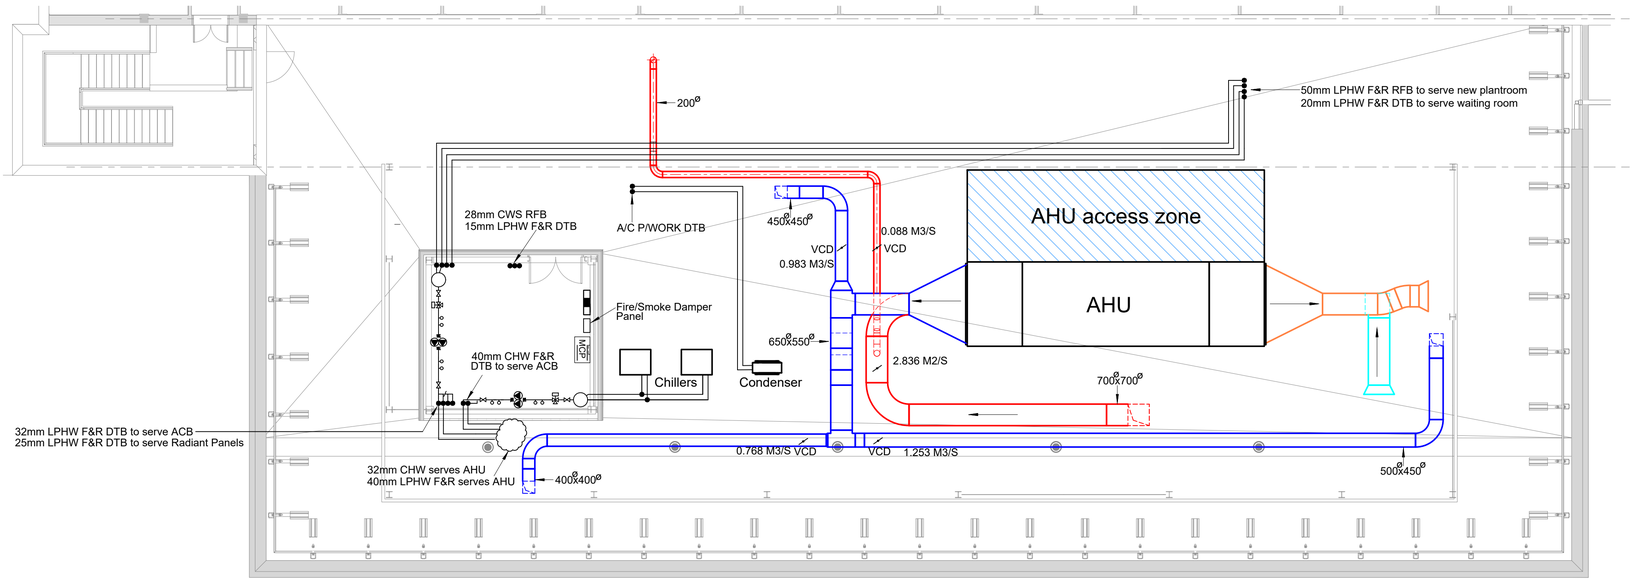

AHU SCHEDULE

AHU	MANUFACTURER	MODEL	DIMENSIONS (W) x (H) x (L) mm
AHU 01	MANSFIELD POLLARD	MP60W.10	(2279)x(2294)x(7243)

NOTES.

A	ISSUED FOR COMMENT	26/03/2020
B	ISSUED FOR CONSTRUCTION	16/04/2020

CONSTRUCTION

ISSUE	AMENDMENT	DATE	INITIAL

COMPLETE PIPEWORK SERVICES LTD
UNIT 28 SHORTWOOD BUSINESS PARK
HOYLAND
BARNSLEY
S74 9LH
Tel No. 01226 281152
Fax No. 01226 786980

Project
BARNSLEY HOSPITAL CAU

Client
I & G CONSTRUCTION LTD

Title
ROOF TOP PLANT AREA
SERVICES LAYOUT

DRAWN	CHECKED	APPROVED	DATE
DW			16-04-2020

SCALE 1:100 A1 DRAWING

DRG.No. M008/BDGH/CAU ISSUE B