




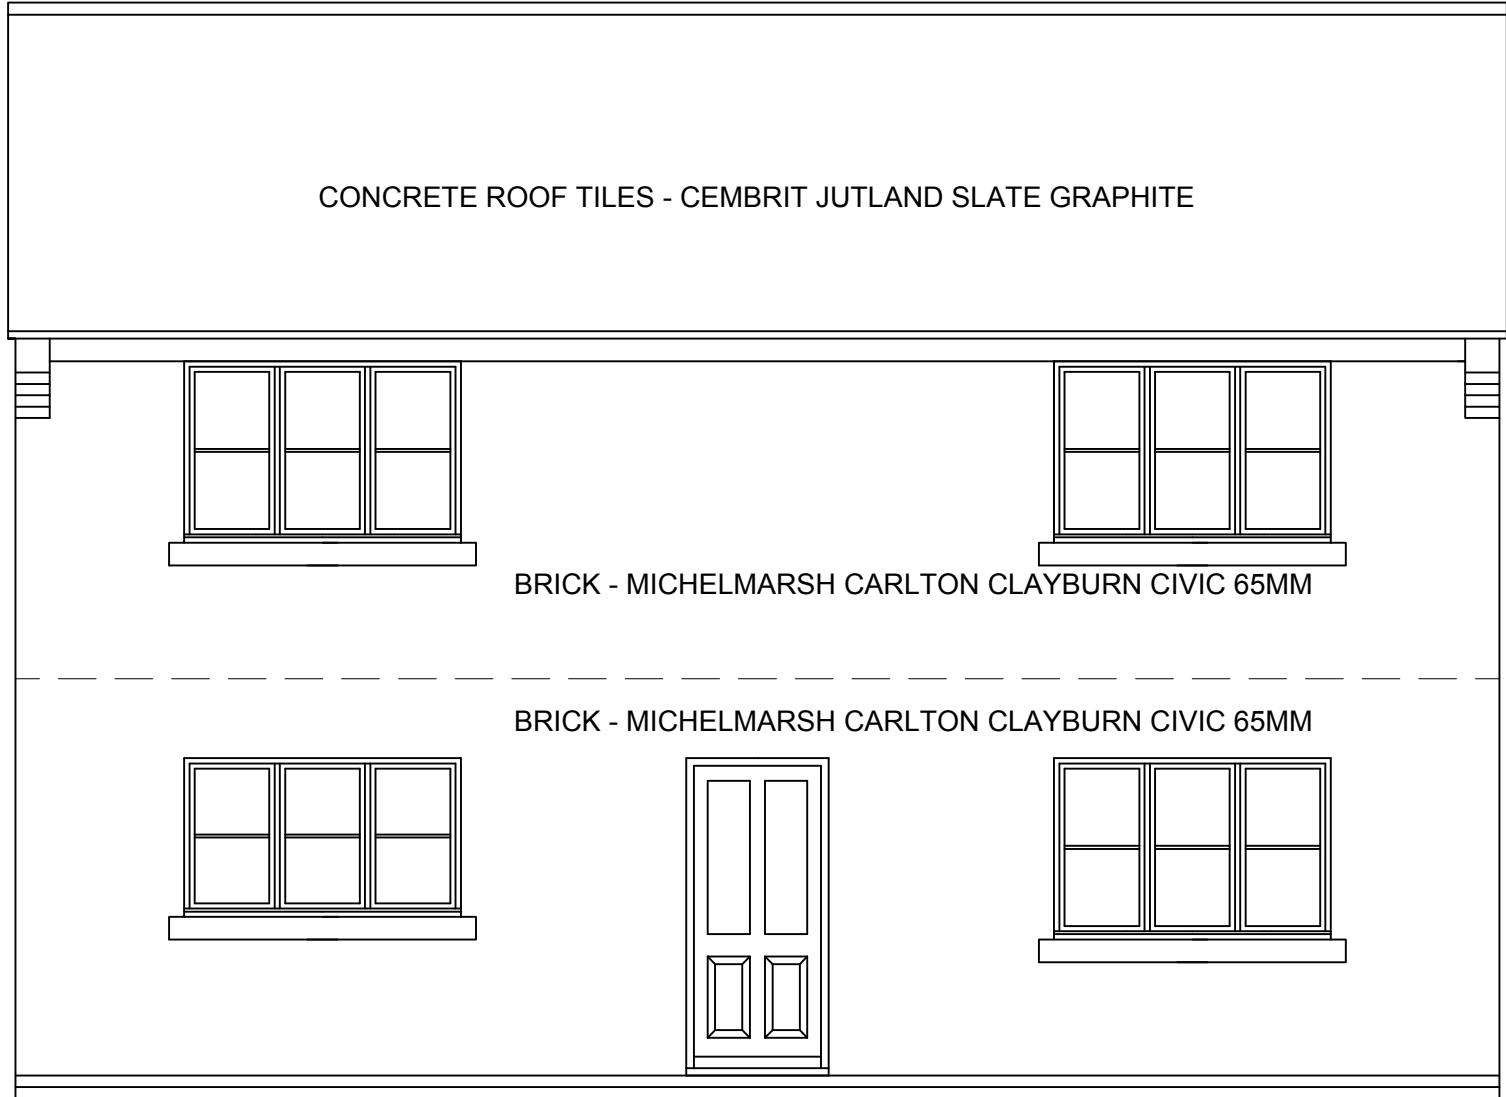


FRONT ELEVATION

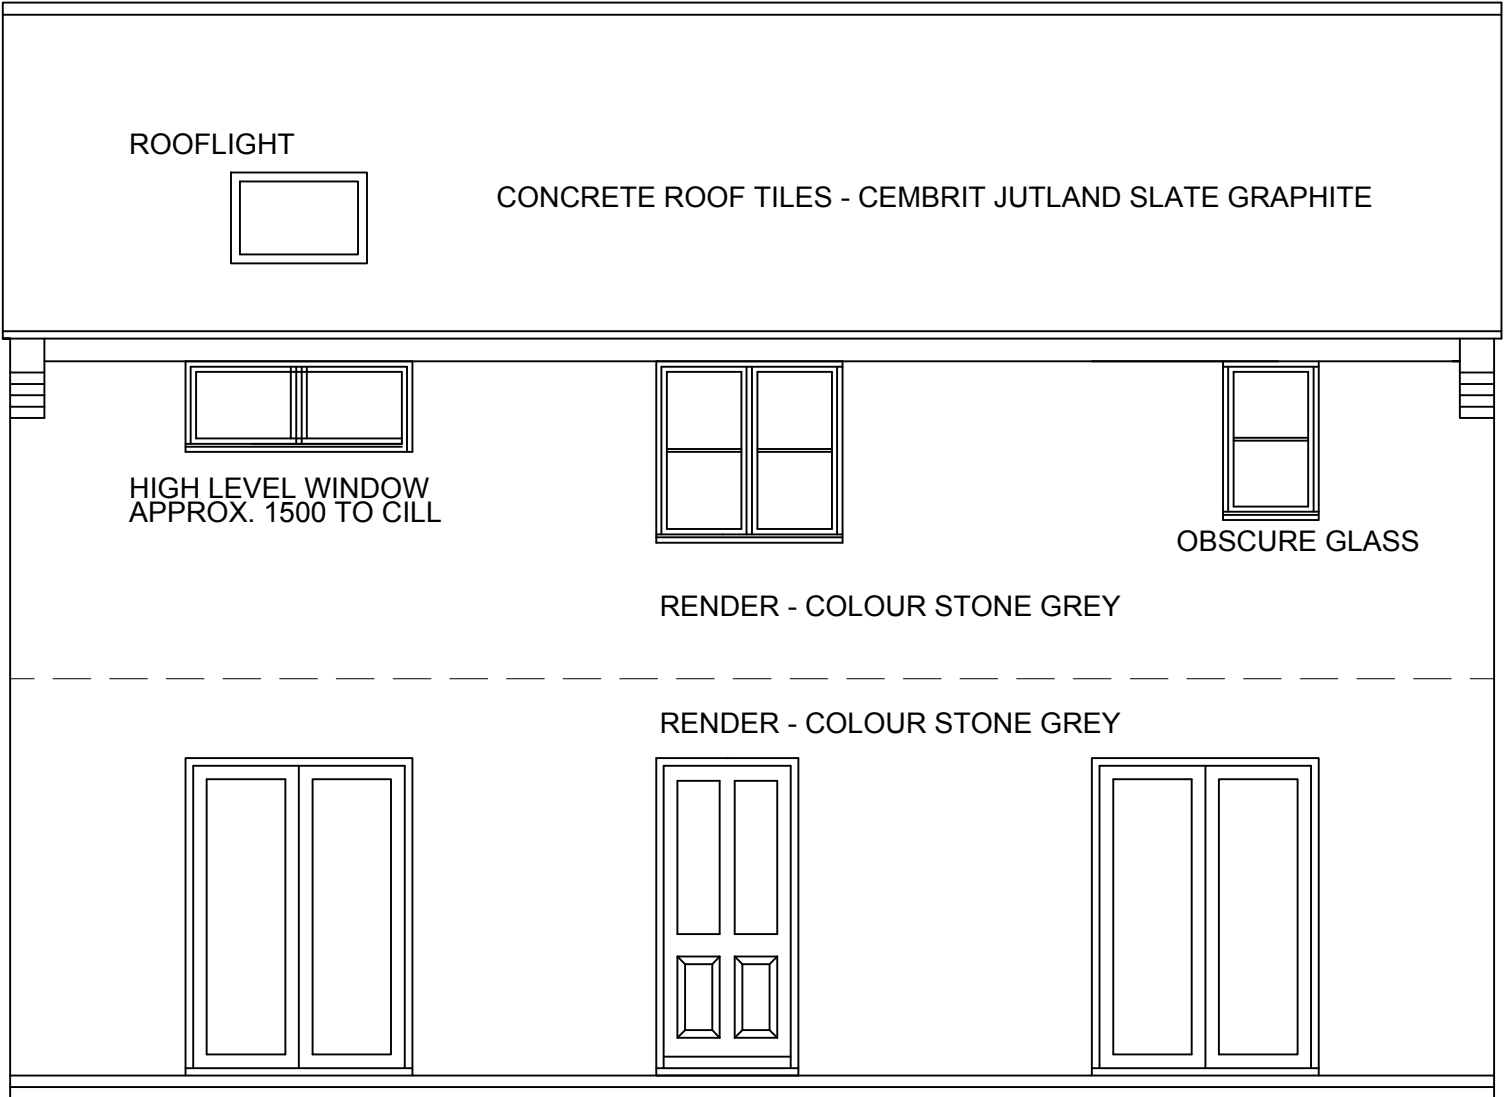


REAR ELEVATION

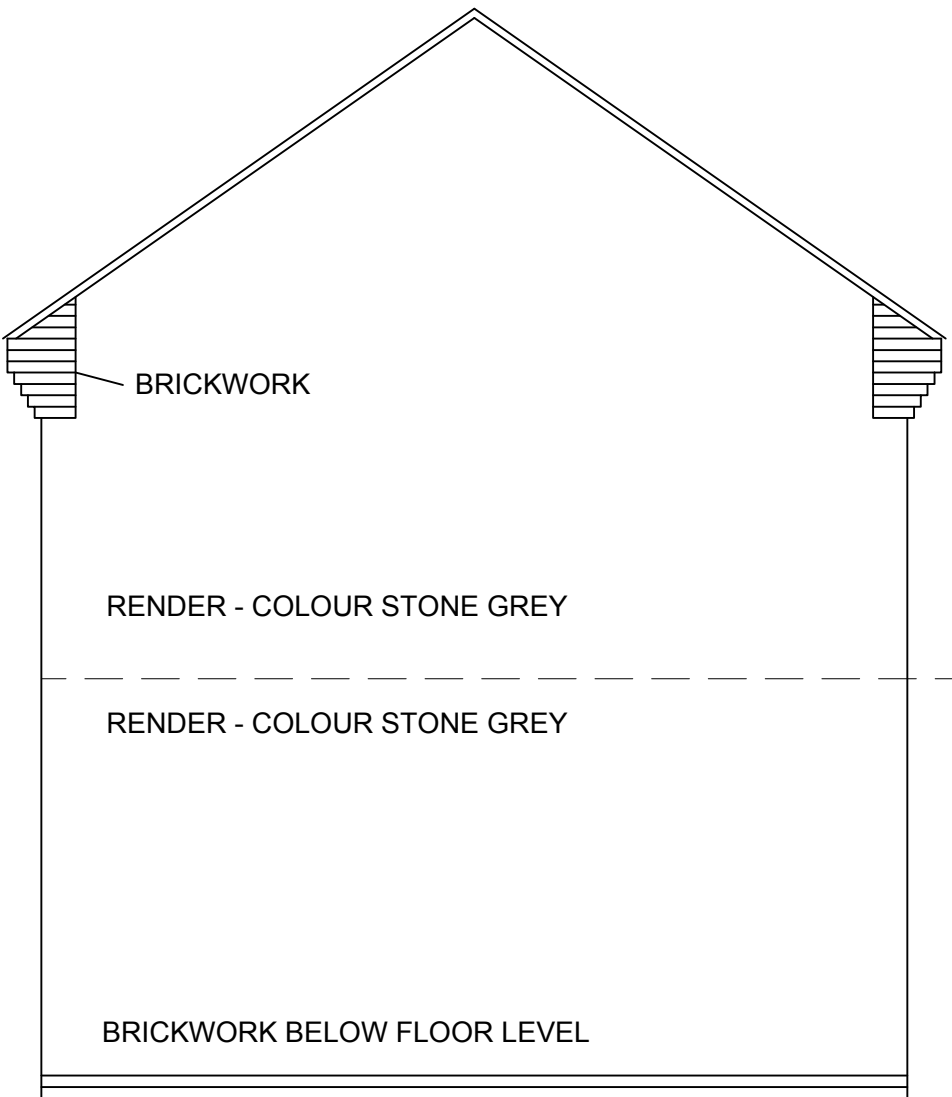


SIDE ELEVATION - LEFT

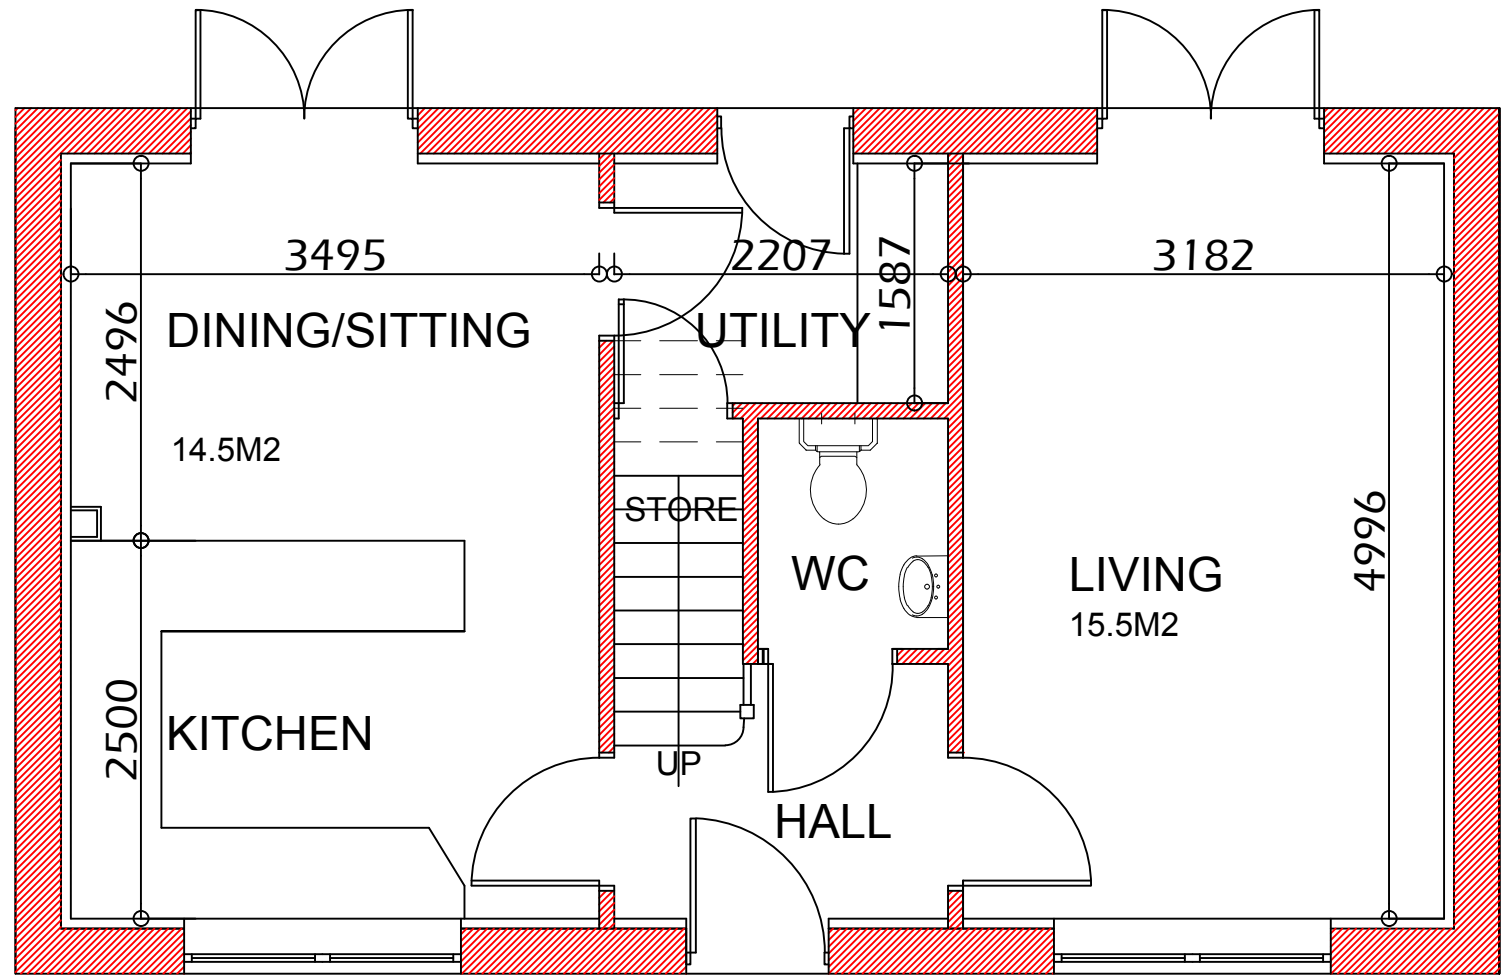

GROUND FLOOR PLAN

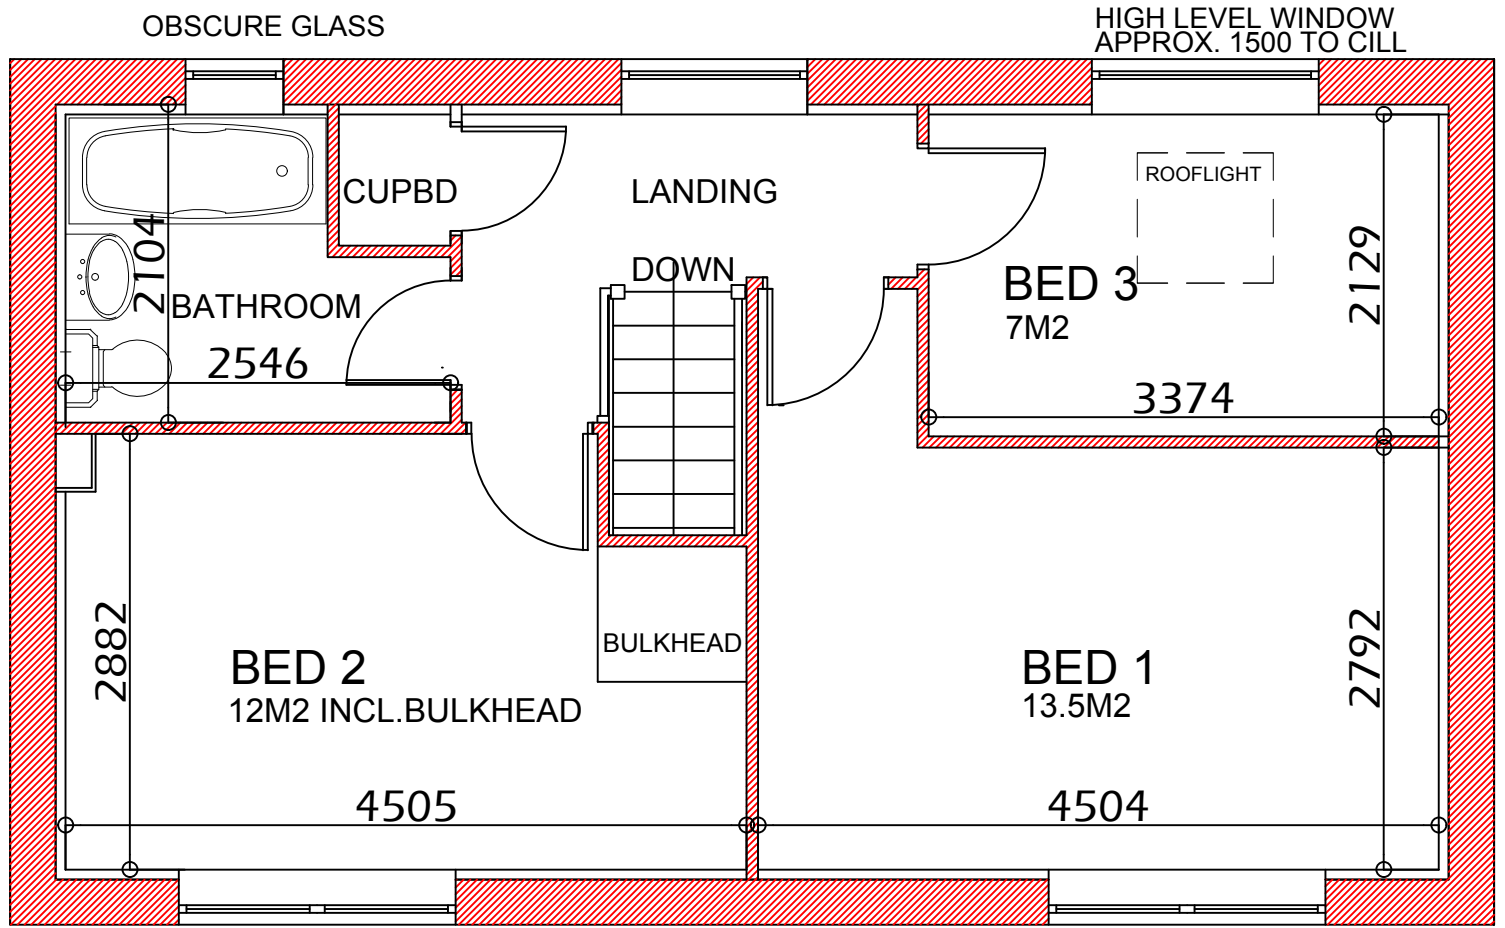

FIRST FLOOR PLAN

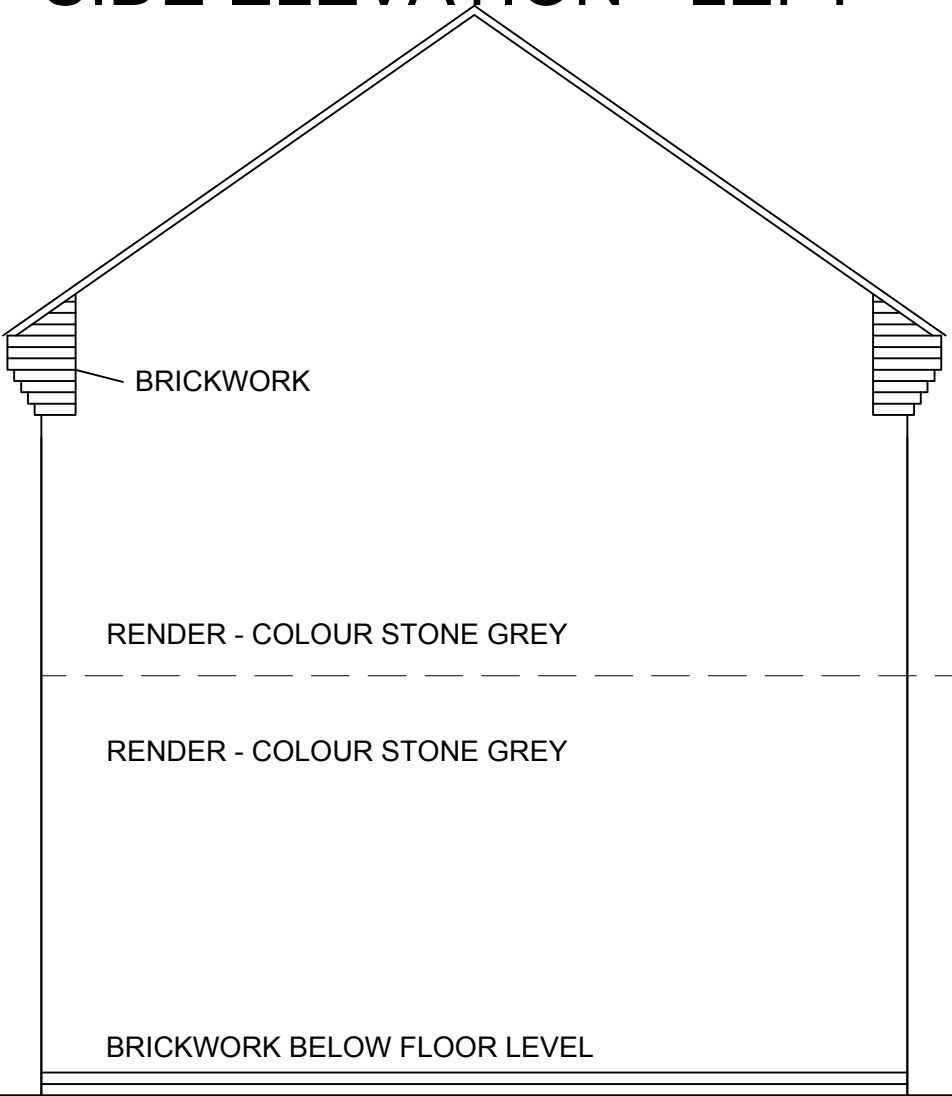

SIDE ELEVATION - RIGHT

	1. THIS DRAWING AND THE COPYRIGHTS AND PATENTS THEREIN ARE THE PROPERTY OF NYP ARCHITECTURAL SERVICES LIMITED REGISTERED IN ENGLAND AND WALES No. 12345678 AND MAY BE USED OR REPRODUCED ONLY UNDER CONTRACT.			NYP ARCHITECTURAL SERVICES LIMITED				
	2. CONTRACTORS AND SUB-CONTRACTORS MUST CHECK AND AGREE ALL DIMENSIONS BEFORE PREPARING SHOP DRAWINGS OR COMMENCING WORK ON SITE.			BUSINESS AND INNOVATION CENTRE, WILTHORPE, BARNSELY, S75 1JL TEL: 01226 200989 EMAIL: scott@nypas.co.uk stephen@nypas.co.uk				
	3. CONTRACTORS ARE RESPONSIBLE FOR INFORMING THE DESIGNER OF ANY DISCREPANCY DISCOVERED ON THIS DRAWING OR BETWEEN THIS DRAWING AND ANY OTHER RELATED DOCUMENT ISSUED UNDER THE STANDARD FORM OF CONTRACT IN RESPECT OF THE WORK.			Project LAND ADJACENT 22 FILEY AVENUE, ROYSTON BARNSELY S71 4PZ				
	4. WRITTEN DIMENSIONS ONLY ARE TO BE USED FROM THIS DRAWING. IF IN ANY DOUBT ASK FOR CLARIFICATION.			Drawing Title FLOOR PLANS AND ELEVATIONS AS PROPOSED				
				Revisions.				
Date	Suffix	Description	Date	Suffix	Description	Date	Suffix	Description