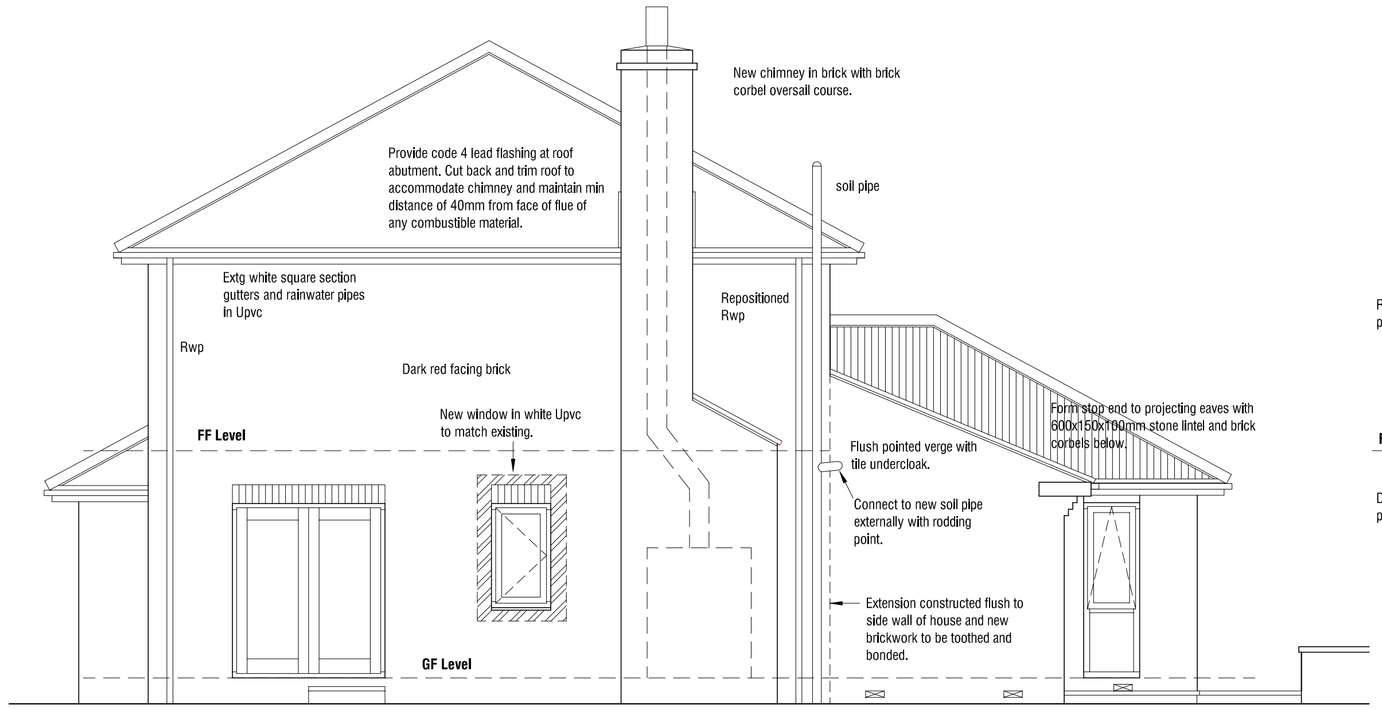

South Elevation 1:50

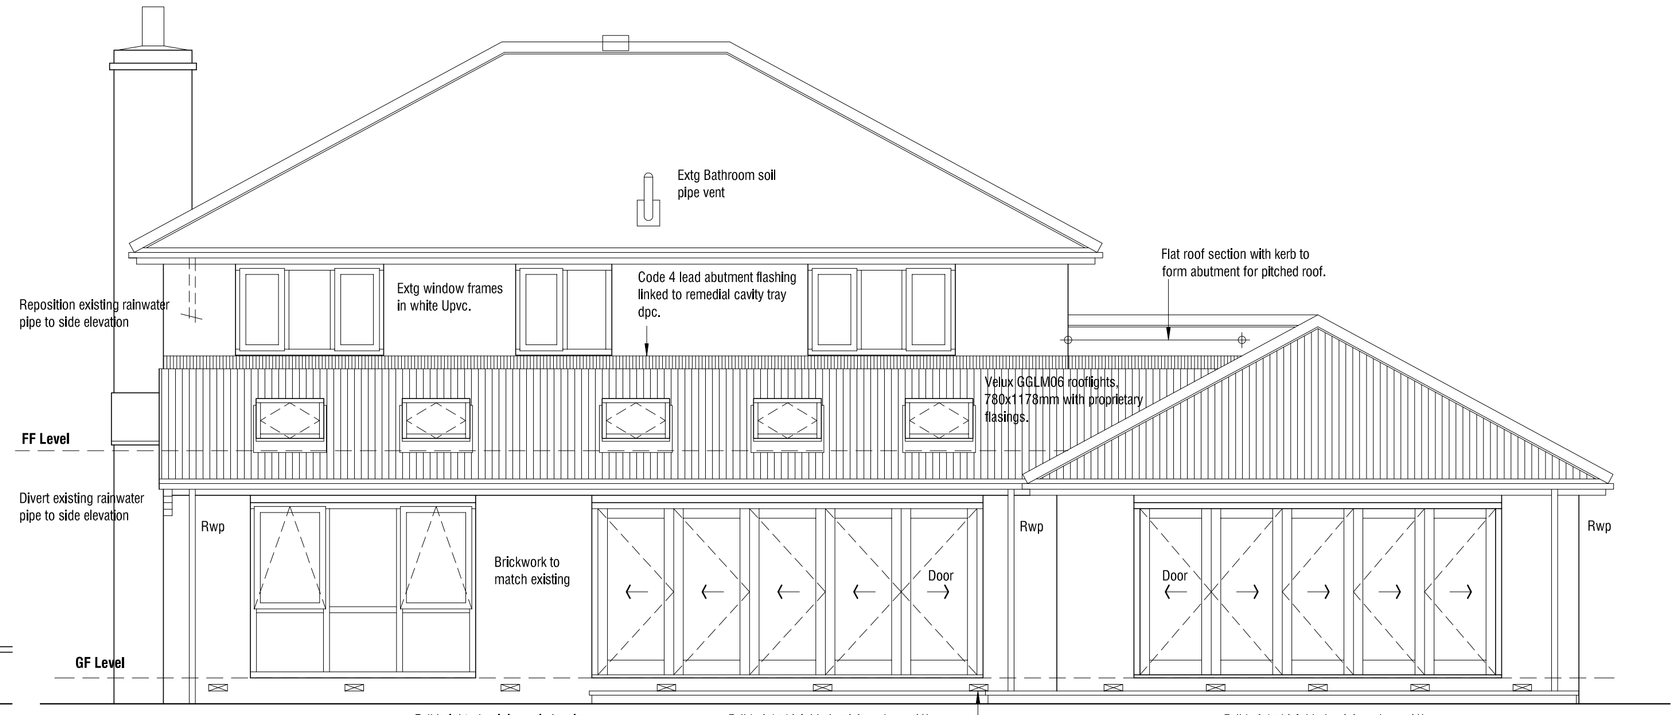

West Elevation 1:50

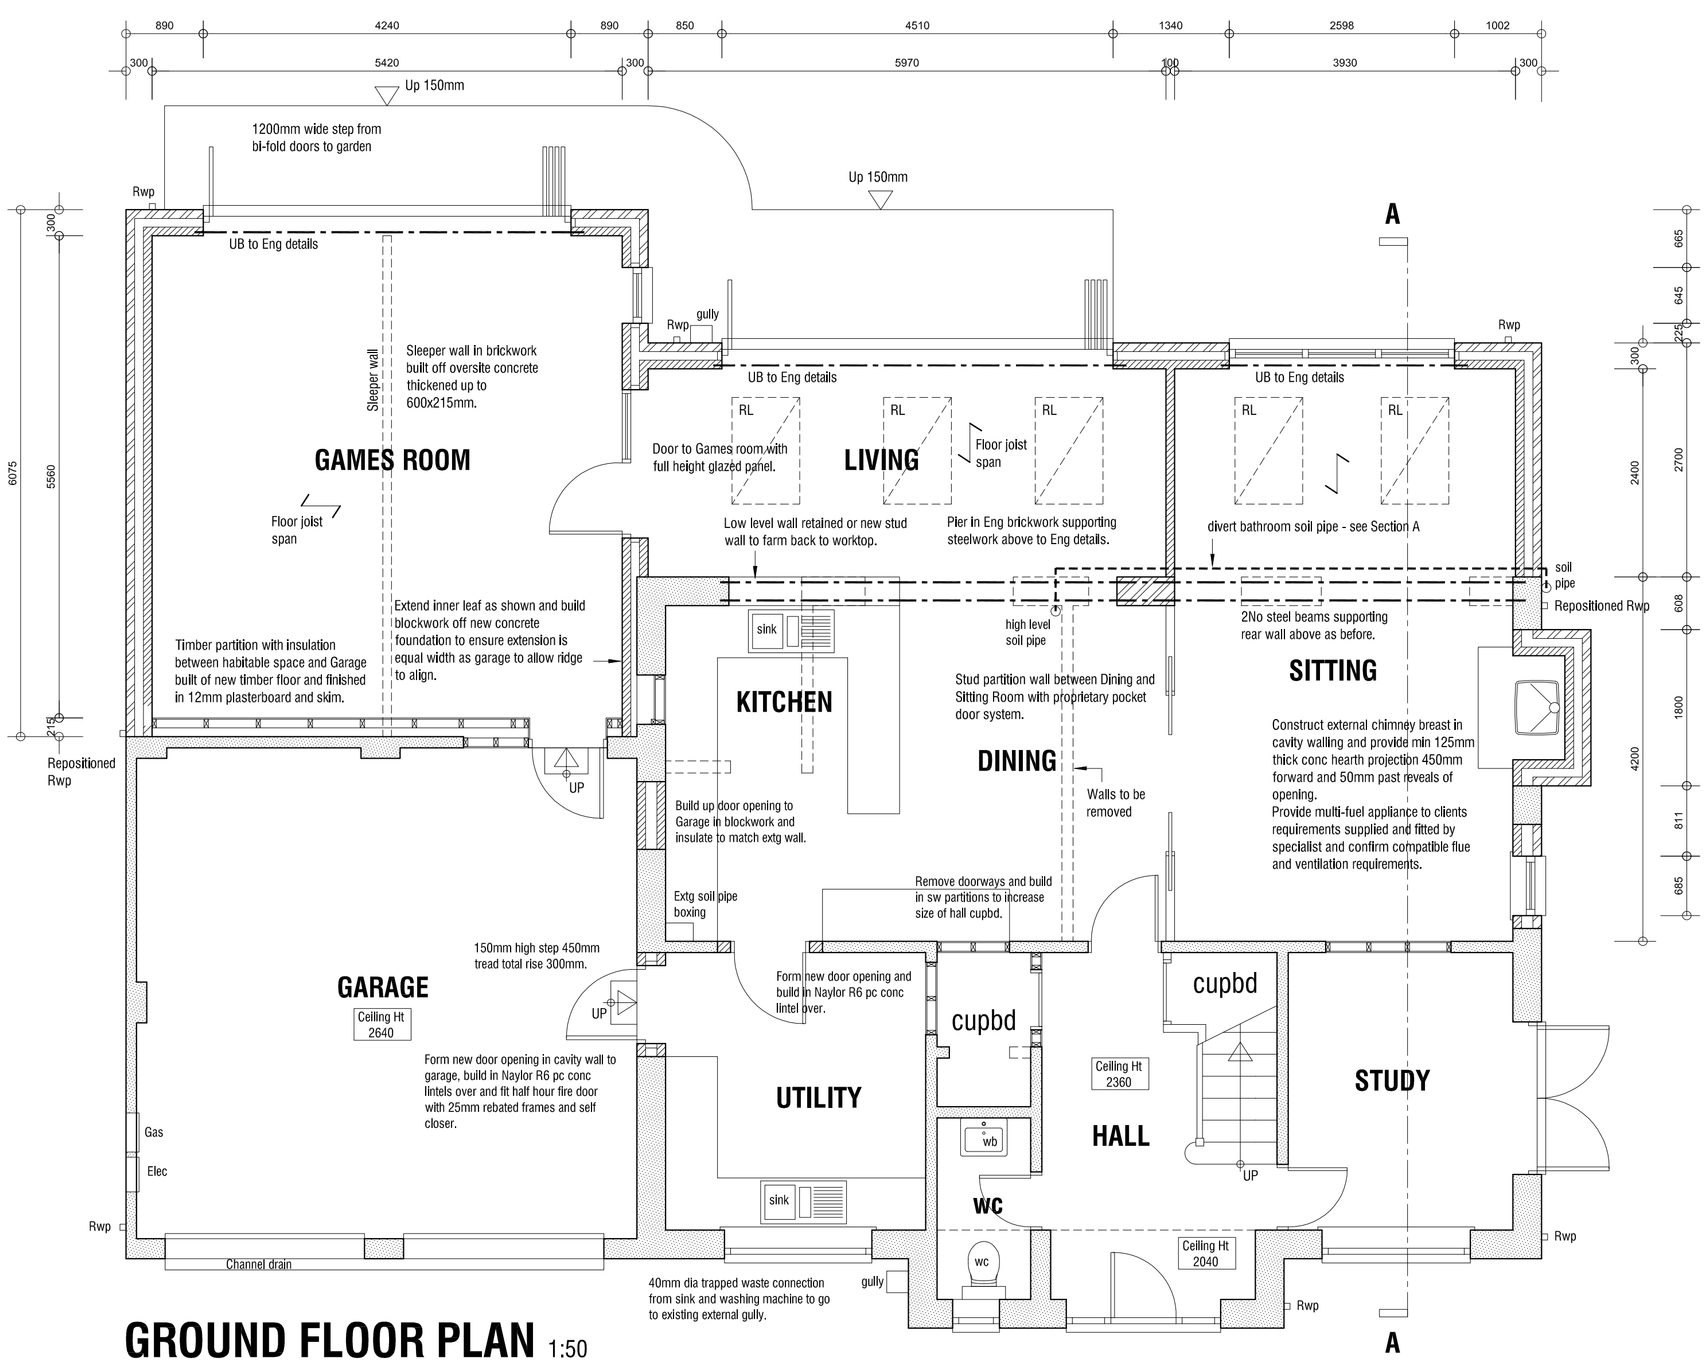

GROUND FLOOR PLAN 1:50

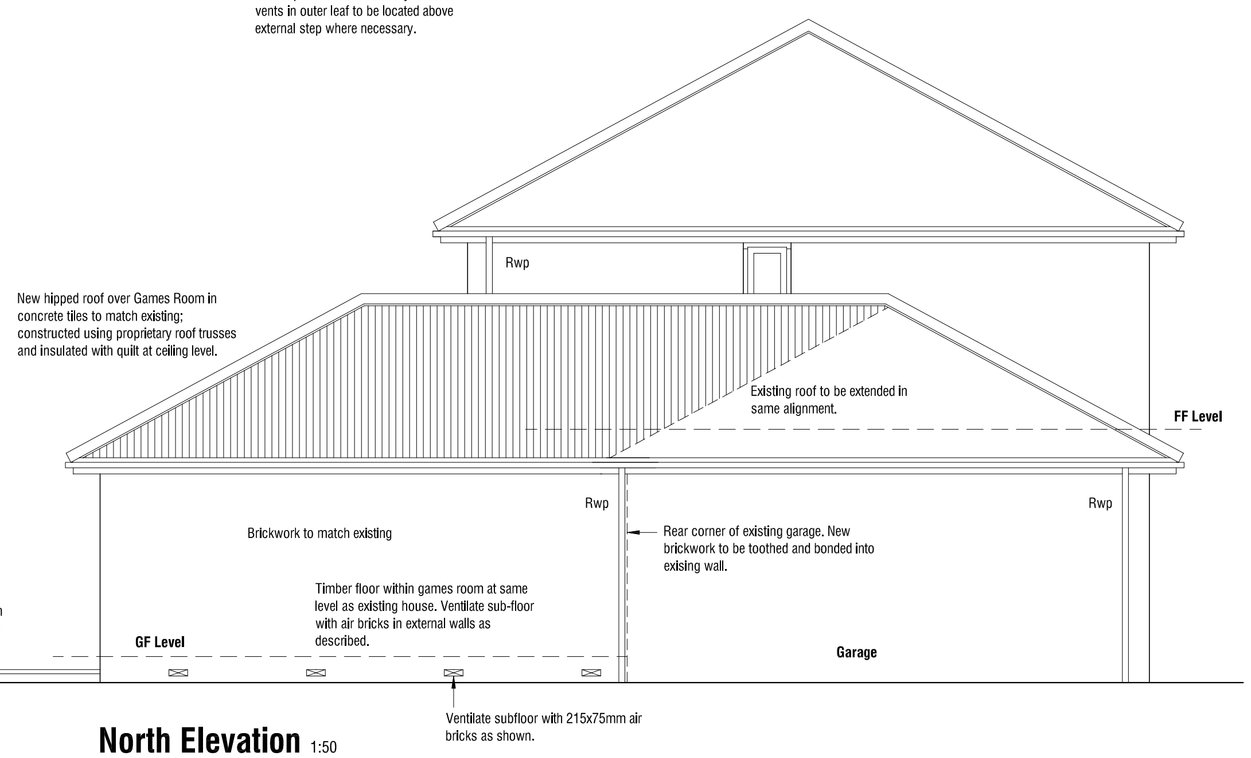

North Elevation 1:50

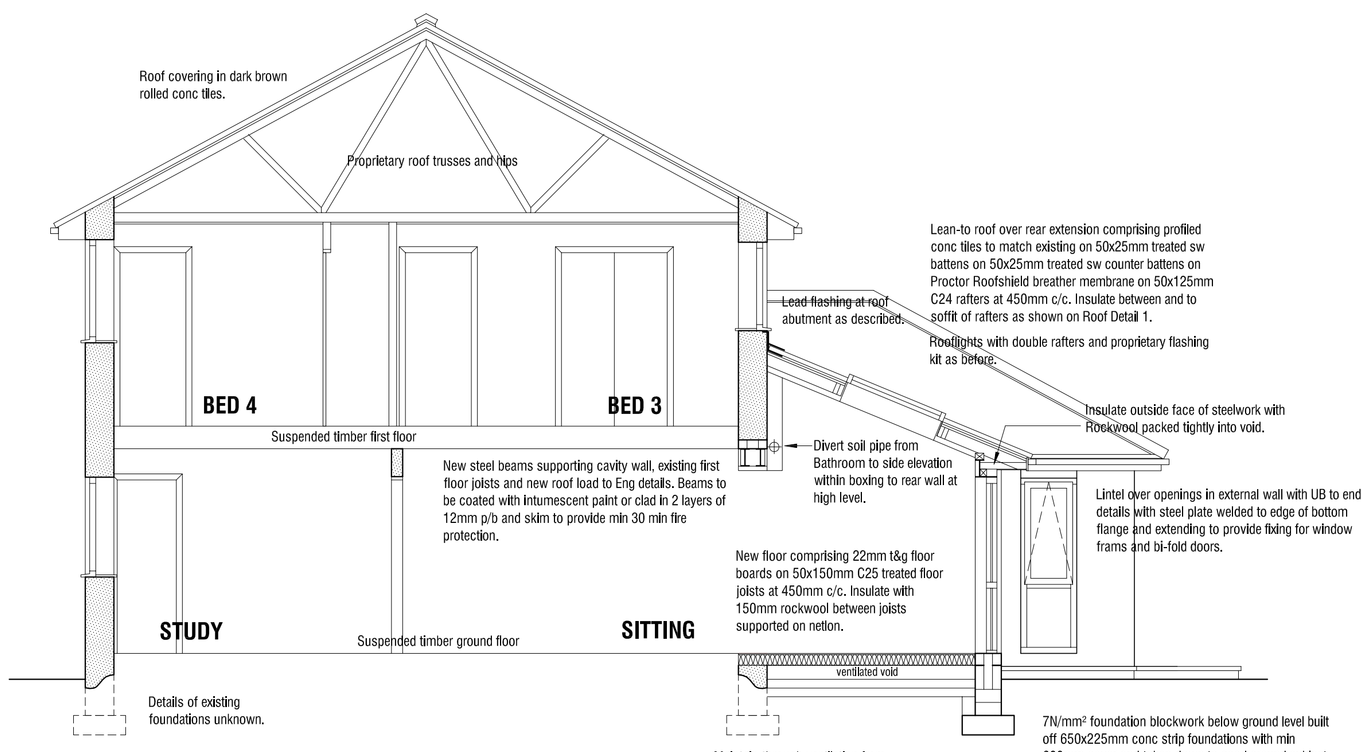

Section A 1:50

PROPOSED REAR EXTENSION
50A BENCE LANE
DARTON
BARNSLEY S75 5PD

DETAILED PROPOSALS

PLANS AND ELEVATIONS

mbooth design
architectural design and building consultants
Fairfield House
Berneslai Close Barnsley
S70 2FL
T: 01226 286256
M: 07881898300
E: mboothdesign@btconnect.com

Scale 1:50 @ A1		Drawn	MJB
Date	FEB 2017	Ref.	16.34
Dwg No.	WD1	Rev.	-

0cm 2cm 4cm 6cm

Copyright mboothdesign. All dimensions in millimeters unless otherwise stated. Dimensions for setting out in existing buildings are to be checked and verified on site, to be checked on site