



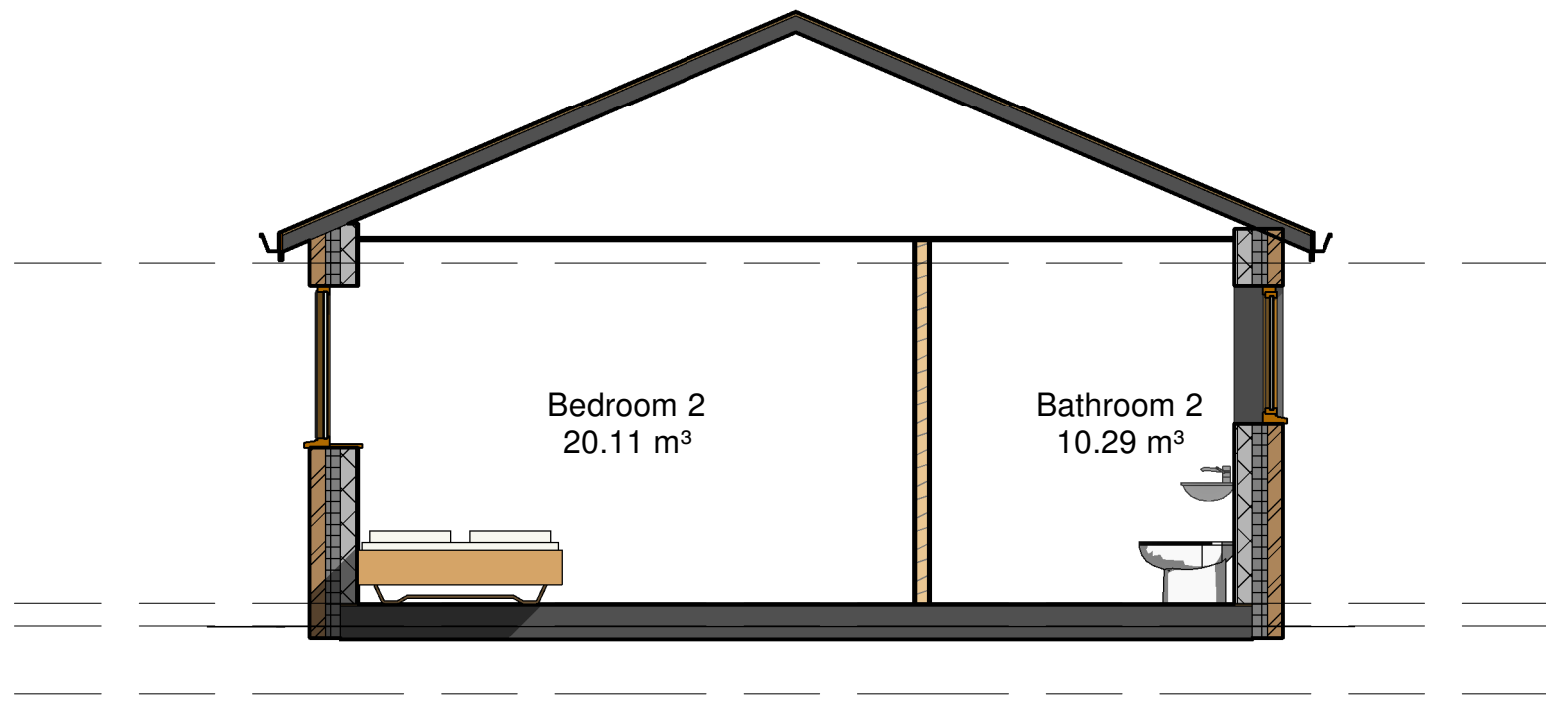


1 Section 1
1 : 50

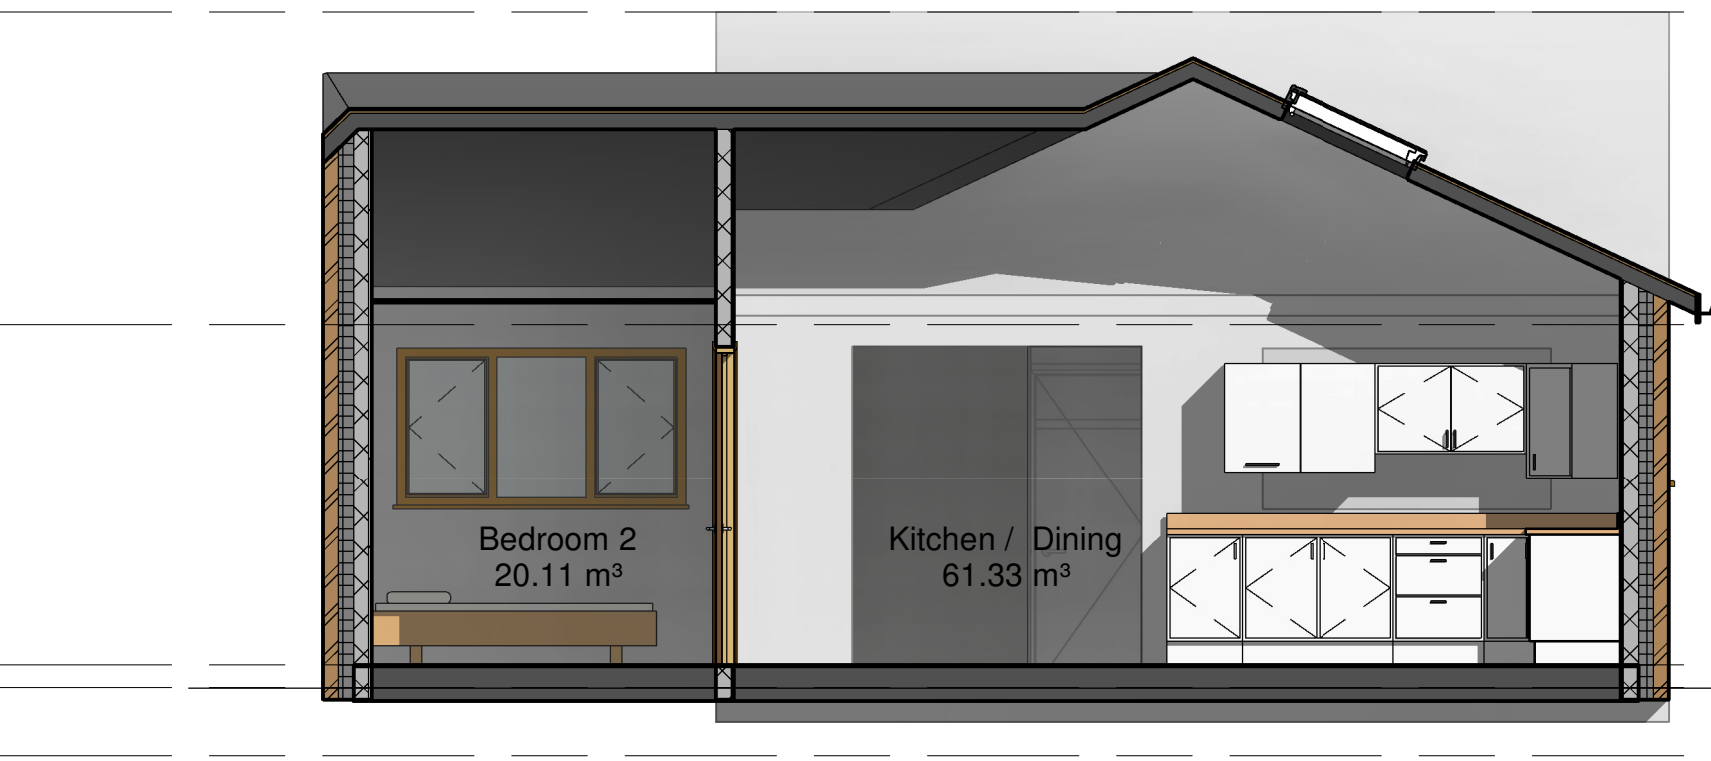

2 Section 2
1 : 50



3 Section 3
1 : 50

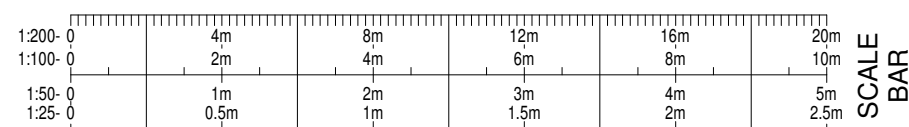

P01	03.12.2020	FIRST ISSUE FOR PLANNING	ARK
REV	DATE	AMENDMENT	BY

DRAWING STATUS:	RIBA STAGE:
PLANNING	STAGE 3

CLIENT:
Phil & Sue White



ARK CONSULTING

Draughting services for Architectural,
Civil/Structural Engineers, Development
Consultants, Project Managers.

Head Office
11A Tennyson Close, Penistone
Sheffield, South Yorkshire, S38 6GY.
Tel: 07930073801
E-mail: mail@arkconsulting.com
www.arkconsulting.co.uk

PROJECT:
**9 Tennyson Close, Penistone,
Sheffield, S36 6GY**

TITLE:
Proposed Sections

DATE: NOV 2020	SCALE: 1 : 50 @ A1	DRAWN: CHECKED:	ARK ARK
ARK PROJECT REF: 0002	ARK DRAWING REF: A111	REVISION: P01	

BIM DRAWING REF:
TCSY - ARK - 00 - ZZ - DR - A - A111 - P01

**THIS DRAWING IS THE PROPERTY OF ARK CONSULTING AND
MUST NOT BE COPIED OR OTHERWISE REPRODUCED WITHOUT
THE EXPRESS WRITTEN PERMISSION OF THE COMPANY.**