

261 Sheffield Road, Birdwell
Barnsley

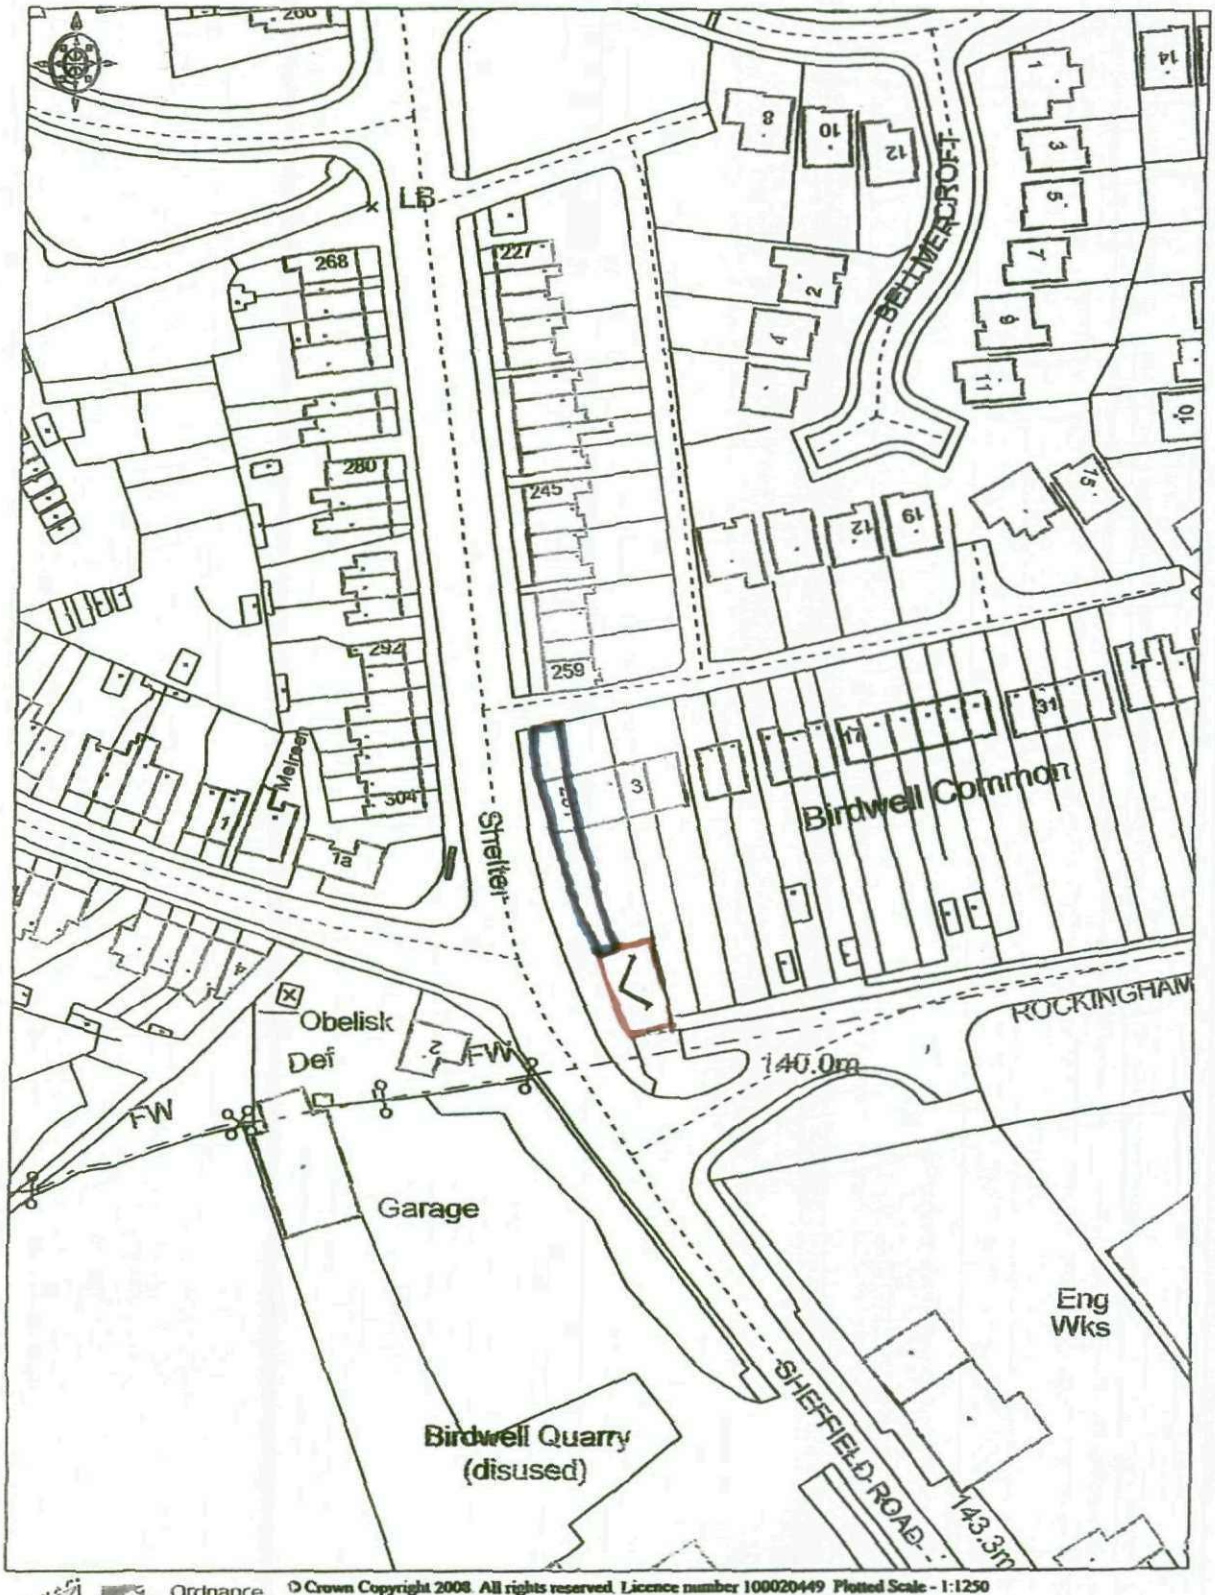

Ordnance Survey © Crown Copyright 2008. All rights reserved. Licence number 100020449 Plotted Scale - 1:1250


TWO SIDED ADVERTISING BOARD. 6m x 3m EACH WING.

BIRDWELL COMMON.

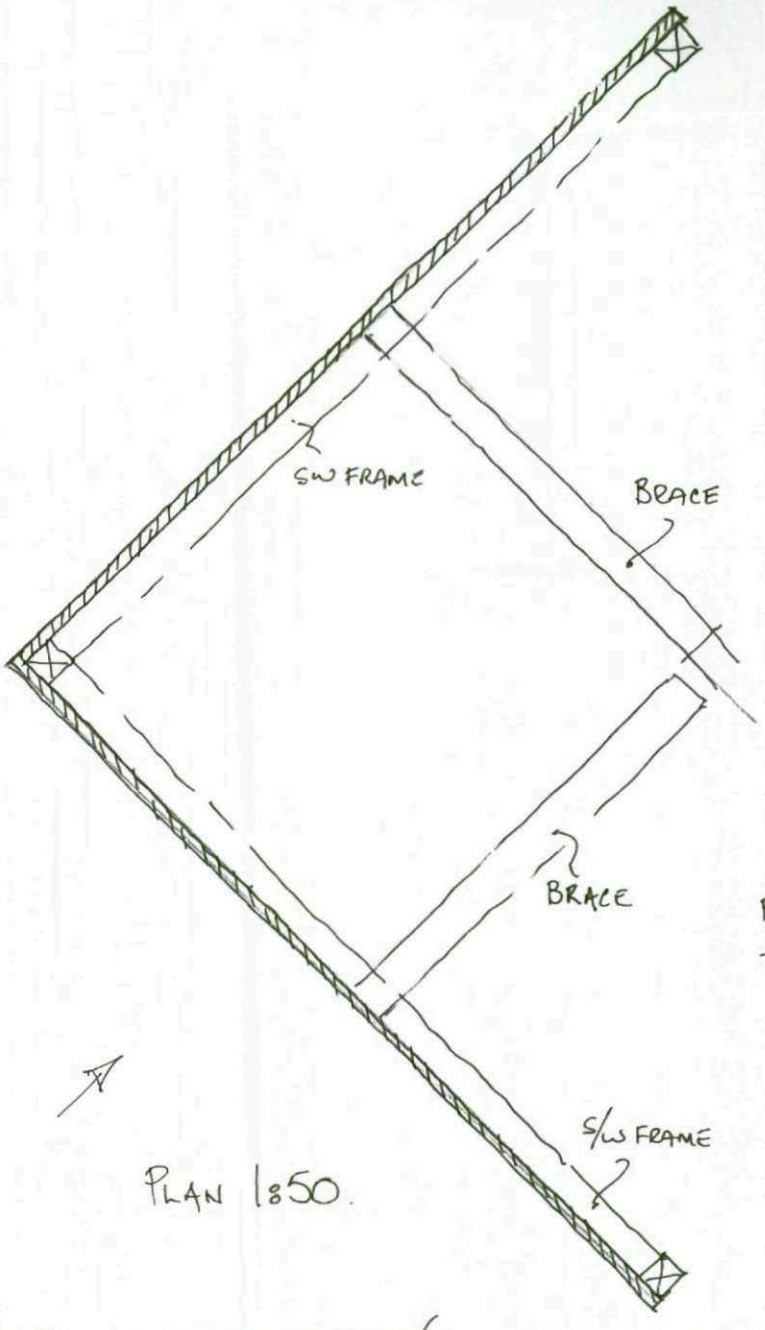

PLAN 1850.

FRAME AND BRACING TO ENGINEERS DETAILS.

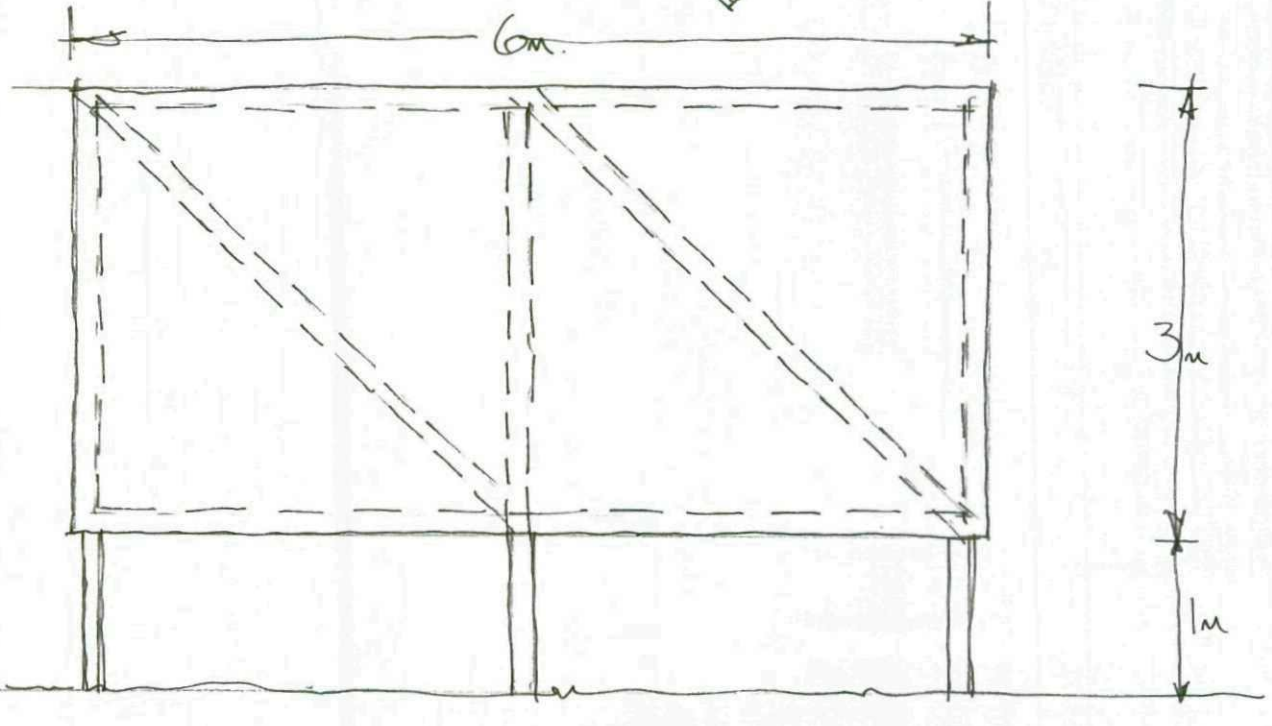

ELEVATION (ONE WING) 1850