


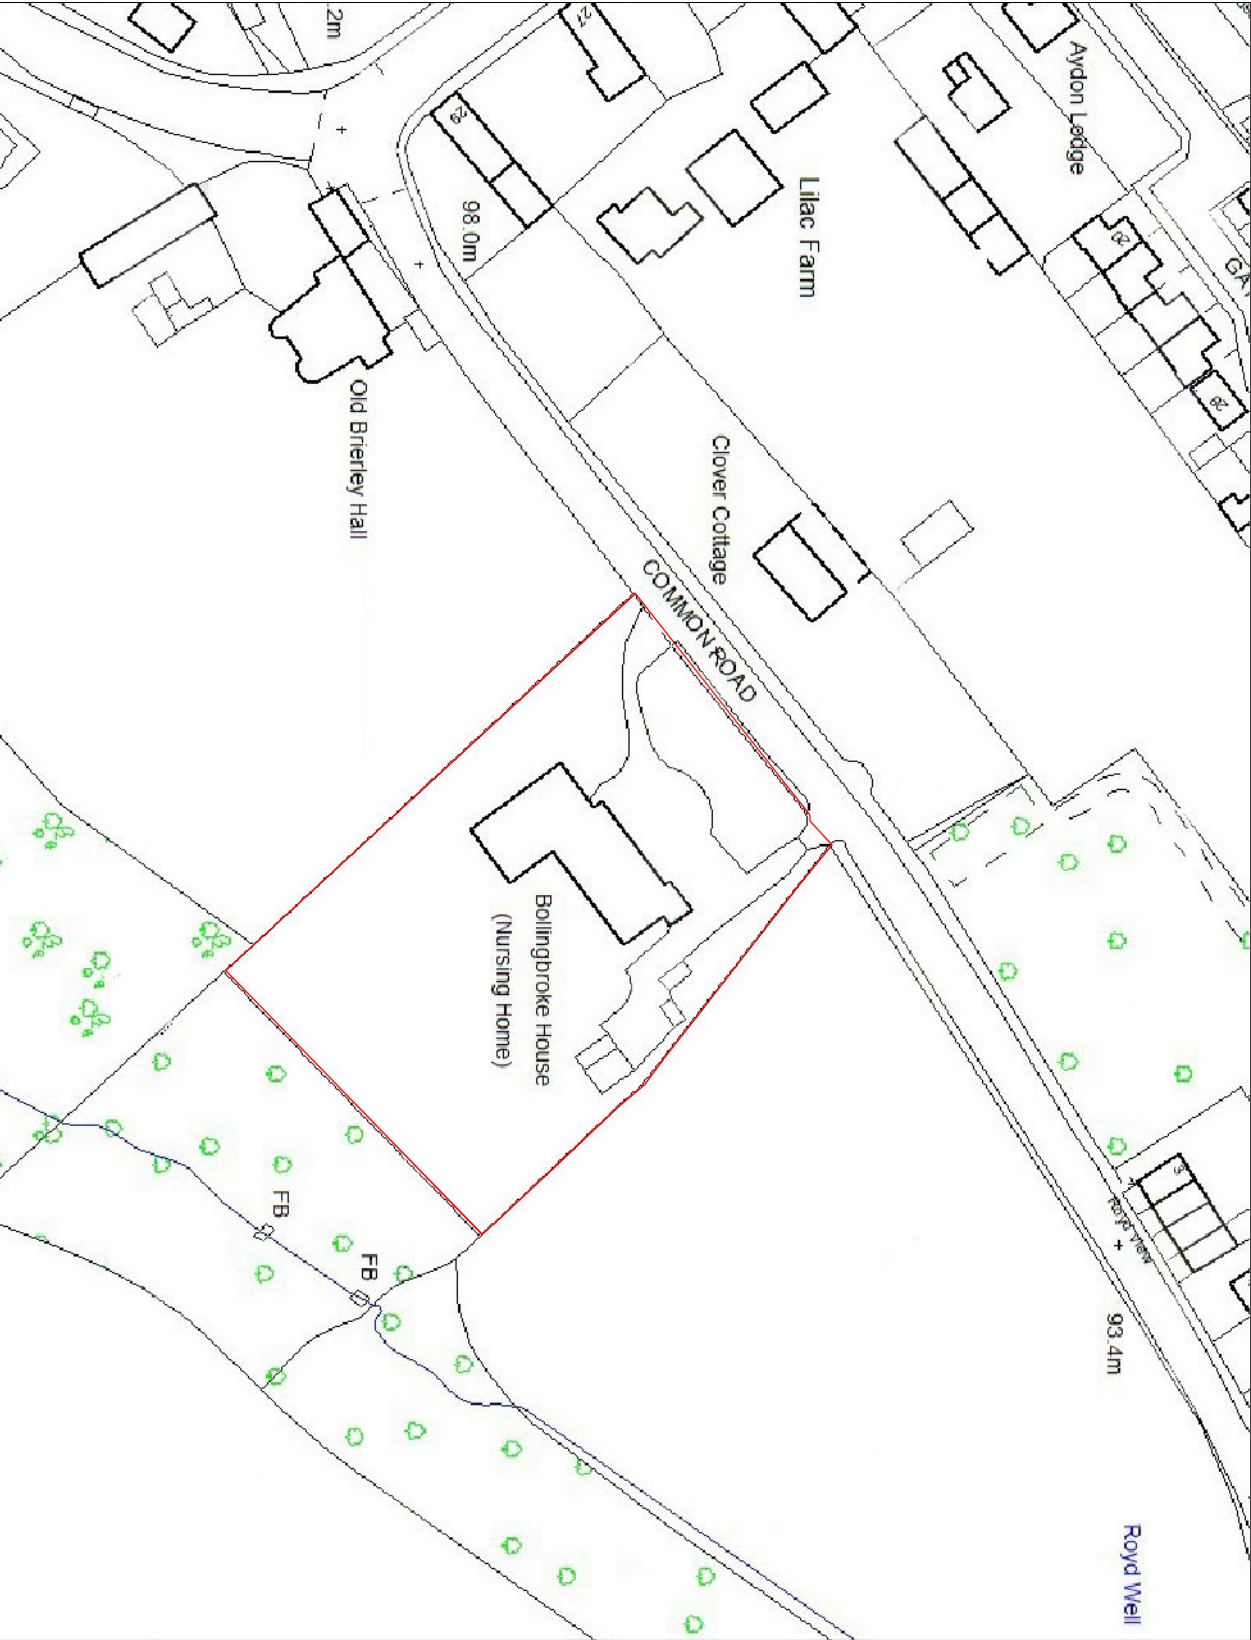

Project			
Bollingbroke House Care Home			
Common Road, Brierley, Barnsley			
S72 9EA			
Drawing Title			
Site Location Plan			
Scale	Date		
Drawn by	1:1250@A4	April 2015	
SC	Checked by		
Job No.		Drawing No.	Rev.
R333291		SK-01	-