


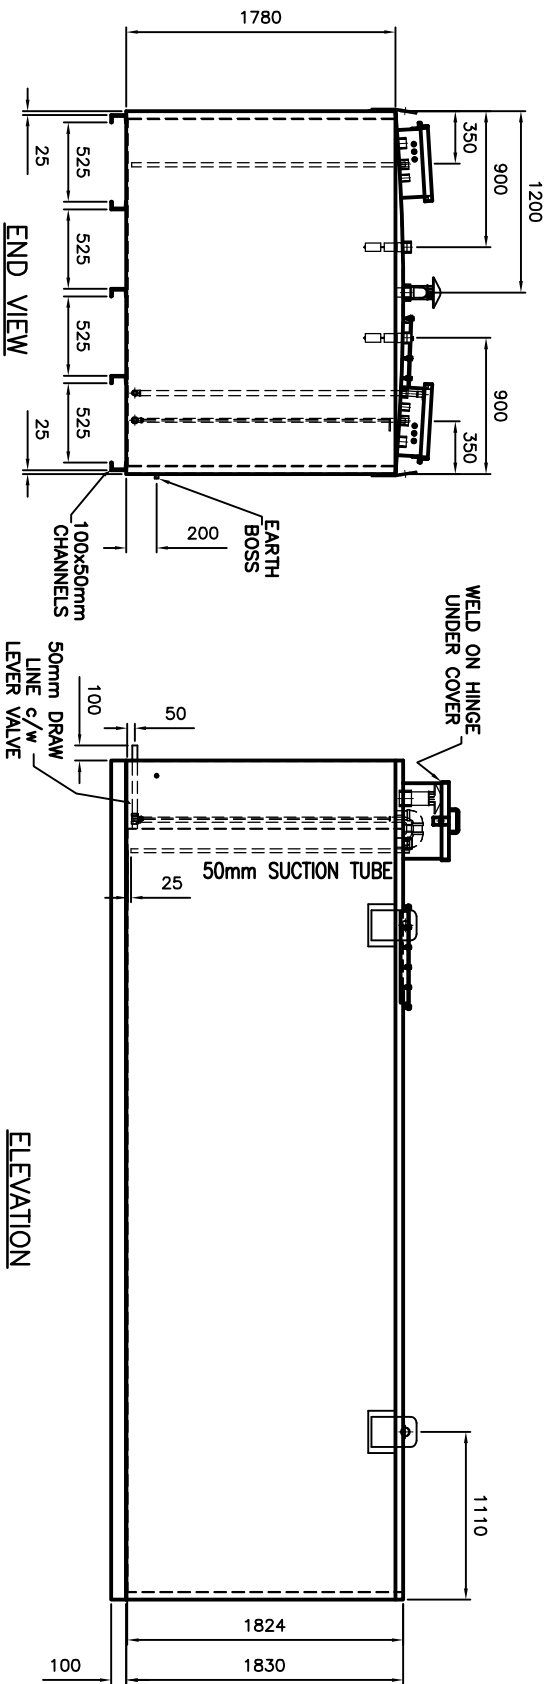

ELEVATION

END VIEW

- NOTES**

1. TANK TO BE MANUFACTURED i.a.w. BS 799 Pt. 5 Type J.

2. TANK TO BE MANUFACTURED FROM 6mm THICK STEEL TO S275JR BS EN 10025:2004. TANK FINISH :-

(i) ELECTRIC WIRE BRUSH (WHERE NECESSARY) & DEGREASE.

(ii) 1 COAT PRIMER.

(iii) 2 COATS OF AIR DRYING ENAMEL.

COLOUR – T.B.A.

MINIMUM PAINT THICKNESS (DFT) – 70µm.
- NOTES (cont'd)**

3. TANK CAPACITY – 20,000 Ltr NOMINAL, 21,000 Ltr BRIMFUL.

4. WEIGHT – 5.75 Tonnes (DRY), 24.0 Tonnes (WET)

5. WELDING TO BE CARRIED OUT i.a.w. BS EN 1011-1:2009 WITH REFERENCE TO BS EN 1011-2:2001.

6. WELDING SYMBOLS USED ARE i.a.w. BS EN ISO 22553.

7. INSPECTION & TESTING TO BE CARRIED OUT i.a.w. BS EN 1011-1:2009.

8. TESTING

(i) TANK – 0.3 Bar.

(ii) BUND – 0.1 Bar MAX. TEST PRESSURE.

ISSUE TEST CERTIFICATE ON SUCCESSFUL COMPLETION.

--	--	